COMMISSIONERS COURT AGENDA
Tuesday, November 10, 2026
9:30 a.m.

Striving for Excellence

COMMISSIONERS COURT
Neal Franklin, County Judge
Commissioner Christina Drewry, Precinct 1
Commissioner John Moore, Precinct 2
Commissioner J Scott Herod, Precinct 3
Commissioner Ralph Caraway Sr, Precinct 4

COUNTY OF SMITH
COMMISSIONERS COURT
200 E. Ferguson, Suite 100
Tyler, Texas 75702

Phone: (903) 590-4605 Fax: (903) 590-4615

Pursuant to Chapter 551 of the Texas Government Code, this notice is to advise that a regular meeting of the **Smith County Commissioners Court** will be held at **9:30 a.m. on Tuesday, November 10, 2026**, in the **Smith County Commissioners Courtroom** on the 1st floor of the **Smith County Courthouse Annex**, 200 E. Ferguson, Tyler, Texas.

Questions regarding this agenda should be directed to Commissioners Court Administrative Assistant at 903-590-4605. The agenda is available on the County's website (http://www.smith-county.com).

CALL TO ORDER
DECLARE A QUORUM PRESENT
DECLARE LEGAL NOTICES POSTED AND COURT DULY CALLED
INVOCATION
PLEDGE OF ALLEGIANCE

PUBLIC COMMENT: Members of the public who have previously filled out a participation form have an opportunity to address the Commissioners Court on agenda items. The Court is unable to deliberate on non-agenda items. If you desire to request a matter on a future agenda, you may make the request to a member of Commissioners Court. Individual comments are limited to a maximum of three (3) minutes. If you wish to address the Court, obtain a public participation form at the Commissioners Court entryway and submit the completed form to a staff member before the meeting begins. Please be mindful of the Commissioners Court Rules of Procedure, Conduct and Decorum when making your comments and/or attending public meetings.

OPEN SESSION:

RESOLUTION

1. Consider and take necessary action to adopt a resolution proclaiming November 10, 2026, as "East Texas State Fair Rodeo Day" in Smith County.

COURT ORDERS

COMMISSIONERS COURT

2. Consider and take necessary action to adopt a resolution of support for the Old Hopewell/Swan Freedom Colony's application for an "Under-told Stories Historical Maker" from the Texas Historical Commission.

3. Consider and take necessary action to approve the FY27 public service interlocal agreements between Smith County and the following organizations, and authorize the county judge to sign all related documentation:

   a. Alzheimer's Alliance of Smith County,
   b. CASA for Kids of East Texas,
   c. The Children's Advocacy Center (CAC) of Smith County,
   d. Civil Air Patrol,
   e. Meals on Wheels Ministry, Inc.,
   f. People Attempting to Help (PATH),
   g. Smith County Historical Society,
   h. St. Paul's Children's Foundation,
   i. Tyler Economic Development Council (TEDC), and
   j. Tyler Family Circle of Care.

4. Consider and take necessary action to approve a Cooperative Agreement between Smith County and Texas A&M AgriLife Extension Services and authorize the County Judge to sign all necessary documentation.

5. Consider and take necessary action to approve an order authorizing the FY27 Smith County Collection of a Mandatory Payment under the Local Provider Participation Fund pursuant to Texas Health and Safety Code, Chapter 291A, and authorize the county judge to sign all related documentation.

6. Consider and take necessary action to approve the Automobile Claim Settlement, Claim Number APD20266310-1 from Texas Associations of Counties and authorize the county judge to sign all related documentation.

7. Consider and take necessary action to approve the Automobile Claim Settlement, Claim Number APD20266655-1 from Texas Associations of Counties and authorize the county judge to sign all related documentation.

AUDITOR'S OFFICE

8. Consider and take necessary action to approve a resolution from the Texas Department of Agriculture, Texans Feeding Texans: Home Delivered Meal Grant Program for FY27 Meals on Wheels Ministry grant funding and authorize the county judge to sign all related documentation.

9. Consider and take necessary action to approve a resolution designating the county judge as the Authorized Office to apply for, decline, modify, or cancel the grant application for the Indigent Defense Formula Grant Program and all other necessary documents to accept said grant; and designate the County Auditor as the Financial Officer for the grant.

RECURRING BUSINESS

COMMISSIONERS COURT

10. Receive monthly reports from Smith County departments.

ROAD AND BRIDGE

11. Consider and take necessary action to authorize the county judge to sign the:

    a. Final Plat for the FM 344 South Subdivision, Unit 3, Precinct 1,
    b. Re-Plat for Veritatis Splendor, Lots 2 and 3, Precinct 3, and
    c. Re-Plat for Thousand Oaks, Lot 1, Precinct 3.

12. Receive pipe and/or utility line installation request (notice only):

    a. County Road 1174, Brightspeed, install fiber optic cable, Precinct 1,
    b. County Road 317, Entrust Solutions, install fiber optic cable using directional bore, Precinct 3,
    c. County Road 452, Entrust Solutions, install fiber optic cable, Precinct 3,
    d. County Road 4129, DFW Telecom, install fiber optic cable, Precinct 3,
    e. County Road 46, Oncor Electric, perform aerial work on existing pole, Precinct 3,
    f. County Road 1269, 1248, 1179 and 1145, Metronet, install fiber optic cable with directional bore, Precinct 4, and
    g. County Road 3186, DFW Telecom, install fiber optic, Precinct 3.

AUDITOR'S OFFICE

13. Consider and take necessary action to approve and/or ratify payment of accounts, bills, payroll, transfer of funds, amendments, and health claims.

EXECUTIVE SESSION: For purposes permitted by Texas Government Code, Chapter 551, entitled Open Meetings, Sections 55 l.071, 55 l.072, 551.073, 551.074, 551.0745, 551.075, 551.076, and 551.0761. The Commissioners Court reserves the right to exercise its discretion and may convene in executive session as authorized by the Texas Government Code, Section 551.071, et seq., on any of the items listed on its formal or briefing agendas.

ADJOURN

SMITH COUNTY COURTHOUSE ANNEX ACCESSIBILTY STATEMENT FOR DISABLED PERSONS This meeting site is accessible to disabled persons as follows: Entrance to the Courthouse Annex is accessible through the front entrance on the south side of the Courthouse Annex located at 200 E. Ferguson. A wheelchair ramp provides access to the front entrance. The Commissioners Courtroom is on the first floor. If any special assistance or accommodations are needed in order to attend a Commissioners Court meeting, please contact Commissioners Court staff at 903-590-4605, in advance, so accommodations can be arranged.

Date: 11/4/2026 Time: 12:00 pm



Posted By: Jennafer Bell

NEAL FRANKLIN, COUNTY JUDGE

1

SMITH COUNTY COMMISSIONERS COURT
AGENDA ITEM REQUEST FORM

Submission Date: 11/02/2026	**Submitted by:** Casey Murphy
Meeting Date: 11/10/2026	**Department:** Commissioners Court

Item Requested is: ☑ **For Action/Consideration** ☐ **For Discussion/Report**

Title: Resolution: East Texas State Fair Rodeo Day

Agenda Category:
- ○ **Briefing Session**
- ○ **Court Orders**
- ○ **Presentation**
- ○ **Recurring Business**
- ◉ **Resolution**
- ○ **Executive Session**

Agenda Wording: Consider and take necessary action to adopt a resolution proclaiming November 10, 2026 as "East Texas State Fair Rodeo Day" in Smith County.

Background: Requested by Judge Neal Franklin to recognize the East Texas State Fair Rodeo for receiving the New Rodeo of the Year Award. President/CEO Cody Rosenbalm will be in court to accept it.

Financial and Operational Impact:

Attachments: Yes ☑ No ☐	**Is a Budget Amendment Necessary?** Yes ☐ No ☑

Does Document Require Signature? Yes ☐ No ☐

Return Signed Documents to the following:	
Name: cmurphy@smith-county.com	**Email:** jbell2@smith-county.com
Name:	**Email:**
Name:	**Email:**
Name:	**Email:**

Note: This is the only form required for agenda requests, with the exception of backup materials or attachments. This form should be completed and emailed to Agenda@smith-county.com and include any necessary attachments. **Deadline is Monday at 12:00pm the week before the next scheduled Commissioners Court meeting. Please make sure the requested agenda item has been proactively vetted with the appropriate reviewing individuals and obtained their signature as reviewed**. Regular Court Meetings are at 9:30am on Tuesdays each week.

Office Use Only
Agenda Item # _____

SUBMIT

Smith County Commissioners Court

Resolution

At a regular meeting of the Smith County Commissioners Court held at the Smith County Courthouse Annex, Tyler, Texas, at which a quorum was present, the following Resolution was adopted:

WHEREAS, the East Texas State Fair Rodeo has been named the New Rodeo of the Year by ProRodeo's Texas Circuit, earning one of the state's top honors for a new professional rodeo; and

WHEREAS, the award was presented during the Texas Circuit Finals in Waco, recognizing the East Texas State Fair's successful introduction of professional rodeo to Tyler and its commitment to creating an outstanding experience for contestants and fans; and

WHEREAS, the recognition comes just one year after the fair debuted its PRCA-sanctioned rodeo in 2025; and

WHEREAS, the East Texas State Fair Rodeo ran from September 25-27, 2026, welcoming 8,105 fans across three performances, a 5 percent increase over its inaugural year. The event featured professional athletes competing in bull riding, barrel racing, team roping, bronc riding and other rodeo events; and

WHEREAS, the Texas ProRodeo Circuit includes more than 100 sanctioned rodeos throughout the state.

NOW, THEREFORE, BE IT RESOLVED, that the Commissioners Court of the County of Smith, Texas, through adoption of this Resolution, does hereby proclaim November 10, 2026, as

" East Texas State Fair Rodeo Day"

in Smith County and encourages residents to congratulate everyone involved on this prestigious award.

WITNESS OUR HANDS THIS 10th day of November A.D. 2026.

Neal Franklin
County Judge

Christina Drewry
Commissioner, Precinct1

John Moore
Commissioner, Precinct2

J Scott Herod
Commissioner, Precinct3

Ralph Caraway Sr.
Commissioner, Precinct4

2

SMITH COUNTY COMMISSIONERS COURT
AGENDA ITEM REQUEST FORM

Submission Date: 11/02/2026	**Submitted by:** Casey Murphy
Meeting Date: 11/00/2026	**Department:** Commissioners Court

Item Requested is: ☑ **For Action/Consideration** ☐ **For Discussion/Report**

Title: Resolution of Support for Texas Historic Commission Application

Agenda Category:
- ○ **Briefing Session**
- ○ **Court Orders**
- ○ **Presentation**
- ○ **Recurring Business**
- ◉ **Resolution**
- ○ **Executive Session**

Agenda Wording: Consider and take necessary action to adopt a resolution of support for the Old Hopewell/Swan Freedom Colony's application for an "Under-told Stories Historical Maker" from the Texas Historical Commission.

Background: Requested by William Traylor, Rev. J.L. Preston and Rev. Efrem Collins in Commissioner Ralph Caraway Sr.'s precinct

Financial and Operational Impact:

Attachments: **Yes** ☑ **No** ☐

Is a Budget Amendment Necessary? **Yes** ☐ **No** ☑

Does Document Require Signature? **Yes** ☐ **No** ☐

Return Signed Documents to the following:

Name: cmurphy@smith-county.com	**Email:** jbell2@smith-county.com
Name:	**Email:**
Name:	**Email:**
Name:	**Email:**

Note: This is the only form required for agenda requests, with the exception of backup materials or attachments. This form should be completed and emailed to Agenda@smith-county.com and include any necessary attachments. **Deadline is Monday at 12:00pm the week before the next scheduled Commissioners Court meeting. Please make sure the requested agenda item has been proactively vetted with the appropriate reviewing individuals and obtained their signature as reviewed**. Regular Court Meetings are at 9:30am on Tuesdays each week.

Office Use Only
Agenda Item # _____

SUBMIT

Date: October 8, 2026

Dear Honorable County Judge Neal Franklin and Commissioners,

We are honored to formally submit this request for structural endorsement and capacity grant consideration regarding the historical preservation of the Old Hopewell/Swan Freedom Colony in northern Smith County. As part of our ongoing efforts to safeguard the rich, diverse history of our region, we are preparing a state *Under-told Stories Historical Marker* application for submission to the Texas Historical Commission (THC) during the current October 1 – November 15, 2026 application cycle.

The Old Hopewell/Swan Freedom Colony represents a vital but underrepresented chapter in the post-Emancipation history of East Texas. Established by formerly enslaved families in 1867 following their official ecclesiastical separation from the white congregation of the Old Hopewell Baptist Church, this community built a thriving, self-sustaining network centered on land ownership, faith, and education. The historic cemetery and church grounds continue to stand today as an unbroken link to these early pioneers.

To ensure this history is preserved for future generations, including the children and students of Smith County, we are launching a comprehensive community preservation project. This initiative will collect oral histories from descendant families, catalog primary civil and land records, and publish our findings in the upcoming journal project celebrating the historic First Black Families of East Texas.

We respectfully request that the Smith County Commissioners Court grant a formal resolution of support for this Undertold Marker application.

Additionally, we request a capacity allocation from regional preservation funds to support our public oral history recording sessions, archival duplication fees, and educational outreach workshops.

Thank you for your leadership, your dedication to the heritage of all Smith County residents, and your consideration of this request to honor a foundational community that turned a landscape of bondage into a lasting sanctuary of freedom.

Sincerely,

William Traylor

William Traylor, Chair
Old Hopewell/Swan Freedom Colony Preservation Initiative, and 160th Anniversary Committee

Rev. J. L. Preston, Pastor
Greater Hopewell Baptist Church

Rev. Efrem Collins, Pastor
Hopewell Valley Baptist Church

OLD HOPEWELL/SWAN FREEDOM COLONY

THE OLD HOPEWELL/SWAN FREEDOM COLONY EMERGED IN NORTHERN

SMITH COUNTY DURING RECONSTRUCTION AS A HAVEN OF BLACK

SELF-DETERMINATION WHO HAD ORIGINALLY WORSHIPPED ALONGSIDE THE MOTHER (WHITE)HOPEWELL BAPTIST CHURCH-UNDER AN 1857 BRUSH ARBOR ON LAND ALLOCATED BY WILLIAM SWANN...TEN BLACK AMERICAN PATRIARCHS LED BY GEORGE COLLINS SECURED AMICABLE LETTERS OF DISMISSAL FROM THE WHITE CONGREGATION IN 1867.

THEY FOUNDED GREATER HOPEWELL BAPTIST CHURCH ON THE RIDGE

(CR 492) TO SERVE THE EXPANDING FREEDMEN POPULATION.

BY 1890, AS FAMILIES SETTLED THE FERTILE BASIN KNOWN AS "THE

VALLEY," REV. REUBEN WRIGHT OF THE ORIGINAL "TEN" ORGANIZED A SISTER STATION NAMED

HOPEWELL VALLEY NO. 1 BAPTIST CHURCH. BUILT ON LAND EXPANDED BY A ROBERTS FAMILY LAND DONATION, THE VALLEY SANCTUARY SAFEGUARDED THE SOVEREIGN HOPEWELL COMMUNITY BURIAL GROUNDS.

IN 1939, THE HIGHWAY 69 IMPROVEMENTS LINKED BOTH SANCTUARIES,

CEMENTING A UNIFIED SYSTEM SERVING THE SAME INTERTWINED

FAMILY TREE LINES, INCLUDING THE DESCENDANTS OF COLLINS,

WRIGHT, CAMPBELL, AND LINER. IT WAS RESURRECTED IN BRICK IN 1985 LED By THEN PASTOR REV V. M. ROBERTSON.

In 2026, PRESENTLY AT THE DAWN OF THEIR JOINT 160th ANNIVERSARY, THESE "TWO SISTERS" REMAIN AN ENDURING TAPESTRY OF ONE FAITH, PROPERTY OWNERSHIP, AND MULTIGENERATIONAL BLACK AMERICAN RESILIENCE.

RESOLUTION

At a regular meeting of the Smith County Commissioners Court held at the Smith County Courthouse Annex, Tyler, Texas, at which a quorum was present, the following Resolution was adopted:

WHEREAS, on the 160th anniversary of the Old Hopewell/Swan Freedom Colony in northern Smith County, an application is being made for an "Under-told Stories Historical Marker" from the Texas Historic Commission; and

WHEREAS, the Old Hopewell/Swan Freedom Colony represents a vital but underrepresented chapter in the post-emancipation history of East Texas. Established by former enslaved families in 1867, following their separation from the white congregation of the Old Hopewell Baptist Church, the community built a thriving, self-sustaining network centered on land ownership, faith and education; and

WHEREAS, the historic cemetery and church grounds continue today to stand as an unbroken link to the early pioneers. To ensure this history is preserved for future generations, the community is launching a comprehensive preservation project.

NOW, THEREFORE, BE IT RESOLVED, the Smith County Commissioners Court supports the application for an "Under-told Stories Historical Marker" from the Texas Historic Commission.

WITNESS OUR HANDS THIS 10th day of November, 2026

Neal Franklin
County Judge

Christina Drewry
Commissioner, Precinct 1

John Moore
Commissioner, Precinct 2

J Scott Herod
Commissioner, Precinct 3

Ralph Caraway Sr.
Commissioner, Precinct 4

3

SMITH COUNTY COMMISSIONERS COURT
AGENDA ITEM REQUEST FORM

Submission Date: 11/2/2026	**Submitted by:** R. McCord/ T. Wilson
Meeting Date: 11/10/2026	**Department:** Commissioners Court

Item Requested is: ☑ **For Action/Consideration** ☐ **For Discussion/Report**

Title: FY2027 Interlocal Agreements for Public Service Agencies

Agenda Category:
- ◯ **Briefing Session**
- ◯ **Recurring Business**
- ◉ **Court Orders**
- ◯ **Resolution**
- ◯ **Presentation**
- ◯ **Executive Session**

Agenda Wording: Consider and take necessary action to approve the FY27 public service interlocal agreements between Smith County and the following organizations, and authorize the county judge to sign all related documentation:

Background:

a) Alzheimer's Alliance of Smith County
b) CASA for Kids of East Texas
c) The Children's Advocacy Center (CAC) of Smith County
d) Civil Air Patrol
e) Meals on Wheels Ministry, Inc.
f) People Attempting to Help (PATH)
g) Smith County Historical Society
h) St. Paul's Children's Foundation
i) Tyler Economic Development Council (TEDC)
j) Tyler Family Circle of Care

Financial and Operational Impact:

a) $11,808 yearly
b) $50,000 yearly
c) $50,000 yearly
d) $6,000 yearly
e) $15,000 yearly
f) $6,000 yearly
g) $3,750 yearly
h) $5,000 yearly
i) $75,000 yearly
j) $50,000 yearly

Attachments: **Yes** ☑ **No** ☐

Is a Budget Amendment Necessary? **Yes** ☐ **No** ☑

Does Document Require Signature? **Yes** ☑ **No** ☐

Return Signed Documents to the following:

Name: T. Wilson	**Email:** twilson@smith-county.com
Name: R. McCord	**Email:** rmccord@smith-county.com
Name:	**Email:**
Name:	**Email:**

Note: This is the only form required for agenda requests, with the exception of backup materials or attachments. This form should be completed and emailed to Agenda@smith-county.com and include any necessary attachments. **Deadline is Tuesday at 5:00pm a week before the next scheduled Commissioners Court meeting. Please make sure the requested agenda item has been proactively vetted with the appropriate reviewing individuals and obtained their signature as reviewed**. Regular Court Meetings are at 9:30am on Tuesdays each week.

Office Use Only
Agenda Item # _____

SUBMIT

STATE OF TEXAS §
§
COUNTY OF SMITH §

CONTRACT FOR PUBLIC SERVICES BETWEEN SMITH COUNTY, TEXAS AND ALZHEIMER'S ALLIANCE OF NORTHEAST TEXAS, INC DBA ALZHEIMER'S ALLIANCE OF SMITH COUNTY (FY 2027)

THIS CONTRACT effective on the **1st day of October, 2026**, by and between Smith County, a political subdivision of the State of Texas acting through her governing body, hereinafter referred to as ("COUNTY"), and Alzheimer's Alliance of Northeast Texas, INC dba Alzheimer's Alliance of Smith County, a non-profit corporation chartered under the laws of the State of Texas, hereinafter referred to as ("ALZHEIMER'S ALLIANCE"), both parties acting herein under the authority and pursuant to **Texas Local Government Code § 81.027 and Texas Health and Safety Code § 61.001, et esq.**

W I T N E S S E T H

WHEREAS, COUNTY is authorized pursuant to the Texas Local Government Code § 81.027 to provide for the support of paupers; and

WHEREAS, COUNTY has provided for the general welfare of the paupers and indigent residents of Smith County through assistance with basic needs; and

WHEREAS, COUNTY is authorized pursuant to Texas Health and Safety Code § 61.001, et esq. to provide healthcare services and assistance to eligible county residents;

WHEREAS, ALZHEIMER'S ALLIANCE provides Smith County residents and family's affected by Alzheimer's and dementia with memory screenings, personal consultations, education, support, recreational activities[1], and resources[2].

WHEREAS, COUNTY believes that it is in the public interest to enter into this services contract with the ALZHEIMER'S ALLIANCE;

---

[1] Tex. Att'y Gen. Op. Nos. H-127 (1973) authorizes the County to establish and participate in the funding of recreational facilities for elderly individuals.

[2] The Smith County Alzheimer's Alliance through "Project Life Saver", in collaboration with the Smith County Sheriff's Office and the Tyler Police Department, provides equipment to eligible individuals and family's to assist in locating wandering or missing individuals with Alzheimer's or dementia.

NOW, THEREFORE, COUNTY and ALZHEIMER'S ALLIANCE agree as follows:

1. **Services.** ALZHEIMER'S ALLIANCE will undertake to provide specific services and programs to both families affected by Alzheimer's disease and related dementias and individuals facing a new diagnosis for themselves in Smith County.

2. **Payment.** ALZHEIMER'S ALLIANCE shall provide to COUNTY quarterly and annual financial reports in a form agreed upon by COUNTY and ALZHEIMER'S ALLIANCE and cooperate with inspections and audits that COUNTY may make to ensure service standards and fiscal responsibility. As consideration for these services COUNTY agrees to pay to ALZHEIMER'S ALLIANCE the full yearly amount of **$11,808.00, payable in monthly installments,** installments will be payable on the first of each month or reasonably thereafter, or alternative payment arrangement may be made upon mutual agreement between the parties.

Despite this agreed upon method of payment, ALZHEIMER'S ALLIANCE agrees to return to COUNTY any prorated amount of the funds unearned if ALZHEIMER'S ALLIANCE's services are terminated for any reason prior to **September 30, 2027**. ALZHEIMER'S ALLIANCE'S prorated repayment will be due to COUNTY the first day of the month after ALZHEIMER'S ALLIANCE'S service terminates and be made, in full, in one (1) payment.

3. **Records.** ALZHEIMER'S ALLIANCE shall keep sufficient records of all of its expenditures in connection with services rendered pursuant to this contract and COUNTY shall have the right to inspect such records at all reasonable times. ALZHEIMER'S ALLIANCE further agrees that COUNTY'S auditors shall have the right to audit ALZHEIMER'S ALLIANCE'S records on an annual basis along with their regular review of COUNTY records in a manner and form to be agreed upon by COUNTY and ALZHEIMER'S ALLIANCE.

4. **Independent Contractor/Indemnity.** It is understood and agreed that ALZHEIMER'S ALLIANCE is not and shall not in any sense be considered a partner or joint venture with COUNTY, additionally neither shall ALZHEIMER'S ALLIANCE be considered or in any manner hold itself out as an agent or official representative of COUNTY. ALZHEIMER'S ALLIANCE shall be considered an independent contractor for purposes of this agreement and shall in no manner incur any expenses or liability on behalf of the COUNTY. ALZHEIMER'S ALLIANCE further agrees to hold COUNTY harmless for any and all claims and/or lawsuits by third parties for any injuries, damages or liability of any kind arising under or occasioned by ALZHEIMER'S ALLIANCE or its volunteers in connection with the services performed pursuant to the provisions contained in this agreement.

5. **Compliance With All Laws.** ALZHEIMER'S ALLIANCE and COUNTY

each agree, in connection with the services or any related items to the subject matter of this contract, to comply with any and all local, state or federal requirements.

6. **Notice.** Any notice required to be given under the terms of this agreement shall be effective if and when given in writing and mailed by certified mail to the addresses:

COUNTY:
County Judge
200 E. Ferguson, Suite 100
Tyler, Texas 75702
(903) 590-4600

ALZHEIMER'S ALLIANCE:
Executive Director
3531 S. Broadway Avenue
Tyler, Texas 75701
(903) 509-8323

7. **Assignment.** ALZHEIMER'S ALLIANCE may not assign this contract without the prior written consent of COUNTY.

8. **Termination.** Notwithstanding the agreed upon term, this agreement may be terminated upon the occurrence of any of the following:

a. the termination of the corporate existence of ALZHEIMER'S ALLIANCE;

b. the insolvency of ALZHEIMER'S ALLIANCE, the filing of a petition in bankruptcy either by or against ALZHEIMER'S ALLIANCE, or an assignment by ALZHEIMER'S ALLIANCE for the benefit of creditors;

c. the breach by ALZHEIMER'S ALLIANCE of any of the terms of this agreement and the continuation of such breach for a period of ten (10) days after written notice is given by COUNTY to ALZHEIMER'S ALLIANCE of such breach; or

d. upon COUNTY's sole discretion with or without cause by providing thirty (30) days written notice.

9. **Term.** The term of this agreement shall be for one (1) year beginning **October 1, 2026, through September 30, 2027**.

10. **Employees.** The parties covenant and agree that all personnel engaged with each party shall be employees of the respective parties, and the parties shall pay all salaries, and all Social Security taxes, Federal and State Unemployment Insurance, Worker's Compensation Insurance and any similar taxes or expenses related to such employees, including, but not limited to, license fees, insurance premiums and outfitting expenses. The Parties shall be responsible for complying with all Federal, State and Local laws, ordinances and regulations regarding its employees, including all Occupational Safety and

Health Administration regulations. The Parties shall be responsible for the supervision, control and direction of the day-to-day activities of the personnel provided hereunder and shall provide close supervision on a continual basis.

11. Venue & Applicable Law. Venue of this contract shall be Smith County, Texas, and the laws of the State of Texas shall govern all terms and conditions.

12. Severability. In case any one or more of the provisions contained in this agreement shall for any reason be held to be invalid, illegal, or unenforceable in any respect, such invalidity, illegality, or unenforceability shall not affect any other provision in this agreement and this agreement shall be construed as if such invalid, illegal, or unenforceable provision had never been contained in it.

13. Mediation. ALZHEIMER'S ALLIANCE and COUNTY agree to use mediation for dispute resolution prior to and formal legal action being taken on this agreement.

Executed on the 29 day of October, 2026.

Attest:

Karen Phillips
Smith County Clerk

For Smith County, Texas:

Neal Franklin
Smith County Judge

Approved as to Form*:

Thomas Wilson
Assistant District Attorney

For ALZHEIMER'S ALLIANCE:

Bonnie Varner
Executive Director

**By law, the Smith County District Attorney's Office (SCDAO) may only advise or approve contracts or legal documents on behalf of its clients. SCDAO may not advise or approve a contract or legal document on behalf of other parties. The review of this document was conducted solely from the legal perspective of the client. SCDAO approval of this document was offered solely for the benefit of our client. Other parties should not rely on this approval and should seek review and approval by their own respective attorney(s).

STATE OF TEXAS *
*
COUNTY OF SMITH *

This instrument was acknowledged before me on the 29 day of October, 2026, by the authorized representative, Bonnie Varner, Executive Director, on behalf of ALZHEIMER'S ALLIANCE.



Olivia H. Cid
Notary Public in and for the State of Texas

STATE OF TEXAS §
§
COUNTY OF SMITH §

CONTRACT FOR PUBLIC SERVICES BETWEEN SMITH COUNTY, TEXAS AND CASA FOR KIDS OF EAST TEXAS (CASA) (FY 2027)

THIS CONTRACT effective on the **1st day of October, 2026**, by and between Smith County, a political subdivision of the State of Texas acting through her governing body, hereinafter referred to as ("COUNTY"), and CASA for Kids of East Texas, a non-profit corporation chartered under the laws of the State of Texas, hereinafter referred to as ("CASA"), both parties acting herein under the authority and pursuant to **Texas Family Code § 264.006, *et seq.***

W I T N E S S E T H

WHEREAS, COUNTY is authorized pursuant to Texas Family Code § 264.006, to provide for services and support of children in need of protection or care;

WHEREAS, CASA provides services for abused or neglected children of Smith County which COUNTY believes to be "children in need of protection or care";

WHEREAS, CASA trains and supervises community volunteers who are subsequently appointed by juvenile and family court judges to speak for children who are brought before the courts in abuse and neglect cases;

WHEREAS, CASA'S trained community volunteers represent at all times the children's best interests, are in a unique appointed position to be a more effective voice in court for children, impact on children's lives in a positive way by reducing the amount of time children spend in foster care, impact to increase the efficiency of the judicial system thereby saving tax dollars which would otherwise be less efficiently and effectively spent on court costs and legal fees; and

WHEREAS, COUNTY believes that it is in the public interest to enter into this services contract with CASA;

NOW, THEREFORE, COUNTY and CASA agree as follows:

1. **Services.** CASA will undertake to protect and care for children in Smith County and vicinity by actively establishing a volunteer advocate program by recruiting and training qualified community volunteers to serve as court appointed advocates for children in abuse or neglected cases which children CASA also believes to be children in need of protection or care using a full-time director and secretary/bookkeeper.

2. **Payment.** CASA shall provide to COUNTY quarterly and annual financial reports in a form agreed upon by COUNTY and CASA, cooperate with inspections and audits that COUNTY may make to ensure service standards and fiscal responsibility, provide at a minimum, independent and factual information to the court regarding each child, advocate through the courts for permanent home placement and rehabilitation services for each child, monitor each child to ensure the safety of each child and to prevent unnecessary movement of each child to multiple temporary placements, make reports to the presiding judge and to counsel for the parties involved in each case, establish a system of community education relating to child abuse and neglect, provide referral services to existing community services, see that CASA'S recruitment and training program includes adequate screening procedures for volunteers, and establish procedures to ensure the confidentiality of records or information relating to each child. In return for these services and as its part of the cost, COUNTY agrees to pay to CASA the full yearly amount of **$50,000.00**, payable **each month, beginning October 1, 2026 and ending September 30, 2027**. All installments will be payable on the first of each month or reasonably thereafter.

Despite this agreed upon method of payment, CASA agrees to return to COUNTY any prorated amount of the funds unearned if CASA's services are terminated for any reason prior to **September 30, 2027**. CASA'S prorated repayment will be due to COUNTY the first day of the month after CASA'S service terminates and be made, in full, in one (1) payment.

3. **Records.** CASA shall keep sufficient records of all of its expenditures in connection with services rendered pursuant to this contract and COUNTY shall have the right to inspect such records at all reasonable times. CASA further agrees that COUNTY'S auditors shall have the right to audit CASA'S records on an annual basis along with their regular review of COUNTY records in a manner and form to be agreed upon by COUNTY and CASA.

4. **Independent Contractor/Indemnity.** It is understood and agreed that CASA is not and shall not in any sense be considered a partner or joint venture with COUNTY, additionally neither shall CASA be considered or in any manner hold itself out as an agent or official representative of COUNTY. CASA shall be considered an independent contractor for purposes of this agreement and shall in no manner incur any expenses or liability on behalf of the COUNTY. CASA further agrees to hold COUNTY

harmless for any and all claims and/or lawsuits by third parties for any injuries, damages or liability of any kind arising under or occasioned by CASA or its volunteers in connection with the services performed pursuant to the provisions contained in this agreement.

5. **Compliance With All Laws.** CASA and COUNTY each agree, in connection with the services or any related items to the subject matter of this contract, to comply with any and all local, state or federal requirements.

6. **Notice.** Any notice required to be given under the terms of this agreement shall be effective if and when given in writing and mailed by certified mail to the addresses:

COUNTY:
County Judge
200 E. Ferguson, Suite 100
Tyler, Texas 75702
(903) 590-4600

CASA:
Executive Director
3616 West Way St.
Tyler, Texas 75703
(903) 597-7725

7. **Assignment.** CASA may not assign this contract without the prior written consent of COUNTY.

8. **Termination.** Notwithstanding the agreed upon term, this agreement may be terminated upon the occurrence of any of the following:

a. the termination of the corporate existence of CASA;

b. the insolvency of CASA, the filing of a petition in bankruptcy either by or against CASA, or an assignment by CASA for the benefit of creditors;

c. the breach by CASA of any of the terms of this agreement and the continuation of such breach for a period of ten (10) days after written notice is given by COUNTY to CASA of such breach; or

d. upon COUNTY's sole discretion with or without cause by providing thirty (30) days written notice.

9. **Term.** The term of this agreement shall be for one (1) year beginning **October 1, 2026, through September 30, 2027**.

10. **Employees.** The parties covenant and agree that all personnel engaged with each party shall be employees of the respective parties, and the parties shall pay all salaries, and all Social Security taxes, Federal and State Unemployment Insurance, Worker's Compensation Insurance and any similar taxes or expenses related to such employees, including, but not limited to, license fees, insurance premiums and outfitting expenses. The

Parties shall be responsible for complying with all Federal, State and Local laws, ordinances and regulations regarding its employees, including all Occupational Safety and Health Administration regulations. The Parties shall be responsible for the supervision, control and direction of the day-to-day activities of the personnel provided hereunder and shall provide close supervision on a continual basis.

11. Venue & Applicable Law. Venue of this contract shall be Smith County, Texas, and the laws of the State of Texas shall govern all terms and conditions.

12. Severability. In case any one or more of the provisions contained in this agreement shall for any reason be held to be invalid, illegal, or unenforceable in any respect, such invalidity, illegality, or unenforceability shall not affect any other provision in this agreement and this agreement shall be construed as if such invalid, illegal, or unenforceable provision had never been contained in it.

13. Mediation. CASA and COUNTY agree to use mediation for dispute resolution prior to and formal legal action being taken on this agreement.

Executed on the 26th **day of** October **, 2026.**

Attest:

Karen Phillips
Smith County Clerk

For Smith County, Texas:

Neal Franklin
Smith County Judge

Approved as to Form*:

Thomas Wilson
Assistant District Attorney

For CASA:

Mary J B

Mary Jo Burgess
Executive Director

*By law, the Smith County District Attorney's Office (SCDAO) may only advise or approve contracts or legal documents on behalf of its clients. SCDAO may not advise or approve a contract or legal document on behalf of other parties. The review of this document was conducted solely from the legal perspective of the client. SCDAO approval of this document was offered solely for the benefit of our client. Other parties should not rely on this approval, and should seek review and approval by their own respective attorney(s).

STATE OF TEXAS *
*
COUNTY OF SMITH *

This instrument was acknowledged before me on the 26 day of October, 2026, by the authorized representative, Mary Jo Burgess, Executive Director, on behalf of CASA.



Katherine Robbins Elliott
Notary Public in and for the State of Texas

STATE OF TEXAS §
§
COUNTY OF SMITH §

CONTRACT FOR PUBLIC SERVICES
BETWEEN
SMITH COUNTY, TEXAS
AND
CHILDREN'S ADVOCACY CENTER OF SMITH COUNTY
(FY 2027)

THIS CONTRACT effective on the **1st day of October, 2026**, by and between Smith County, a political subdivision of the State of Texas acting through her governing body, hereinafter referred to as ("COUNTY"), and The Children's Advocacy Center of Smith County, a non-profit corporation chartered under the laws of the State of Texas, hereinafter referred to as ("CAC OF SMITH COUNTY"), both parties acting herein under the authority and pursuant to **Texas Family Code Chapter 264, Subchapter E.**

W I T N E S S E T H

WHEREAS, COUNTY is authorized pursuant to Texas Family Code Chapter 264, Subchapter E. to provide for services and support of children in need of protection or care;

WHEREAS, the CAC OF SMITH COUNTY provides services for abused children of Smith County which COUNTY believes to be "children in need of protection or care";

WHEREAS, the CAC OF SMITH COUNTY'S brings children together with law enforcement agencies and the Texas Department of Family and Protective Services, Child Protective Services investigators, prosecutors, therapists, and medical personnel in one safe, child-friendly place to protect and restore the lives of abused children through team investigations, healing services, community outreach and strategic partnerships; and

WHEREAS, COUNTY believes that it is in the public interest to enter into this services contract with the CAC OF SMITH COUNTY;

NOW, THEREFORE, COUNTY and the CAC OF SMITH COUNTY agree as follows:

1. Services. The CAC OF SMITH COUNTY will undertake to protect and care for children in Smith County by working with local and state investigators, law

enforcement, prosecutors and community stakeholders to protect and restore the lives of abused children throughout Smith County.

2. **Payment.** The CAC OF SMITH COUNTY shall provide to COUNTY quarterly and annual financial reports in a form agreed upon by COUNTY and the CAC OF SMITH COUNTY, cooperate with inspections and audits that COUNTY may make to ensure service standards and fiscal responsibility, and may use the compensation paid hereunder to perform the services and achieve the broad goals outlined in this agreement and those described in Texas Family Code, Chapter 264, Subchapter E. The COUNTY agrees to pay the CAC OF SMITH COUNTY the full yearly amount of **$50,000.00**, payable **each month, beginning October 2026 and ending September 2027**. All installments will be payable on the first of each month or reasonably thereafter.

Despite this agreed upon method of payment, the CAC OF SMITH COUNTY agrees to return to COUNTY any prorated amount of the funds unearned if the CAC OF SMITH COUNTY's services are terminated for any reason prior to **September 30, 2027**. The CAC OF SMITH COUNTY'S prorated repayment will be due to COUNTY the first day of the month after the CAC OF SMITH COUNTY'S service terminates and be made, in full, in one (1) payment.

3. **Records.** The CAC OF SMITH COUNTY shall keep sufficient records of all of its expenditures in connection with services rendered pursuant to this contract and COUNTY shall have the right to inspect such records at all reasonable times. The CAC OF SMITH COUNTY further agrees that COUNTY'S auditors shall have the right to audit the CAC OF SMITH COUNTY'S records on an annual basis along with their regular review of COUNTY records in a manner and form to be agreed upon by COUNTY and the CAC OF SMITH COUNTY.

4. **Independent Contractor/Indemnity.** It is understood and agreed that the CAC OF SMITH COUNTY is not and shall not in any sense be considered a partner or joint venture with COUNTY, additionally neither shall the CAC OF SMITH COUNTY be considered or in any manner hold itself out as an agent or official representative of COUNTY. The CAC OF SMITH COUNTY shall be considered an independent contractor for purposes of this agreement and shall in no manner incur any expenses or liability on behalf of the COUNTY. The CAC OF SMITH COUNTY further agrees to hold COUNTY harmless for any and all claims and/or lawsuits by third parties for any injuries, damages or liability of any kind arising under or occasioned by the CAC OF SMITH COUNTY or its volunteers in connection with the services performed pursuant to the provisions contained in this agreement.

5. **Compliance With All Laws.** The CAC OF SMITH COUNTY and COUNTY each agree, in connection with the services or any related items to the subject matter of this contract, to comply with any and all local, state or federal requirements.

6. **Notice.** Any notice required to be given under the terms of this agreement shall be effective if and when given in writing and mailed by certified mail to the addresses:

COUNTY:
County Judge
200 E. Ferguson, Suite 100
Tyler, Texas 75702
(903) 590-4600

CAC OF SMITH COUNTY:
Executive Director
P.O. Box 132889
Tyler, Texas 75713
(903) 533-1880

7. **Assignment.** The CAC OF SMITH COUNTY may not assign this contract without the prior written consent of COUNTY.

8. **Termination.** Notwithstanding the agreed upon term, this agreement may be terminated upon the occurrence of any of the following:

a. the termination of the corporate existence of the CAC OF SMITH COUNTY;

b. the insolvency of the CAC OF SMITH COUNTY, the filing of a petition in bankruptcy either by or against the CAC OF SMITH COUNTY, or an assignment by the CAC OF SMITH COUNTY for the benefit of creditors;

c. the breach by the CAC OF SMITH COUNTY of any of the terms of this agreement and the continuation of such breach for a period of ten (10) days after written notice is given by COUNTY to the CAC OF SMITH COUNTY of such breach; or

d. upon COUNTY's sole discretion with or without cause by providing thirty (30) days written notice.

9. **Term.** The term of this agreement shall be for one (1) year beginning **October 1, 2026, through September 30, 2027.**

10. **Employees.** The parties covenant and agree that all personnel engaged with each party shall be employees of the respective parties, and the parties shall pay all salaries, and all Social Security taxes, Federal and State Unemployment Insurance, Worker's Compensation Insurance and any similar taxes or expenses related to such employees, including, but not limited to, license fees, insurance premiums and outfitting expenses. The Parties shall be responsible for complying with all Federal, State and Local laws, ordinances and regulations regarding its employees, including all Occupational Safety and Health Administration regulations. The Parties shall be responsible for the supervision, control and direction of the day-to-day activities of the personnel provided hereunder and shall provide close supervision on a continual basis.

11. **Venue & Applicable Law.** Venue of this contract shall be Smith County, Texas, and the laws of the State of Texas shall govern all terms and conditions.

12. **Severability.** In case any one or more of the provisions contained in this agreement shall for any reason be held to be invalid, illegal, or unenforceable in any respect, such invalidity, illegality, or unenforceability shall not affect any other provision in this agreement and this agreement shall be construed as if such invalid, illegal, or unenforceable provision had never been contained in it.

13. **Mediation.** The CAC OF SMITH COUNTY and COUNTY agree to use mediation for dispute resolution prior to and formal legal action being taken on this agreement.

Executed on the _____ day of _____, 2026.

Attest:

Karen Phillips
Smith County Clerk

For Smith County, Texas:

Neal Franklin
Smith County Judge

Approved as to Form*:

Thomas Wilson
Assistant District Attorney

For CAC OF SMITH COUNTY:

~~**Executive Director**~~ CEO

*By law, the Smith County District Attorney's Office (SCDAO) may only advise or approve contracts or legal documents on behalf of its clients. SCDAO may not advise or approve a contract or legal document on behalf of other parties. The review of this document was conducted solely from the legal perspective of the client. SCDAO approval of this document was offered solely for the benefit of our client. Other parties should not rely on this approval, and should seek review and approval by their own respective attorney(s).

STATE OF TEXAS *
*
COUNTY OF SMITH *

This instrument was acknowledged before me on the 26 day of October, 2026, by the authorized representative, TERRI SMITH, Executive Director, on behalf of the CAC OF SMITH COUNTY.



Notary Public in and for the State of Texas

STATE OF TEXAS §

COUNTY OF SMITH §

CONTRACT FOR PUBLIC SERVICES BETWEEN SMITH COUNTY, TEXAS AND MEALS ON WHEELS MINISTRY, INC. (FY 2027)

THIS CONTRACT, effective the **1st day of October, 2026**, by and between Smith County, a political subdivision of the State of Texas acting through her governing body, hereinafter referred to as ("COUNTY"), and Meals on Wheels Ministry, Inc., a non-profit corporation chartered under the laws of the State of Texas, hereinafter referred to as ("MOWM"), both parties acting herein under the authority and pursuant to **Texas Local Government Code § 81.027, *et seq.***

W I T N E S S E T H

WHEREAS, COUNTY is authorized pursuant to the Texas Local Government Code § 81.027, *et seq.* to provide for the support of paupers;

WHEREAS, COUNTY has provided for the general welfare of the paupers and indigent residents of Smith County through assistance with delivery of meals to the elderly and indigent;

WHEREAS, It is expressly part of MOWM'S purpose to attempt to provide private faith-based resources for the indigent and needy residents of Smith County; and

WHEREAS, COUNTY believes that it is in the public interest to enter into this services contract with MOWM to efficiently distribute the assistance with meals to the elderly and indigent residents of Smith County;

NOW THEREFORE, COUNTY and MOWM agree as follows:

1. **Services.** MOWM will undertake, in addition to its other concerns, to distribute assistance with delivery of meals to elderly and indigent residents of Smith County.

2. **Payment.** MOWM shall provide to COUNTY quarterly and annual financial reports in a form agreed upon by COUNTY and MOWM and cooperate with inspections and audits that COUNTY may make to ensure service standards and fiscal responsibility. As consideration for these services COUNTY agrees to pay to MOWM the full yearly amount of **$15,000.00, payable in monthly installments or as mutually agreed upon by the parties.** All installments will be payable on the first of each month or reasonably thereafter.

Despite this agreed upon method of payment, MOWM agrees to return to COUNTY the prorated amount of funds unearned if BOARD'S services are terminated for any reason prior to **September 30, 2027.** SCMOW'S prorated repayment will be due to COUNTY the first day of the month after SCMOW'S service terminates and be made, in full, in one (1) payment.

3. **Records.** MOWM shall keep sufficient records of all of its expenditures in connection with services rendered pursuant to this contract, and COUNTY shall have the right to inspect such records at all reasonable times. MOWM further agrees that COUNTY'S auditors shall have the right to audit MOWM'S records on an annual basis along with their regular review of COUNTY records in a manner and form to be agreed upon by COUNTY and SCMOW.

4. **Independent Contractor/Indemnity.** It is understood and agreed that MOWM is not and shall not in any sense be considered a partner or joint venturer with COUNTY, additionally neither shall MOWM be considered nor in any manner hold itself out as an agent or official representative of COUNTY. MOWM shall be considered an independent contractor for purposes of this agreement and shall in no manner incur any expenses or liability on behalf of the COUNTY.

MOWM further agrees to indemnify and hold COUNTY harmless for any and all claims by third parties for any injuries, damages, or liability of any kind arising under or occasioned by MOWM or its counselors or volunteers in connection with this agreement.

5. **Compliance With All Laws.** MOWM and COUNTY each agree, in connection with the services or any related items to the subject matter of this contract, to comply with any and all local, state or federal requirements.

6. **Notice.** Any notice required to be given under the terms of this agreement shall be effective if and when given in writing and mailed by certified mail to the addresses listed below or subsequently provided in writing:

COUNTY:
Neal Franklin, County Judge
200 E. Ferguson, Suite 100
Tyler, Texas 75702
(903) 590-4600

MOWM:
~~Trudy Williams~~ Tiffany Damskov
Executive Director
3001 Robertson Road
Tyler, Texas 75712
(903) 593-7385

7. **Assignment.** MOWM may not assign this contract without the prior written consent of COUNTY.

8. **Termination.** Notwithstanding the agreed upon term, this agreement may be terminated upon the occurrence of any of the following:

a. The termination of the corporate existence of SCMOW;

b. The insolvency of SCMOW, the filing of a petition in bankruptcy either by or against SCMOW, or an assignment by MOWM for the benefit of creditors;

c. The breach by MOWM of any of the terms of this agreement and the continuation of such breach for a period of ten (10) days after written notice is given by COUNTY to MOWM of such breach.

d. A lack of funding in the COUNTY'S budget to cover the terms of this contract.

e. Upon COUNTY's sole discretion with or without cause by providing thirty (30) days written notice.

9. **Term**. The term of this agreement shall be for one (1) year effective **October 1, 2026, through September 30, 2027.**

10. **Employees.** The parties covenant and agree that all personnel engaged with each party shall be employees of the respective parties, and the parties shall pay all salaries, and all Social Security taxes, Federal and State Unemployment Insurance, Worker's Compensation Insurance and any similar taxes or expenses related to such employees, including, but not limited to, license fees, insurance premiums and outfitting expenses. The

Parties shall be responsible for complying with all Federal, State and Local laws, ordinances and regulations regarding its employees, including all Occupational Safety and Health Administration regulations. The Parties shall be responsible for the supervision, control and direction of the day-to-day activities of the personnel provided hereunder and shall provide close supervision on a continual basis.

11. Venue & Applicable Law. Venue of this contract shall be Smith County, Texas, and the laws of the State of Texas shall govern all terms and conditions.

12. Severability. In case any one or more of the provisions contained in this agreement shall for any reason be held to be invalid, illegal, or unenforceable in any respect, such invalidity, illegality, or unenforceability shall not affect any other provision in this agreement and this agreement shall be construed as if such invalid, illegal, or unenforceable provision had never been contained in it.

13. Mediation. MOWM and COUNTY agree to use mediation for dispute resolution prior to and formal legal action being taken on this agreement.

Executed this 29th **day of** October**, 2026:**

Attest:

Karen Phillips
Smith County Clerk

For Smith County, Texas:

Neal Franklin
Smith County Judge

Approved as to Form*:

Thomas Wilson
Assistant District Attorney

For SCMOW:


Tiffany Damskov 10/29/26

Tiffany Damskov
Executive Director

*By law, the District Attorney's Office may only advise or approve contracts or legal documents on behalf of its clients. It may not advise or approve a contract or legal document on behalf of other parties. Review of this document by SCDAO attorneys was conducted solely from the legal perspective of the county-client. Approval of this document was offered solely for the benefit of the county-client. Other parties should not rely on this approval, and should seek review and approval by their own respective attorney(s).

STATE OF TEXAS
COUNTY OF SMITH

This instrument was acknowledged before me on the 29th day of October, 2026, by Tiffany Damskov, Executive Director of SCMOW, a Texas nonprofit corporation, on behalf of the corporation.

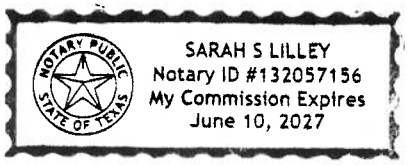

Notary Public in and for the State of Texas

STATE OF TEXAS §
§
COUNTY OF SMITH §

CONTRACT FOR PUBLIC SERVICES BETWEEN SMITH COUNTY, TEXAS AND PATH (FISCAL YEAR 2027)

THIS CONTRACT effective on the **1st day of October, 2026**, by and between Smith County, a political subdivision of the State of Texas acting through her governing body, hereinafter referred to as ("COUNTY"), and PATH, a non-profit corporation chartered under the laws of the State of Texas, hereinafter referred to as ("PATH"), both parties acting herein under the authority and pursuant to Texas Local Government Code. Tex. Loc. Gov't Code § 81.027, *et seq.*

WHEREAS, COUNTY is authorized pursuant to the Texas Local Government Code § 81.027 to provide for the support of paupers; and

WHEREAS, COUNTY has provided for the general welfare of the paupers and indigent residents of Smith County through assistance with basic needs; and

WHEREAS, It is expressly part of PATH'S purpose to attempt to provide private faith-based resources for the indigent and needy resident of Smith County; and

WHEREAS, COUNTY believes that it is in the public interest to enter into this contract with PATH to efficiently distribute the assistance to the indigent residents of Smith County

NOW, THEREFORE, COUNTY and PATH agree as follows

I. Services. PATH will undertake, addition to other concerns, to serve to determine eligibility and issue assistance payments to the needy based on the following criteria:

Eligibility:

A person is eligible for financial assistance for basic necessities under the following criteria, so long as funds are available:

1. Reported household income is at or below the current Federal Poverty Guideline as determined by the Department of Health and Human Services.

2. Must show proof of residency in Smith County at the time requesting assistance.

3. Must show proof of identity through a valid governmentally-issued photo ID or sufficient supporting documentation to obtain a Texas ID through the Department of Public Safety.

4. A person is eligible for assistance once every six (6) months.

II. Payment: PATH shall provide to COUNTY quarterly and annual financial reports in a form agreed upon by COUNTY and PATH and cooperate with inspections and audits that COUNTY may make to ensure service standards and fiscal responsibility. As consideration for these services COUNTY agrees to pay to PATH the full yearly amount of **$6,000.00, payable in monthly installments or as agreed upon by the parties,** installments will be payable on the first of each month or reasonably thereafter, or alternative payment arrangement may be made upon mutual agreement between the parties.

Despite this agreed upon method of payment, PATH agrees to return to COUNTY the prorated amount of the funds unearned if PATH'S services are terminated for any reason prior to **September 30, 2027.** PATH'S prorated repayment will be due to COUNTY the first day of the month after PATH'S service terminates and be made, in full, in one (l) payment.

III. Records: PATH shall keep sufficient records all of expenditures in connection with services rendered pursuant to this contract, and COUNTY shall have the right to inspect such records at all reasonable times. PATH further agrees that COUNTY'S auditors shall have the right to audit PATH'S records on an annual basis along with their regular review of COUNTY records in a manner and for to be agreed upon by COUNTY and PATH.

IV. Independent Contractor/Indemnity: It is understood and agreed that PATH is not and shall not in any sense be considered a partner or joint venture with the COUNTY, additionally neither shall PATH be considered nor in any manner hold itself out as an agent or official representative of the COUNTY. PATH shall be considered an independent contractor for the purposes of this agreement and shall in no manner incur any expenses or liability on behalf of the COUNTY.

PATH further agrees to indemnify and hold the COUNTY harmless of any and all claims by third parties for any injuries, damages, or liability of any kind arising under or occasioned by PATH or its counselors or volunteers in connection with this agreement.

V. Compliance with All Laws. PATH and COUNTY each agree, in connection with the services or any related items to the subject matter of this contract, to comply with any and all local, state or federal requirements.

VI. Notice: Any notice required to be given under the terms of this agreement shall be effective if and when given in writing and mailed by certified mail to the addresses listed below or subsequently provided in writing:

COUNTY:
County Judge
200 E. Ferguson, Suite 100
Tyler, Texas 75702

PATH:
Executive Director
402 W. Front Street
Tyler, Texas 75702

VII. Assignment: PATH may not assign this contract without the prior written consent of COUNTY.

VII. Termination: Notwithstanding the agreed upon term, this agreement may be terminated upon the occurrence of any of the following:

a. The termination of the corporate existence of PATH;

b. The insolvency of PATH, the filing of a petition in bankruptcy either by or against PATH, or an assignment by PATH for the benefit of creditors;

c. The breach by PATH of any of the terms of this agreement and the continuation of such breach for a period of ten (10) days after written notice is given by COUNTY to PATH of such breach.

d. A lack of funding in the COUNTY'S budget to cover the terms of this contract;

e. Upon COUNTY's sole discretion with or without cause by providing thirty (30) days written notice.

IX. Term: The term of this agreement shall be effective from **October 1, 2026 through September 30, 2027**.

X. Employees: The parties covenant and agree that all personnel engaged with each party shall be employees of the respective parties, and the parties shall pay all salaries, and all Social Security taxes, Federal and State Unemployment Insurance, Worker's Compensation Insurance and similar taxes or expenses related to such employees, including, but not limited to license fees, insurance premiums and outfitting expenses. The Parties shall be responsible for complying with all Federal, state and Local laws, ordinance and regulations regarding its employees, including all Occupational Safety and Health Administration regulations. The Parties shall be responsible for the supervision, control, and direction of the day-to-day activities of the personnel provided hereunder and shall provide close supervision on a continual basis.

XI. Venue & Applicable Law: Venue of this contract shall be Smith County, Texas, and laws of the State of Texas shall govern all terms and conditions.

XII. Severability: In case any one or more of the provisions contained in this agreement shall for any reason be held to be invalid, illegal, or unenforceable in any respect, such invalidity, illegality, or unenforceability shall not affect any other provision in this agreement and this agreement shall be construed as if such invalid, illegal, or unenforceable provision had never been contained in it.

XIII. Mediation: PATH and COUNTY agree to use mediation for dispute resolution prior to any formal legal action being taken on this agreement.

EXECUTED the 22 **day of** October **2026.**

ATTEST:

BY: _____
Karen Phillips
County Clerk

FOR SMITH COUNTY:

BY: _____
Neal Franklin
County Judge

APPROVED AS TO FORM*:

BY: _____
Thomas Wilson
Assistant District Attorney

FOR PATH:

BY: _____
Andrea Wilson
PATH Executive Director

*By law, the District Attorney's Office may only advise or approve contracts or legal documents on behalf of its clients. It may not advise or approve a contract or legal document on behalf of other parties. Review of this document by SCDAO attorneys was conducted solely from the legal perspective of the county-client. Approval of this document was offered solely for the benefit of the county-client. Other parties should not rely on this approval, and should seek review and approval by their own respective attorney(s).

State of Texas §

County of Smith §

This instrument was acknowledged before me on the 22 day of October, 2026, by Andrea Wilson, Executive Director of PATH, a Texas nonprofit corporation, on behalf of the corporation.

DIANE R KAVANAUGH
Notary ID #129505481
My Commission Expires
July 30, 2029

_____
Notary Public in and for the State of Texas

STATE OF TEXAS §
§
COUNTY OF SMITH §

CONTRACT FOR PUBLIC SERVICES
BETWEEN
SMITH COUNTY, TEXAS
AND
SMITH COUNTY HISTORICAL SOCIETY
(FISCAL YEAR 2027)

THIS CONTRACT, effective the **1st day of October, 2026**, by and between Smith County, a political subdivision of the State of Texas acting through her governing body, hereinafter referred to as ("COUNTY"), and Smith County Historical Society, a non-profit corporation chartered under the laws of the State of Texas, hereinafter referred to as ("SOCIETY"), both parties acting herein under the authority and pursuant to **Texas Local Government Code § 318.009.**

W I T N E S S E T H

WHEREAS, COUNTY is authorized pursuant to the Texas Local Government Code § 318.009 to enter into an agreement with SOCIETY and to appropriate funds from the general fund of COUNTY for the purpose of discover, collect, preserve data, records and items related to any historically significant to the county, and preparing, publishing, educating, and disseminating a history of the county; and

WHEREAS, COUNTY desires to specifically contract with SOCIETY for SOCIETY to provide public education, maintain an archival collection of objects of any kind that are historically significant to the county, and prepare, publish, disseminate a history of the county, and maintain and operate museums and maintenance of Camp Ford Historical sites.

NOW, THEREFORE, COUNTY and SOCIETY agree as follows:

1. **Services**. SOCIETY agrees to purchase objects and collection of objects of any kind that are historically significant to the county, and prepare, publish, and disseminate a history of the county as well as maintain an archival collection accessible to the public for research and educational purpose concerning the history of Smith County. SOCIETY will operate museums and collaborate with other museums for the preservation of historical artifacts related to Smith County history including the maintenance of operation of Camp Ford Historical Site. SOCIETY further agrees to submit an annual report to COUNTY including a description erected of collections of objects purchased which are historically

significant to the county, and copies of its historical publication relating to the covering the term of this contract.

2. Payment. SOCIETY shall provide COUNTY with a quarterly activity report in a form agreed upon by COUNTY and SOCIETY showing actual historical markers erected and services rendered pursuant to this contract during the quarter in question. In return for this service, COUNTY agrees to pay SOCIETY the annual amount of **$3,750.00, payable in monthly installments or as mutually agreed up by the parties.** All installments will be payable on the first of each month or reasonably thereafter.

Despite this agreed upon method of payment, SOCIETY agrees to return to COUNTY the prorated amount of the funds unearned if SOCIETY'S services are terminated for any reason prior to **September 30, 2027.** SOCIETY'S prorated repayment will be due to COUNTY the first day of the month after SOCIETY'S service terminates and be made, in full, in one (1) payment.

3. Records. SOCIETY will keep sufficient records of all its expenditure and correspondence in connection with responsibilities pursuant to this contract and COUNTY shall have the right to inspect such records at all reasonable times. SOCIETY further agrees that COUNTY'S auditors shall have the right to audit SOCIETY'S records on an annual basis along with their regular review of COUNTY records in a manner and form to be agreed upon by COUNTY and SOCIETY.

4. Independent Contractor/Indemnity. It is understood and agreed that SOCIETY shall not in any sense be considered a partner or joint venture with COUNTY, nor be considered, nor in any manner, hold itself out as an agent or official representative of COUNTY. SOCIETY further agrees to hold COUNTY harmless for any and all claims by third parties for any injuries, damages, or liability of any kind arising under or occasioned by SOCIETY, its officers, agents or employees in connection with this agreement.

5. Compliance With All Laws. SOCIETY and COUNTY each agree, in connection with the services or any related items to the subject matter of this contract, to comply with any and all local, state, and federal requirements.

6. Notice. Any notice required to be given under the terms of this agreement shall be effective if and when given in writing and mailed by certified mail to the addresses:

COUNTY:
County Judge
200 E. Ferguson, Suite 100
Tyler, Texas 75702
(903) 590-4600

SOCIETY:
President: J. A. Bergfeld
125 S. College Ave.
Tyler, Texas 75702
(903) 592-5993

7. Assignment. SOCIETY may not assign this contract without the prior written consent of COUNTY.

8. Termination. Notwithstanding the agreed upon term, this agreement may be terminated upon the occurrence of any of the following:

a. the giving of written notice by either party to the other party at least ninety (90) days prior to the desired effective termination date;

b. the termination of the corporate existence of SOCIETY;

c. the insolvency of SOCIETY, the filing of a petition in bankruptcy, either by or against SOCIETY, or an assignment by SOCIETY for the benefit of creditors;

d. the breach by SOCIETY of any of the terms of this agreement and the continuation of such breach for a period of ten (10) days after written notice is given by COUNTY to SOCIETY of such breach; or

e. upon COUNTY'S sole discretion with or without cause by providing thirty (30) days written notice.

9. Term. The term of this agreement shall be for one (1) year beginning **October 1, 2026, through September 30, 2027.**

10. Employees. The parties covenant and agree that all personnel engaged with each party shall be employees of the respective parties, and the parties shall pay all salaries, and all Social Security taxes, Federal and State Unemployment Insurance, Worker's Compensation Insurance and any similar taxes or expenses related to such employees, including, but not limited to, license fees, insurance premiums and outfitting expenses. The Parties shall be responsible for complying with all Federal, State and Local laws, ordinances and regulations regarding its employees, including all Occupational Safety and Health Administration regulations. The Parties shall be responsible for the supervision, control and direction of the day-to-day activities of the personnel provided hereunder and shall provide close supervision on a continual basis.

11. Venue & Applicable Law. Venue of this contract shall be Smith County, Texas, and the laws of the State of Texas shall govern all terms and conditions.

12. Severability. In case any one or more of the provisions contained in this agreement shall for any reason be held to be invalid, illegal, or unenforceable in any respect, such invalidity, illegality, or unenforceability shall not affect any other provision in this agreement and this agreement shall be construed as if such invalid, illegal, or unenforceable provision had never been contained in it.

13. Mediation. SOCIETY and COUNTY agree to use mediation for dispute resolution prior to and formal legal action being taken on this agreement.

Executed this _____ day of _____, 2026:

Attest:

Karen Phillips
Smith County Clerk

For Smith County, Texas:

Neal Franklin
Smith County Judge

Approved as to Form*:

Thomas Wilson
Assistant District Attorney

For Smith County Historical Society:

President

*By law, the Smith County District Attorney's Office (SCDAO) may only advise or approve contracts or legal documents on behalf of its clients. SCDAO may not advise or approve a contract or legal document on behalf of other parties. The review of this document was conducted solely from the legal perspective of the client. SCDAO approval of this document was offered solely for the benefit of our client. Other parties should not rely on this approval, and should seek review and approval by their own respective attorney(s).

STATE OF TEXAS *
*
COUNTY OF SMITH *

This instrument was acknowledged before me on the 22 day of OCTOBER, 2026, by JA BERGFELD, the authorized representative of the Smith County Historical Society, a Texas non-profit corporation, on behalf of the corporation.

Notary Public in and for the State of Texas

ALYXANDRA CLAIRE TUTT
Notary ID #131717052
My Commission Expires
September 20, 2030

STATE OF TEXAS §

COUNTY OF SMITH §

CONTRACT
FOR PUBLIC SERVICES
BETWEEN
SMITH COUNTY, TEXAS
AND
ST. PAUL CHILDREN'S FOUNDATION
(FY 2027)

THIS CONTRACT effective on the 1st day of October 2026, by and between SMITH COUNTY, a political subdivision of the State of Texas, hereinafter referred to as ("SMITH COUNTY"), and the ST. PAUL CHILDREN'S FOUNDATION, hereinafter referred to as ("ST PAUL").

W I T N E S S E T H

WHEREAS, SMITH COUNTY has an interest in supporting the efficient and effective administration of the public health and safety;

WHEREAS, ST PAUL run a weekly food pantry providing healthy food for children and families of East Texas as well as helping children with things like new shoes and school uniforms.

WHEREAS, SMITH COUNTY believes that it is in the public interest to enter this contract for public services with ST PAUL;

WHEREAS, the SMITH COUNTY has available public service funds during FY2027, and such funds are intended to be used for public health and safety obligations of SMITH COUNTY.

NOW, THEREFORE, THE PARTIES agree as follows:

1. **Public Services and Public Benefit.** ST PAUL will operate as an independent contractor in Smith County, Texas. ST PAUL may use the compensation paid hereunder to perform the services and achieve the broad goals outlined in this agreement.

2. **Reports/Payments.** ST PAUL shall provide to Smith County quarterly and annual financial reports in a form agreed upon by SMITH COUNTY and ST PAUL and ST PAUL shall cooperate, subject to the terms and conditions of this contract, with inspections and audits

provided for herein that SMITH COUNTY or the auditor on behalf of the SMITH COUNTY may make to ensure services standards and fiscal responsibility.

In return for the services and as its parts of the cost, SMITH COUNTY agrees to pay from funding provided by SMITH COUNTY to ST PAUL the full yearly amount of **$5,000 payable prior to the end of FY2027, or September 30, 2027.**

Despite this agreed upon method of payments, ST PAUL agrees to return to SMITH COUNTY the amount representing the prorated amount of the funds unearned if ST PAUL's services are terminated for any reason or if ST PAUL fails to move forward with provision of public services.

3. **Records.** ST PAUL shall keep reasonably sufficient records of all of its expenditures in connection with services rendered pursuant to this contract and SMITH COUNTY or the auditor on behalf of the SMITH COUNTY shall have the right to inspect such records at all reasonable times. ST PAUL further agrees that SMITH COUNTY's auditors shall have the right to audit ST PAUL records with respect to its expenditures in connection with services rendered pursuant to this contract on an annual basis along with their regular review of records in a manner and form to be agreed upon by SMITH COUNTY and ST PAUL.

4. **Independent Contractor/Indemnity.** It is understood and agreed that ST PAUL is not and shall not in any sense be considered an employee, partner, or joint venture with SMITH COUNTY. Additionally, ST PAUL shall not be considered or in any manner hold itself out as an agent or official representative of SMITH COUNTY. ST PAUL shall be considered an independent contractor for purposes of this agreement and shall in no manner incur any expenses or liability on behalf of SMITH COUNTY and/or Smith County, Texas. ST PAUL further agrees to hold SMITH COUNTY and/or Smith County harmless for any and all claims by third parties for any injuries, damages, or liability of any kind arising under or occasioned by ST PAUL.

5. **Compliance With All Laws.** ST PAUL and SMITH COUNTY each agree, in connection with the services or any related items to the subject matter of this contract, to comply with any and all local, state, and federal requirements.

6. **Notice.** Any notice required to be given under the terms of this agreement shall be effective if and when given in writing and mailed by certified mail to the addresses listed below or subsequently provided in writing:

SMITH COUNTY:
SMITH COUNTY
200 E. Ferguson, 1st Floor
Tyler, Texas 75702

ST PAUL:
ST. PAUL CHILDREN'S FOUNDATION
1358 East Richards Street
Tyler, Texas 75702

7. **No Assignment.** This contract may not be assigned.

8. **Termination.** Notwithstanding the agreed upon term, this agreement may be terminated upon the occurrence of any of the following:
    a. the termination of the corporate existence if ST PAUL;
    b. the insolvency of ST PAUL, the filing of a petition of bankruptcy either by or against ST PAUL, or an assignment by ST PAUL for the benefit of creditors;
    c. the breach by ST PAUL of any of the terms of this agreement and the continuation of such a breach for a period of ten days after written notice is given by SMITH COUNTY to ST PAUL of such breach.
    d. upon SMITH COUNTY's sole discretion with or without cause by providing 30 days written notice.

9. **Term.** The term of this agreement shall be for one (1) year effective **October 1, 2026, through September 30, 2027.**

10. **Employees.** The parties covenant and agree that all personnel engaged with each party shall be employees of the respective parties, and the parties shall pay all salaries, and all Social Security taxes, Federal and State Unemployment Insurance, Worker's Compensation Insurance and any similar taxes or expenses related to such employees, including, but not limited to, license fees, insurance premiums and outfitting expenses. The Parties shall be responsible for complying with all Federal, State and Local laws, ordinances and regulations regarding its employees, including all Occupational Safety and Health Administration regulations. The Parties shall be responsible for the supervision, control and direction of the day-to-day activities of the personnel provided hereunder and shall provide close supervision on a continual basis.

11. **Venue & Applicable Law.** Venue of this contract shall be Smith County, Texas, and the laws of the State of Texas shall govern all terms and conditions.

12. **Severability.** In case any one or more of the provisions contained in this agreement shall for any reason be held to be invalid, illegal, or unenforceable in any respect, such invalidity, illegality, or unenforceability shall not affect any other provision in this agreement and this agreement shall be construed as if such invalid, illegal, or unenforceable provision had never been contained in it.

13. **Mediation.** The parties agree to use mediation for dispute resolution prior to and formal legal action being taken on this agreement.

14. **Proof of Non-Profit Status.** ST PAUL has provided proof of status as a 501(c)(3) non-profit corporate entity under the interlocal agreement executed with SMITH COUNTY in fiscal year 2015. ST PAUL agrees to notify SMITH COUNTY if there are any changes to its 501(c)(3) non-profit status.

EXECUTED on the _____ day of November, 2026.

FOR SMITH COUNTY:

_____

Neal Franklin
County Judge

ATTEST:

_____

Karen Phillips
SMITH COUNTY CLERK

FOR ST PAUL:

_____

Jennifer Clark
Executive Director

APPROVED AS TO FORM*:

_____

Thomas Wilson
ASSISTANT DISTRICT ATTORNEY

*By law, the District Attorney's Office may only advise or approve contracts or legal documents on behalf of its clients. It may not advise or approve a contract or legal document on behalf of other parties. Review of this document by SCDAO attorneys was conducted solely from the legal perspective of the county-client. Approval of this document was offered solely for the benefit of the county-client. Other parties should not rely on this approval, and should seek review and approval by their own respective attorney(s).

STATE OF TEXAS *
COUNTY OF SMITH *

The instrument was acknowledged before me on the 2 day of Nov, 2026, by Jennifer Clark, an authorized agent of the ST PAUL CHILDREN'S FOUNDATION, a Texas non-profit corporation, on behalf of the corporation.

_____

Notary Public, State of Texas

GREGORY SCOTT FERGUESON
Notary Public
State of Texas
ID # 124080181
My Comm. Expires 01-03-2030

STATE OF TEXAS §
§
COUNTY OF SMITH §

CONTRACT FOR PUBLIC SERVICES BETWEEN SMITH COUNTY, TEXAS AND TYLER ECONOMIC DEVELOPMENT COUNCIL, INC. (TEDC) (FISCAL YEAR 2027)

THIS CONTRACT, effective the **1st day of October, 2026**, by and between Smith County, a political subdivision of the State of Texas acting through her governing body, hereinafter referred to as ("COUNTY"), and Tyler Economic Development Council, Inc., a non-profit corporation chartered under the laws of the State of Texas, hereinafter referred to as ("TEDC"), both parties acting herein under the authority and pursuant to **Texas Local Government Code § 381.004, *et seq.***

W I T N E S S E T H

WHEREAS, COUNTY is authorized pursuant to Section 381.004 of the Texas Local Government Code to develop and administer a program for local economic development, to stimulate, encourage, and develop business location and commercial activity in Smith County; and

WHEREAS, COUNTY is authorized to contract with TEDC for the administration of such a program and to use county funds for the program; and

WHEREAS, TEDC and COUNTY have a mutual interest in the continued programs, advocacy and community engagement opportunities that are provided by the Tyler Area Chamber of Commerce to enhance and support community and economic development; and

WHEREAS, COUNTY'S financial participation in the Tyler Area Chamber of Commerce will pass through TEDC in the form of Non-Profit/Government Membership Dues; and

WHEREAS, COUNTY desires to specifically contract with TEDC to administer such a program and it is considered to be in the best interest of both COUNTY and TEDC for TEDC to provide this economic development service to COUNTY;

NOW THEREFORE, COUNTY and TEDC agree as follows:

1. **Services**. TEDC will undertake to administer and continually develop an aggressive economic development program for COUNTY and vicinity to include, but not limited to: (1) encouraging and assisting expansion by local manufacturers, (2) developing new businesses, (3) marketing Tyler/Smith County to targeted industries such as the medical industry, (4) making Tyler/Smith County more competitive by creating incentives for companies to do business in our area, and (5) using a full-time staff person(s) to accomplish the goals one (1) through five (5) listed above. Additionally, TEDC will provide consultation and input with regard to economic development on behalf of COUNTY. TEDC will receive funds from the COUNTY for annual Tyler Area Chamber of Commerce Non-Profit/Government Dues to further programs, advocacy, and community engagement opportunities to enhance and support community and economic development throughout Smtih County.

2. **Payment**. TEDC shall provide to COUNTY a monthly expense and activity report in a form agreed upon by COUNTY and TEDC showing actual monthly expenses and services performed for this economic development program. In return for this service and as its part of the cost, COUNTY agrees to contribute to TEDC the full yearly amount of **$75,000.00** payable in monthly installments or as agreed upon by the parties. All installments will be payable on the first of each month or reasonably thereafter.

The COUNTY will also provide an annual payment of Two Hundred and Fifty Dollars $250.00 for annual Tyler Chamber of Commerce Non-Profit/Government Annual Membership dues, payable upon receipt of invoice.

Despite this agreed upon method of payment, TEDC agrees to return to COUNTY the prorated amount of funds unearned if TEDC'S services are terminated for any reason prior to **September 30, 2027.** TEDC'S prorated repayment will be due to COUNTY the first day of the month after TEDC'S service terminates and be made, in full, in one (1) payment.

3. **Records**. TEDC shall keep sufficient records of all of its expenditures in connection with services rendered pursuant to this contract and COUNTY shall have the right to inspect such records at all reasonable times. TEDC further agrees that COUNTY'S auditors shall have the right to audit TEDC'S records on an annual basis along with their regular review of COUNTY records in a manner and form to be agreed upon by COUNTY and TEDC. TEDC understands that all records made available to COUNTY and held by COUNTY are generally subject to disclosure under the Texas Open Records Act, Texas Government Code, Chapter 550.

4. **Independent Contractor/Indemnity**. It is understood and agreed that TEDC shall not in any sense be considered an employee, partner or joint venture with COUNTY, nor shall TEDC be considered nor in any manner hold itself out as an agent or official representative of COUNTY. TEDC shall be considered an independent contractor for the purpose of this agreement and shall in no manner incur any expenses or liability on behalf of the COUNTY. TEDC further agrees to indemnify and hold COUNTY harmless for any and all claims by third parties for any injuries, claims, damages, or liability of any kind arising out of the services as herein described that TEDC performs in connection with this agreement.

5. **Compliance With All Laws.** TEDC and COUNTY each agree, in connection with the services or any related items to the subject matter of this contract, to comply with any and all local, state or federal requirements.

6. **Notice**. Any notice required to be given under the terms of this agreement shall be effective if and when given in writing and mailed by certified mail to the addresses listed below or subsequently provided in writing:

COUNTY:
County Judge
200 E. Ferguson, Suite 100
Tyler, Texas 75702
(903) 590-4600

TEDC:
Scott Martinez, President/CEO
315 N. Broadway, Suite 300
Tyler, Texas 75702-5757
(903) 593-2004

7. **Assignment**. TEDC may not assign this contract without the prior written consent of COUNTY.

8. **Termination**. Notwithstanding the agreed upon term, this agreement may be terminated upon the occurrence of any of the following:

a. the giving of written notice by either party to the other party at least ninety (90) days prior to the desired effective termination date;
b. the termination of the corporate existence of TEDC.
c. the insolvency of TEDC, the filing of a petition in bankruptcy, either by or against TEDC, or an assignment by TEDC for the benefit of creditors;
d. the breach by TEDC of any of the terms of this agreement and the continuation of such breach for a period of ten (10) days after written notice is given by COUNTY to TEDC of such breach.
e. upon COUNTY's sole discretion with or without cause by providing thirty (30) days written notice.

9. **Term**. The term of this agreement shall be for one (1) year effective **October 1, 2026, through September 30, 2027.**

10. **Employees.** The parties covenant and agree that all personnel engaged with each party shall be employees of the respective parties, and the parties shall pay all salaries, and all Social Security taxes, Federal and State Unemployment Insurance, Worker's Compensation Insurance and any similar taxes or expenses related to such employees, including, but not limited to, license fees, insurance premiums and outfitting expenses. The Parties shall be responsible for complying with all Federal, State and Local laws, ordinances and regulations regarding its employees, including all Occupational Safety and Health Administration regulations. The Parties shall be responsible for the supervision, control and direction of the day-to-day activities of the personnel provided hereunder and shall provide close supervision on a continual basis.

11. **Venue & Applicable Law.** Venue of this contract shall be Smith County, Texas,

and the laws of the State of Texas shall govern all terms and conditions.

12. **Severability.** In case any one or more of the provisions contained in this agreement shall for any reason be held to be invalid, illegal, or unenforceable in any respect, such invalidity, illegality, or unenforceability shall not affect any other provision in this agreement and this agreement shall be construed as if such invalid, illegal, or unenforceable provision had never been contained in it.

13. **Mediation.** TEDC and COUNTY agree to use mediation for dispute resolution prior to any formal legal action being taken on this agreement.

Executed this _____ day of _____, 2026:

Attest:

_____

Karen Phillips
Smith County Clerk

Approved as to Form*:

_____

Thomas Wilson
Assistant District Attorney

*By law, the District Attorney's Office may only advise or approve contracts or legal documents on behalf of its clients. It may not advise or approve a contract or legal document on behalf of other parties. Review of this document by SCDAO attorneys was conducted solely from the legal perspective of the county-client. Approval of this document was offered solely for the benefit of the county-client. Other parties should not rely on this approval, and should seek review and approval by their own respective attorney(s).

STATE OF TEXAS *

COUNTY OF SMITH *

This instrument was acknowledged before me on the ____day of _____, 2026, by the authorized representative, Scott Martinez, President of Tyler Economic Development Council, Inc., a Texas non-profit corporation, on behalf of corporation.

_____

Notary Public in and for the State of Texas

Tyler Area Chamber of Commerce
315 N Broadway Ave, Suite 100
Tyler, TX 75702
phone: (903) 592-1661
fax: (903) 593-2746

Invoice

Invoice Date:	10/1/2026
Invoice Number:	93212

Smith County
Rachel McCord
200 E. Ferguson, Suite 100
Tyler, TX 75702

Terms	Due Date
Due on receipt	10/1/2026

Description	Quantity	Rate	Amount
Membership Dues for Non-Profit	**1**	**$250.00**	**$250.00**
		Total:	**$250.00**
		Payment/Credit Applied:	**$0.00**
		Balance:	**$250.00**

Pay by CREDIT CARD online:

1. Go to www.tylertexas.com and enter your login and password

Login: RMcCord@smith-county.com

Password: Forgot password? Click here - http://business.tylertexas.com/login/forgotpwd

2. Pay online, check your new Member Benefits, update your member page and contact information.

3. We now offer AutoPay to our Members. Login to your Member Portal, Select Billing and then select Autopay & Billing to get set up today! For assistance or questions, please contact Meghan Reily, 903.596.0106 or mreily@tylertexas.com. Thank you!

Please return this portion with your payment for quick and accurate processing.

Member Name: Smith County **Invoice #:** 93212

Payment Amount: $_____
Check___ Visa___ MasterCard___ American Express___ Discover___

Credit Card # _____

Credit Card Billing Address, including Zip Code:

_____

Expiration Date: _____Code: _____

Name on Card: _____

STATE OF TEXAS §

COUNTY OF SMITH §

CONTRACT
FOR PUBLIC SERVICES
BETWEEN
SMITH COUNTY, TEXAS
AND
TYLER FAMILY CIRCLE OF CARE
FISCAL YEAR 2027

THIS CONTRACT effective the 1st day of October, 2026, by and between SMITH COUNTY, a political subdivision of the State of Texas, hereinafter referred to as ("SMITH COUNTY"), and the TYLER FAMILY CIRCLE OF CARE, hereinafter referred to as ("TFCOC"), in accordance with Texas Local Government Code § 81.027.

WITNESSETH

WHEREAS, SMITH COUNTY has an interest in supporting the efficient and effective administration of the public health and safety;

WHEREAS, TFCOC has an interest in supporting the provision of medical services, including assisting with indigent healthcare and care to traditionally underserviced populations;

WHEREAS, SMITH COUNTY believes that it is in the public interest to enter in to this contract for public services with TFCOC;

WHEREAS, the SMITH COUNTY has available public service funds previously designated for the 1115 waiver program during FY2027, and such funds are intended to be used for public health and safety obligations of SMITH COUNTY.

NOW, THEREFORE, THE PARTIES agree as follows:

1. **Public Services and Public Benefit.** TFCOC will operate as an independent contractor in Smith County, Texas. TFCOC may use the compensation paid hereunder to perform the services and achieve the broad goals outlined in this agreement.

2. **Reports/Payments.** TFCOC shall provide to Smith County quarterly and annual financial reports in a form agreed upon by SMITH COUNTY and TFCOC shall cooperate with inspections and audits that SMITH COUNTY or the auditor on behalf of the SMITH COUNTY may make to ensure services standards and fiscal responsibility.

In return for the services and as its parts of the cost, SMITH COUNTY agrees to pay from funding provided by the SMITH COUNTY to TFCOC the full yearly amount of **$50,000 payable prior to the end of FY2027 or September 30, 2027.**

Despite this agreed upon method of payments, TFCOC agrees to return to SMITH COUNTY the amount representing the prorated amount of the funds unearned if TFCOC's services are terminated for any reason or if TFCOC fails to move forward with provision of public services.

3. **Records.** TFCOC shall keep sufficient records of all of its expenditures in connection with services rendered pursuant to this contract and SMITH COUNTY or the auditor on behalf of the SMITH COUNTY shall have the right to inspect such records at all reasonable times. TFCOC further agrees that SMITH COUNTY's auditors shall have the right to audit TFCOC records on an annual basic along with their regular review of records in a manner and form to be agreed upon by SMITH COUNTY and TFCOC.

4. **Independent Contractor/Indemnity.** It is understand and agreed that TFCOC is not and shall not in any sense be considered an employee, partner or joint venture with SMITH COUNTY, additionally neither shall TFCOC be considered or in any manner hold itself out as an agent or official representative of SMITH COUNTY. TFCOC shall be considered an independent contractor for purposes of this agreement and shall in no manner incur any expenses or liability on behalf of the SMITH COUNTY.

TFCOC further agrees to hold SMITH COUNTY harmless for any and all claims by third parties for any injuries, damages, or liability of any kind arising under or occasioned by TFCOC.

5. **Compliance With All Laws.** TFCOC and SMITH COUNTY each agree, in connection with the services or any related items to the subject matter of this contract, to comply with any and all local, state, and federal requirements.

6. **Notice.** Any notice required to be given under the terms of this agreement shall be effective if and when given in writing and mailed by certified mail to the addresses listed below or subsequently provided in writing:

SMITH COUNTY:	**TFCOC:**
SMITH COUNTY	TYLER FAMILY CIRCLE OF CARE
200 E. Ferguson, 1st Floor	214 E. Houston
Tyler, Texas 75702	Tyler, Texas 75702

7. **No Assignment.** This contract may not be assigned.

8. **Termination.** Notwithstanding the agreed upon term, this agreement may be terminated upon the occurrence of any of the following:
   a. the termination of the corporate existence if TFCOC;
   b. the insolvency of TFCOC, the filing of a petition of bankruptcy either by or against TFCOC, or an assignment by TFCOC for the benefit of creditors;
   c. the breach by TFCOC of any of the terms of this agreement and the continuation of such a breach for a period of ten (10) days after written notice is given by SMITH COUNTY to TFCOC of such breach.
   d. upon SMITH COUNTY's sole discretion with or without cause by providing thirty (30) days written notice.

9. **Term.** The stated term of this agreement shall be until September 30, 2026 but with on-going contractual obligations by TFCOC extending beyond the termination date (and the payment of funds by SMITH COUNTY).

10. **Employees.** The parties covenant and agree that each party will pay its own salaries, and all Social Security taxes, Federal and State Unemployment Insurance, Worker's Compensation Insurance and any similar taxes or expenses related to its own employees, including, but not limited to, license fees, insurance premiums, and outfitting expenses. The Parties shall be responsible for complying with all Federal, State and Local Laws, ordinances and regulations regarding its own employees.

11. **Venue & Applicable Law.** Venue of this contract shall be Smith County, Texas, and the laws of the State of Texas shall govern all terms and conditions.

12. **Severability.** In case any one or more of the provisions contained in this agreement shall for any reason be held to be invalid, illegal, or unenforceable in any respect, such invalidity, illegality, or unenforceability shall not affect any other provision in this agreement and this agreement shall be construed as if such invalid, illegal, or unenforceable provision had never been contained in it.

13. **Mediation.** The parties agree to use mediation for dispute resolution prior to and formal legal action being taken on this agreement.

14. **Proof of Non-Profit Status.** TFCOC has provided proof of status as a 501(c)(3) non-profit corporate entity with its FY19 agreement. TFCOC shall notify SMITH COUNTY of any changes to its 501(c)(3) status.

Executed this 22nd **day of** October**, 2026:**

FOR TYLER FAMILY CIRCLE OF CARE:

K. L. Harris

Kristen S. Harris
Chief Executive Officer

FOR SMITH COUNTY:

_____

Neal Franklin
SMITH COUNTY JUDGE

ATTEST:

_____

Karen Phillips
SMITH COUNTY CLERK

APPROVED AS TO FORM*:

_____

Thomas Wilson
ASSISTANT DISTRICT ATTORNEY

*By law, the District Attorney's Office may only advise or approve contracts or legal documents on behalf of its clients. It may not advise or approve a contract or legal document on behalf of other parties. Review of this document by SCDAO attorneys was conducted solely from the legal perspective of the county-client. Approval of this document was offered solely for the benefit of the county-client. Other parties should not rely on this approval, and should seek review and approval by their own respective attorney(s).

STATE OF TEXAS *
COUNTY OF SMITH *

The instrument was acknowledged before me on the 22 day of October, 2026, by Kristen S. Harris, of the TYLER FAMILY CIRCLE OF CARE, a Texas non-profit corporation, on behalf of the corporation.

ADRIANA GOMEZ
Notary Public, State of Texas
Comm. Expires 06-17-2028
Notary ID 134948529

Adriana Gomez

Notary Public, State of Texas

4

SMITH COUNTY COMMISSIONERS COURT
AGENDA ITEM REQUEST FORM

Submission Date: 10/30/2026	**Submitted by:** Jennafer Bell
Meeting Date: 11/10/2026	**Department:** Commissioners Court

Item Requested is: ☑ **For Action/Consideration** ☐ **For Discussion/Report**

Title: Cooperative Agreement with Texas A&M AgriLife Extension Services

Agenda Category:
- ○ **Briefing Session**
- ◉ **Court Orders**
- ○ **Presentation**
- ○ **Recurring Business**
- ○ **Resolution**
- ○ **Executive Session**

Agenda Wording: Consider and take necessary action to approve a Cooperative Agreement between Smith County and Texas A&M AgriLife Extension Services and authorize the County Judge to sign all necessary documentation.

Background:

Financial and Operational Impact:

Attachments: **Yes** ☑ **No** ☐

Is a Budget Amendment Necessary? **Yes** ☐ **No** ☐

Does Document Require Signature? **Yes** ☑ **No** ☐

Return Signed Documents to the following:	
Name: Shelia K. Harris	**Email:** Shelia.Harris@ag.tamu.edu
Name: Greg Grant	**Email:** Greg.Grant@ag.tamu.edu
Name:	**Email:**
Name:	**Email:**

Note: This is the only form required for agenda requests, with the exception of backup materials or attachments. This form should be completed and emailed to Agenda@smith-county.com and include any necessary attachments. **Deadline is Monday at 12:00pm the week before the next scheduled Commissioners Court meeting. Please make sure the requested agenda item has been proactively vetted with the appropriate reviewing individuals and obtained their signature as reviewed**. Regular Court Meetings are at 9:30am on Tuesdays each week.

Office Use Only
Agenda Item # _____

SUBMIT

Cooperative Agreement
Between
Texas A&M AgriLife Extension Service Smith County

This Cooperative Agreement ("Agreement") between Smith County and Texas A&M AgriLife Extension Service ("AgriLife Extension"), for the purpose of establishing a partnership between the county government representing the citizens of Texas residing in said county and AgriLife Extension.

Whereas, Chapter 43 of the Texas Agriculture Code authorizes and enables Texas counties, through their commissioners court, to employ any means as appropriate and expend money as necessary to establish and conduct cooperative demonstration work in agriculture and home economics in cooperation with Texas A&M AgriLife Extension Service, a member of the Texas A&M University System and Chapter 791 of the Texas Government Code (the Interlocal Cooperation Act) authorizes agreements for services between a state agency and a county;

Whereas, the County has carefully analyzed the need for continuing cooperative demonstration work in agriculture and other continuing education programs and services for the citizens of Smith County, it has been determined that a Texas A&M AgriLife Extension Service staffing and budget plan designed to develop and conduct educational programs in all phases of agriculture, family and consumer sciences, 4-H and youth, and economic development can effectively and efficiently serve the County of Smith and

Whereas, AgriLife Extension wishes to join in and cooperate with the County in furtherance of a County Extension Program.

Now therefore, County and AgriLife Extension agree as follows:

1. This Agreement is to be for the period beginning September 1, 2026 and ending August 31, 2031**.** AgriLife Extension and the County have had a long-standing relationship concerning extension educational work; therefore, this Agreement shall automatically renew annually, until terminated as provided in Paragraph 13 below, with the understanding that all terms and conditions remain unchanged unless this Agreement is specifically amended by mutual consent of the parties, documented in writing and signed by an authorized representative of each party.

2. The County through the Commissioners Court of Smith County, Texas will annually allocate an amount of funds determined through the County's annual budgeting process in furtherance of the County Extension Program and the Extension county office. Allocations may provide county support of Extension agent salaries or other county support staff, and associated fringe benefits as required by federal and state law, telephone and internet service, office equipment, supplies, travel expenses, staff in-service training, etc. This Agreement does not require the payment of any funds to AgriLife Extension. The County will disburse funds to employees through the processes set forth in county procedures.

The County will provide adequate office space, furnishings, equipment, travel and other operating expenses for the proper support of the faculty, support staff, and the County Extension Program. AgriLife Extension shall not remove any furnishings from the office and shall return the same to the County, together with any equipment, supplies, etc. provided under the following paragraph, upon the termination of this agreement. Either party may allow the employee to utilize vehicles for travel within mission and scope. The owner of the vehicle is responsible for vehicle repairs. Each party shall maintain separate ownership and control over any property purchased or used in the performance of this cooperative Agreement.

3. The County will annually review the salary support provided to County Extension Agents and may provide for salary increases comparable to those provided to Smith County employees through the processes set forth by county procedures.

4. AgriLife Extension will provide and administer Extension educational work within Smith which is directed at improving the quality of life for people in the county, enhancing economic opportunity within the county, and sustaining the natural resources of the county. Planning, developing and conducting educational activities and programs in areas of agriculture, family and consumer sciences, 4-H youth development, and community development are part of the extension educational work, and expenses for such are acceptable for reimbursement from the operating budget provided by the County. This includes the preparation of mass media information, conducting training meetings, workshops, clinics, short courses, and technical support to assist the residents of Smith County.

5. AgriLife Extension will make available resources as normally provided to other AgriLife Extension county agents such as specialists' expertise, publications, and other materials and supplies.

6. Routine management and supervision of the County Extension Office shall be through a County Coordinator, herein after referred to as Coordinator, appointed by AgriLife Extension. The Coordinator shall serve as the agency liaison/department head for Smith County and shall be housed in Smith County.

7. Overall supervision of the Smith County Extension Program shall be by the District Extension Administrator, appointed by AgriLife Extension. The County Extension Program shall also be accountable to the Smith County Commissioners Court by providing periodic special and annual reports of activities and accomplishments.

8. The Coordinator, with the advice and consent of the District Extension Administrator shall coordinate all extension educational work; and supervise the operating budget, and the support staff.

a. The Coordinator shall manage the operating budget in accordance with county fiscal policies and accepted accounting practices. Flexibility between categories is allowed and adjustments may be made within budget categories for efficient program emphasis and financial management. Reimbursement or purchasing requests for budgeted expenditures shall be submitted to the County in accordance

with county procedures. Extension faculty and support staff shall keep accurate and detailed records of expenses incurred in accordance with county fiscal procedures.

b. The Coordinator shall manage and administer county-provided equipment in accordance with Smith County policies and procedures.

c. The Coordinator shall supervise the support staff employed by the County and assigned to the County Extension Program in accordance with county personnel policies and procedures. Such supervision authority includes, but is not limited to, hiring, training, duty assignments, scheduling, performance evaluation, and discipline subject to county policy. Recommendations for adverse personnel actions with regard to county employees will be coordinated with the Commissioners Court.

d. The District Extension Administrator shall supervise any staff employed directly by AgriLife Extension in accordance with AgriLife Extension policies and procedures.

9. Extension agents shall be AgriLife Extension employees and subject to all Texas A&M University System ("TAMUS") policies, procedures, and guidelines. Extension agents shall adhere to both Extension and County policies and procedures where applicable in carrying out their duties and responsibilities. Extension agents are exempt employees and therefore not subject to the overtime provisions of the Fair Labor Standards Act. AgriLife Extension provides access to health insurance and retirement benefits. Both entities shall withhold and/or contribute towards workers' compensation insurance, unemployment compensation insurance, social security benefits, and Medicare benefits proportional to the salary paid by each. Leave will be administered based on each respective entity's policies and procedures.

10. Clerical and other administrative staff provided by the County shall be Smith County employees and subject to Smith County policies, procedures and guidelines. County employees shall also follow TAMUS policies and procedures where applicable in carrying out their duties and responsibilities.

11. AgriLife Extension will recruit and select County Extension Agents with the proper training and qualifications to fill vacant or new positions.

12. The annual budget, as certified by the County on the CB-5, will serve as the budget agreement and may be amended by Commissioners Court as the occasion warrants subject to availability of funds. This budget in no way alters the objectives and goals set forth in this Agreement. Upon county certification of its annual budget, a certified copy will be submitted to AgriLife Extension.

13. This Agreement may be terminated as follows:

a. Immediately by mutual agreement of the parties; or

b. By either party, without cause, upon ninety (90) days written notice to the other party notifying of its intent to terminate.

14. This Agreement contains the entire understanding of the parties regarding the subject matter herein, and supersedes all other written and oral agreements between the parties regarding the matter. This Agreement may be revised or amended by written agreement of the parties signed by an authorized representative of each party.

15. County and AgriLife Extension are both governmental entities and nothing in this Agreement waives or relinquishes the right of either to claim any exemptions, privileges, and immunities as may be provided by law.

16. This Agreement may be executed in one or more counterparts, each of which will be deemed an original. Faxed signatures and countersignatures shall be deemed originals for all purposes and proper evidence of assent to this Agreement.

Agreed and Accepted:

COUNTY OF _Smith_____

Signature: _____
Printed Name: _____
Title: _____
Date: _____

TEXAS A&M AGRILIFE EXTENSION SERVICE:

Signature: _____
Printed Name: _____
Title: _____
Date: _____

5

SMITH COUNTY COMMISSIONERS COURT
AGENDA ITEM REQUEST FORM

Submission Date: 11/2/2026	**Submitted by:** J Bell for T Wilson
Meeting Date: 11/10/2026	**Department:** Commissioners Court

Item Requested is: ☑ **For Action/Consideration** ☐ **For Discussion/Report**

Title: Order authorizing FY27 Collection of a Mandatory Payment

Agenda Category:
- ○ **Briefing Session**
- ○ **Recurring Business**
- ◉ **Court Orders**
- ○ **Resolution**
- ○ **Presentation**
- ○ **Executive Session**

Agenda Wording: Consider and take necessary action to approve an order authorizing the FY27 Smith County Collection of a Mandatory Payment under the Local Provider Participation Fund pursuant to Texas Health and Safety Code, Chapter 291A, and authorize the county judge to sign all related documentation.

Background:

Financial and Operational Impact:

Attachments: **Yes** ☐ **No** ☐

Is a Budget Amendment Necessary? **Yes** ☐ **No** ☐

Does Document Require Signature? **Yes** ☑ **No** ☐

Return Signed Documents to the following:	
Name: T Wilson	**Email:** twilson@smith-county.com
Name:	**Email:**
Name:	**Email:**
Name:	**Email:**

Note: This is the only form required for agenda requests, with the exception of backup materials or attachments. This form should be completed and emailed to Agenda@smith-county.com and include any necessary attachments. **Deadline is Monday at 12:00pm the week before the next scheduled Commissioners Court meeting. Please make sure the requested agenda item has been proactively vetted with the appropriate reviewing individuals and obtained their signature as reviewed**. Regular Court Meetings are at 9:30am on Tuesdays each week.

Office Use Only
Agenda Item # _____

SUBMIT

6

SMITH COUNTY COMMISSIONERS COURT
AGENDA ITEM REQUEST FORM

Submission Date: 11/03/2026	**Submitted by:** Thomas Wilson
Meeting Date: 11/07/2026	**Department:** Commissioners Court

Item Requested is: ☐ **For Action/Consideration** ☐ **For Discussion/Report**

Title: Automobile Claim Settlement - APD20266310-1

Agenda Category:
- ◉ **Briefing Session**
- ○ **Court Orders**
- ○ **Presentation**
- ○ **Recurring Business**
- ○ **Resolution**
- ○ **Executive Session**

Agenda Wording: Consider and take necessary action to approve the Automobile Claim Settlement, Claim Number APD20266310-1 from Texas Associations of Counties, and authorize the County Judge to sign all related documentation.

Background: Smith County SO Deputy was involved in an MVA which resulted in a total loss. Deputy was determined to be at fault. Vehicle was fully covered under our current policy.

Financial and Operational Impact: Total Loss Recommended settlement:
Actual Cash Value: $43,555.00
Less Deductible: (-$2,500.00)
Less Initial Payment: (-$12,796.37)
Less Supplement Payment: (-$4,557.02)
Net payment: $23,701.61

Attachments: **Yes** ☑ **No** ☐

Is a Budget Amendment Necessary? **Yes** ☐ **No** ☑

Does Document Require Signature? **Yes** ☑ **No** ☐

Return Signed Documents to the following:	
Name:	**Email:**
Name:	**Email:**
Name:	**Email:**
Name:	**Email:**

Note: This is the only form required for agenda requests, with the exception of backup materials or attachments. This form should be completed and emailed to Agenda@smith-county.com and include any necessary attachments. **Deadline is Monday at 12:00pm the week before the next scheduled Commissioners Court meeting. Please make sure the requested agenda item has been proactively vetted with the appropriate reviewing individuals and obtained their signature as reviewed**. Regular Court Meetings are at 9:30am on Tuesdays each week.

Office Use Only
Agenda Item # _____

SUBMIT

From: Brandi Johnson
To: Thomas Wilson
Cc: Davis Woudwyk
Subject: FW: Claim#: APD20266310-1 Total Loss
Date: Tuesday, October 27, 2026 4:35:40 PM
Attachments: image001.png
Total Loss Evaluation.pdf

Please add settlement offer to the Commissioners Court agenda for the following week?

Actual Cash Value: $43,555.00
Less Deductible: (-$2,500.00)
Less Initial Payment: (-$12,796.37)
Less Supplement Payment: (-$4,557.02)
Net payment: $23,701.61

Thank you,
Brandi White

From: Makaelah Kaiser <MakaelahK@county.org>
Sent: Monday, October 26, 2026 1:17 PM
To: Brandi Johnson <BJohnson2@smith-county.com>
Subject: Claim#: APD20266310-1 Total Loss

This Message Is From an External Sender

This message came from outside your organization.

DO NOT click or open links, or open attachments without positive sender verification. NEVER enter USERNAME, PASSWORD or any other sensitive information on linked pages from this email.

Report Suspicious

Good Afternoon Brandi,

Please see the attached total loss evaluation for the 2021 Chevrolet Tahoe VIN 4284.

Please review the following total loss settlement options and let me know how you would like to proceed.

If you would like to owner retain the unit, the total loss settlement would be as follows:

Actual Cash Value: $43,555.00
Less Deductible: (-$2,500.00)
Less Initial Payment: (-$12,796.37)
Less Supplement Payment: (-$4,557.02)
Less Salvage Value: (-$3,200.00)
Net payment: $20,501.61

If you would like for us to pick up the unit, the total loss settlement would be as follows:

Actual Cash Value: $43,555.00
Less Deductible: (-$2,500.00)
Less Initial Payment: (-$12,796.37)
Less Supplement Payment: (-$4,557.02)
Net payment: $23,701.61

The County carries PAE coverage on this unit, therefore you may submit invoices for review regarding any damaged equipment. If you relinquish the salvage and incur a fee to remove the equipment and/or graphics, please send the final invoices for review.

Please let me know if you have any questions or concerns!

Thank you,

Makaelah Kaiser, CPCU, AIC, AINS, CCP
Claims Examiner II
Risk Management Services
makaelahk@county.org | www.county.org
Office: (512) 615-8916
1210 San Antonio Street, Austin, Texas 78701

The mission of the Texas Association of Counties is to unite counties to achieve better solutions.

Visit *County* magazine

TAC Way Fundamental #2. COMMUNICATE TO BE UNDERSTOOD. Know your audience. Communicate in words and images that they can easily understand. Speak simply. Avoid using internal lingo, acronyms or industry jargon. Use the simplest possible language to communicate your message.

Total Loss Condition Report

Date: 10/23/2026
Property Condition: Total Loss

Assignment Number
513-607-0053-2

Loss Recap for Total Loss

Damage Appraisal..$37,335.59
Percent of ACV..... 85.72%
Deductible.....$2,500.00
Total.....$34,835.59

Office:

Tyler, TX (Corp) #513
100 Energy Way Ste 1900
Fort Worth TX
Phone: 833-924-3360
Fax: 800-866-4732

Assignment Received: 7/27/2026 | Date of Loss: 7/20/2026

Date of First Contact: 7/27/2026 | Date of Inspection: 7/28/2026

Inspection Location:
12618 state hwy 155 tyler, TX 75703

Vehicle/Owner Information:

Insured: Smith County
Vehicle: 2024 Chevrolet Tahoe
VIN #: 1GNSCLED6RR234284

Repair Facility:

dealers collision
12618 HWY 155 Tyler, TX
Phone: 903-617-5398

Contact: Morgan

Tax# 27-0532164

Loss Recap

Estimated Amount of Open Damages: 0.00
Estimated Salvage Value: 0.00
Repair Facility Estimate Amount: 0.00

Recommendation: Total Loss
Primary Damage: Left Rear Corner
Secondary Damage:
Damage Appraisal: $37,335.59

Claim #: APD20266310-1
Policy #:

Agreed Scope of Damage: Yes
Days to Repair: 60
Appearance Allowance: No

Betterment/Depreciation: No
Applicable: False
Reason:

Tow Charges: 0.00
Storage Rate Per Day / Total: N/A

Direction to Pay: No
Drivable: No

Condition Summary

Interior: Good
Paint: Good

Engine: 5.3
Mileage: 55804

Tire Information:
Size:
Type:

Tread Depth(In 32nd's):
LF:7 RF: 7
LR:7 RR: 7
Spare:0

Request Number:
Instant Value: 0.00
Salvage Moved: No
297932
Stock Number:
Salvage Bids Obtained: Yes

ACV Method:	Quotes
Avg Book Value:	$48,875.00
Avg Market Survey:	$38,235.00
Avg Lines 1 & 2:	$43,555.00
Total Adjustments:	$0.00
Suggested ACV:	$43,555.00
(Tax Rate: 0.000) :	$0.00
Grand Total:	$43,555.00

Special Equipment:

Police Equipment

Approx Cost of Special Equipment: 0.00

Remarks

ACV Calculation
I did not find any directly comparable vehicles for sale. All of the dealer quotes were adjusted for age and mileage based on JD Power values. Book value from the Mitchell Total Loss Work Center.

Supplement 2
Additional damage found when the frame was measured. The frame is damaged and the shop recommends replacement. The damage appears to have been carried to the right quarter panel. The right quarter panel damage is consistent with the structure being pushed to the right causing a buckle between the quarter glass and the door and a buckle just behind the right

Open Items

Shop charges after 10/12/2026. Scans, calibrations, and additional damages may still be found during the repair process.

rear door. The roof will need to be removed to replace the damaged left inner structure. Also added R/I operations associated with the additional damages. The additional supplement makes the vehicle a total loss. A copy of the shop charges is included in the photos, but is not included in the repair estimate. We would still have additional charges for scans, calibrations, etc. if the vehicle were to be repaired. No total loss work done per SLA. Supplement 1 I reinspected the Tahoe at the shop. The estimator was not present at the time of the inspection. There is significant structural damage to the left rear side and corner. The inner quarter and rear floor pan and associated parts will need to be replaced. The rear A/C system will need to be removed. Numerous additional R/I operations will be needed. I am expecting an additional supplement before the repairs are completed. _____ _____ The vehicle was inspected at the owner's work location. The owner was not present at the time of inspection. Sales taxes removed from the appraisal. The vehicle has heavy damage to the left rear. The quarter panel, liftgate, tail light, rear bumper, reinforcement, rear body panel need to be replaced. There is damage to the rear floor pan. I have written it for repair at this time. We will re-evaluate after the body pulls have been completed. The rear body mount bolt is shifted as well. I replaced the bolt and we will need to measure the frame to check for damage. I am expecting a sizeable supplement on this one when the vehicle is disassembled for repairs.	

Salvage Bids:

Company	Contact	Phone Number	Amount
GRIMES AUTO PARTS	Steve	(972) 262-5127	$0.00
MYERS AUTO SALVAGE	Joey	(903) 567-4671	$0.00
COOK EQUIPMENT	David Cook	(318) 586-3517	$3,200.00

Market Survey:

Company	Contact	Phone Number	Amount
Autosport Motors		(954) 758-8389	$36,178.00
MACC		(704) 908-6443	$36,337.00
MacMulkin Chevrolet		(603) 888-1121	$42,190.00

Book Calculations:

Option Description	JD Power Avg Retail Amount
Base Book	$48,875.00
Total	$48,875.00

Alacrity Solutions Tyler TX
PO Box 471909, Fort Worth, TX 76147
Office: (833) 924-3360
Fax: (800) 866-4732
tyler@alacritysas.com

TOTAL LOSS

Estimate ID
5136070053
S3

Quote ID
154342903
Claim Number
APD20266310-1

Submit all supplement requests to: https://supplements.alacritystatus.com

Insured
Smith County Brandi White
135 S SE Loop 323
Tyler, TX 75702
(903) 590-4631 (Work)
bjohnson2@smith-county.com

Appraiser
Mark Duke

Classification
Field

Supplemented By
Mark Duke

Classification
Field

Insurance Carrier
TEXAS ASSOCIATION OF COUNTIES

Additional Information

CONTACT DATE
Mon Jul 27 2026 12:41:00 GMT-0500 (Central Daylight Time)

TEXAS ASSOCIATION OF COUNTIES

Loss Type
Collision

Claim Number
APD20266310-1

Adjuster
Makaelah Kaiser
(512) 615-8916 (Work)
makaelahk@county.org

Deductible
$2,500.00 - Not Waived

Loss Date
07/20/2026

Inspection Site
Dealers Collision
12618 state hwy 155
tyler, TX 75703
(903) 561-1212 (Work)

Inspection Date
7/28/2026

Repair Facility
Dealers Collision
12618 HWY 155
Tyler, TX 75703
License Number: 27-0532164
(903) 617-5398 (Work)
morgan@dealerscollision.com

Additional Information

UNDERWRITING COMPANY
N/A

FULL CLAIM NUMBER
APD20266310-1

INSURANCE CARRIER
TEXAS ASSOCIATION OF COUNTIES

CARRIER STREET ADDRESS
1204 SAN ANTONIO

Mitchell Cloud Estimating™
Copyright 1994-2026 Mitchell International, Inc.
All Rights Reserved

CARRIER CITY, STATE, ZIP
AUSTIN, TX 78701

Loss Type
N/A

2024 Chevrolet Tahoe Fleet 4 Door Utility 5.3L 8 Cyl Gas Injected Base 2WD

Exterior Color
WHITE

License
TX-1594158

VIN
1GNSCLED6RR234284

Condition
Good

Drivable
No

Odometer
55804

Production Date
01/2024

Mitchell Service Code
912300

Primary Point of Impact
Left Rear Corner (7)

Options

Air Conditioning	Alum/Alloy Wheels	AM-FM Stereo	Anti-Lock Brake Sys. (ABS)	Auto Air Condition
Auxiliary Input	Bluetooth Wireless Connectivity	Cloth Seat	Cruise Control	Daytime Running Lights
Driver Seat With Power Lumbar Support	Driver-Front Air Bag	Dual A/C	Electric Defogger	Electronic Parking Aid
Electronic Stability Control	First Row Split Bench Seat	Front Seats With Power Lumbar Support	Heated Mirror	Keyless Entry System
Left-Curtain Air Bag	Limited Slip Differential	Luggage Rack	MP3 Player	Passenger-Front Air Bag
Power Door Locks	Power Driver Seat	Power Passenger Seat	Power Remote Mirror	Power Steering
Power Windows	Privacy Glass	Rain Sensing Wipers	Rear Bench Seat	Rear Heating, Ventilation & Air Conditioning
Rearview Camera	Running Boards	Second Row Side Airbag With Head Protection	Side Airbags	Smart Key System
Steering Wheel Mounted Audio Control	Telematic Systems	Theft Deterrent Sys.	Third Row Seat	Tilt Steering Wheel
Tire Pressure Monitoring System	Traction Control/Electronic	Trailer Hitch		

Smith County Brandi White | 2024 Chevrolet Tahoe Fleet

Parts Profile
TEXAS PARTS

Parts Profile Version
18.0

					LABOR			PART			
Line #			Description	Operation	Type	Total Units	CEG	Type	Number	Qty	Total Price	Tax
Information Labels												
S3	1	203117	L Inform Label Fuel Economy	Remove / Replace	Body	0.1*	0.0	New	42853571	1	$8.89	Yes
S3	2	202692	L Inform Label Fuel Cap Caution	Remove / Replace	Body	0.1*	0.0	New	84089673	1	$14.42	Yes
Front Bumper												
	3	202058	Frt Bumper Cover	Remove / Install	Body	INC#	1.2	Existing				
S3	4	204351	Frt Bumper Skid Plate	Remove / Install	Body	0.3r#	0.3	Existing				
Grille												
S3	5	203849	Grille Assembly	Remove / Install	Body	0.5r#	0.5	Existing				
Cooling												

Mitchell Cloud Estimating™
Copyright 1994-2026 Mitchell International, Inc.
All Rights Reserved

				LABOR				PART				
Line #			Description	Operation	Type	Total Units	CEG	Type	Number	Qty	Total Price	Tax
S3	6	200010	Radiator/Condenser Assy -M	Remove / Install	Mechanical	3.8#	3.8	Existing				
S3	7	200011	Vacuum-Fill & Bleed Cooling System	Remove / Replace	Body	0.5	0.5					
Trans Oil Cooler												
S3	8	202896	Trans Oil Cooler -M	Remove / Install	Mechanical	1.7r	1.7	Existing				
S3	9	201478	Trans Oil Cooler Pipe -M	Remove / Install	Mechanical	1.3r	1.3	Existing				
A/C / Heater / Ventilation												
S1	10	200014	Rear Air Cond/Heater Unit Assy -M	Remove / Install	Mechanical	1.8#	1.8	Existing				
S1	11	AUTO	Evacuate & Recharge A/C -M	Remove / Replace	Mechanical	1.4	1.4					
S3	12	200806	R Rear Upr Air Duct -M	Remove / Install	Mechanical	0.1*	0.0	Existing				
S3	13	205151	R Rear Lwr Air Duct -M	Remove / Install	Mechanical	0.1*	0.0	Existing				
Front Fender												
S3	14	201493	R Fender Liner	Remove / Install	Body	0.4r	0.4	Existing				
S3	15	201494	L Fender Liner	Remove / Install	Body	0.4r	0.4	Existing				
Air Bag System												
S3	16	203444	Air Bag Sensor/Diagnostic Module -M	Remove / Replace	Mechanical	0.4#	0.4	New	[13549833]	1	$696.59	Yes
	17	201534	R Air Bag Side Curtain Module -M	Remove / Install	Mechanical	INCr#	0.8	Existing				
	18	201535	L Air Bag Side Curtain Module -M	Remove / Install	Mechanical	INCr#	0.8	Existing				
Frame												
S3	19	201803	Frame Assembly -F	Remove / Replace	Frame	35.4	35.4	New	86273659	1	$3,510.85	Yes
	20	201847	L Frame Bolt	Remove / Replace	Body	0.0	0.0	New	11562587	1	$12.78	Yes
	21	201849	L Frame Washer	Remove / Replace	Body	0.0	0.0	New	11603614	1	$7.05	Yes
	22	201851	L Frame Nut	Remove / Replace	Body	0.0	0.0	New	11549168	1	$8.13	Yes
Wheel												
S3	23	201860	Alloy Wheel	Remove / Install	Body	1.2*	0.3	Existing				
	24	900501	All 4 wheels.									
Engine / Trans												
	25	200016	Engine & Trans Assy -M	Remove / Install	Mechanical	INC	13.3	Existing				
Air Cleaner												
S3	26	202049	Air Cleaner Outlet Duct	Remove / Install	Body	0.3r	0.3	Existing				
S3	27	201801	Air Cleaner Bracket	Remove / Install	Body	0.1*	0.0	Existing				
Exhaust												
	28	200020	Exhaust System -M	Remove / Install	Mechanical	INC#	3.0	Existing				

Mitchell Cloud Estimating™
Copyright 1994-2026 Mitchell International, Inc.
All Rights Reserved

				LABOR				PART				
Line #			Description	Operation	Type	Total Units	CEG	Type	Number	Qty	Total Price	Tax
Windshield												
S3	29	205198	Upr Add w/Front View Camera	Remove / Replace	Body	0.3	0.3					
S3	30	200639	W/Shield Adhesive	Remove / Replace	Body	0.0	0.0	New	N.A.	1	$20.00*	Yes
S3	31	200673	W/Shield Washer Tank	Remove / Install	Body	0.5r#	0.5	Existing				
Center Console												
S3	32	200025	Ctr Console	Remove / Install	Body	1.0	1.0	Existing				
Floor												
S1	33	202338	L Rear Floor Panel Extension	Remove / Replace	Body	0.2*	0.0	New	84598190	1	$10.61*	Yes
Front Seat												
	34	200245	R Frt Seat Assy	Remove / Install	Body	INC	0.3	Existing				
	35	200246	L Frt Seat Assy	Remove / Install	Body	INC	0.3	Existing				
Seat Belts												
S3	36	202366	R Frt Seat Belt Assy	Remove / Replace	Body	0.4#	0.4	New	[85003894]	1	$224.39	Yes
S3	37	202367	L Frt Seat Belt Assy	Remove / Replace	Body	0.4#	0.4	New	[84937723]	1	$255.96	Yes
S3	38	202374	R Frt Seat Belt Adjuster	Remove / Replace	Body	0.0	0.0	New	13531739	1	$91.28	Yes
S3	39	202375	L Frt Seat Belt Adjuster	Remove / Replace	Body	0.0	0.0	New	13531739	1	$91.28	Yes
S3	40	202378	R Frt Seat Belt Pretensioner	Remove / Replace	Body	0.2#	0.2	New	[84937710]	1	$164.20	Yes
S3	41	202379	L Frt Seat Belt Pretensioner	Remove / Replace	Body	0.2#	0.2	New	[84937705]	1	$164.20	Yes
S3	42	202227	R Frt Seat Belt Buckle	Remove / Replace	Body	0.2#	0.2	New	[85675386]	1	$138.54	Yes
S3	43	202192	L Frt Seat Belt Buckle	Remove / Replace	Body	0.2#	0.2	New	[85675395]	1	$155.66	Yes
Rear Door												
	44	202234	L Rear Door Outside	Blend	Refinish	1.0 C	2.6	Existing				
	45	202187	L Rear Door Front Applique	Remove / Install	Body	0.2#	0.2	Existing				
	46	202191	L Rear Door Rear Applique	Remove / Install	Body	0.2#	0.2	Existing				
	47	203103	L Rear Otr Door Belt Moulding	Remove / Install	Body	0.2r	0.2	Existing				
	48	200980	L Rear Door Trim Panel	Remove / Install	Body	0.4	0.4	Existing				
	49	201028	L Rear Otr Door Handle	Remove / Install	Body	0.3#	0.3	Existing				
	50	900500	Remove Door Decals for Paint	Repair	Body*	1.0*	0.0	Existing				
	51	900500	Replace Police Decals	Remove / Replace	Body*	0.0*	0.0	Sublet		1	$0.00*	Yes
	52	900501	Paid per invoice.									
Roof												
S3	53	203216	Roof Panel	Remove / Replace	Body	18.7#	19.5	New	84607740	1	$1,376.58	Yes

Mitchell Cloud Estimating™
Copyright 1994-2026 Mitchell International, Inc.
All Rights Reserved

				LABOR				PART				
Line #			Description	Operation	Type	Total Units	CEG	Type	Number	Qty	Total Price	Tax
S3	54	AUTO	Roof Panel Outside	Refinish Only	Refinish	4.9 C	4.9					
S3	55	AUTO	Add To R&I/R&R Side Curtain Air Bags -M	Remove / Replace	Mechanical	1.6	1.6					
	56	201234	R Frt Roof Drip Moulding	Remove / Install	Body	INC	0.2	Existing				
	57	201235	L Frt Roof Drip Moulding	Remove / Install	Body	INC	0.2	Existing				
S3	58	201236	Roof Antenna	Remove / Install	Body	0.3#	0.3	Existing				
	59	201237	Roof Headliner	Remove / Install	Body	INC#	4.3	Existing				
Side Body												
S3	60	202386	R Section Quarter Panel	Remove / Replace	Body	20.2	21.2					
S3	61	AUTO	R Quarter Panel Outside	Refinish Only	Refinish	1.8 C	2.2					
S3	62	AUTO	R Quarter Panel Edge	Refinish Only	Refinish	0.5 C	0.5					
S3	63	AUTO	R Add For Pillar	Refinish Only	Refinish	0.5 C	0.5					
S3	64	AUTO	R Rear Add To R&I/R&R Side Air Bag Senso	Remove / Replace	Mechanical	0.3	0.3					
S3	65	AUTO	R Add To R&I/R&R Side Curtain Air Bags-M	Remove / Replace	Mechanical	INC#	0.8					
	66	202387	L Section Quarter Panel	Remove / Replace	Body	20.3	21.7					
	67	AUTO	L Quarter Panel Outside	Refinish Only	Refinish	1.8 C	2.2					
	68	AUTO	L Quarter Panel Edge	Refinish Only	Refinish	0.5 C	0.5					
	69	AUTO	L Add For Pillar	Refinish Only	Refinish	0.5 C	0.5					
	70	AUTO	L Rear Add To R&I/R&R Side Air Bag Senso	Remove / Replace	Mechanical	0.3	0.3					
	71	AUTO	L Add To R&I/R&R Side Curtain Air Bags-M	Remove / Replace	Mechanical	INC#	0.8					
S3	72	200917	R Side Body Panel Assembly	Remove / Replace	Body	INC#	0.0	New	85595979	1	$2,207.00	Yes
	73	200918	L Side Body Panel Assembly	Remove / Replace	Body	INC#	0.0	New	85595978	1	$2,146.82*	Yes
S1	74	200973	L Lwr Quarter Inner Panel	Remove / Replace	Body	9.2	9.2	New	85586676	1	$697.06*	Yes
S1	75	200975	L Inr Quarter Fuel Door Filler	Remove / Replace	Body	INC	3.4	New	84258185	1	$63.93*	Yes
	76	200978	L Quarter Fuel Door	Remove / Replace	Body	INC	0.3	New	84660167	1	$140.73	Yes
	77	AUTO	L Fuel Door	Refinish Only	Refinish	INC# C	0.5					
	78	AUTO	L Add For Inside Fuel Door	Refinish Only	Refinish	0.2 C	0.2					
	79	202353	L Quarter Fuel Filler Housing	Remove / Replace	Body	0.4#	0.7	New	86805350	1	$39.59	Yes
S3	80	202356	R Quarter Pressure Release Vent	Remove / Install	Body	0.2r#	0.2	Existing				
S1	81	202357	L Quarter Pressure Release Vent	Remove / Replace	Body	0.2#	0.2	OE Discount	13588034	1	$45.98	Yes

Mitchell Cloud Estimating™
Copyright 1994-2026 Mitchell International, Inc.
All Rights Reserved

				LABOR				PART				
Line #			Description	Operation	Type	Total Units	CEG	Type	Number	Qty	Total Price	Tax
S1	82	202355	L Inr Quarter Wheelhouse Panel -S	Remove / Replace	Body	5.7	5.7	New	84847719	1	$239.06*	Yes
	83	200463	R Quarter Wheelhouse Liner	Remove / Install	Body	INCr	0.4	Existing				
	84	200464	L Quarter Wheelhouse Liner	Remove / Install	Body	INCr	0.4	Existing				
S1	85	200474	L Lwr Quarter Bracket	Remove / Replace	Body	0.0	0.0	New	84638600	1	$36.15	Yes
S3	86	201248	R Frt Rocker Moulding	Remove / Install	Body	0.8#	0.8	Existing				
S3	87	201249	L Frt Rocker Moulding	Remove / Install	Body	0.8#	0.8	Existing				
S1	88	201277	L Rear Rocker Moulding	Remove / Install	Body	INC#	0.8	Existing				
	89	201278	R Frt Quarter Panel Moulding	Remove / Install	Body	INC	0.3	Existing				
	90	201279	L Frt Quarter Panel Moulding	Remove / Install	Body	INC	0.3	Existing				
	91	201280	R Upr Quarter Panel Moulding	Remove / Install	Body	INC	0.3	Existing				
	92	201281	L Upr Quarter Panel Moulding	Remove / Install	Body	INC	0.3	Existing				
	93	204822	R Running Board Assy	Remove / Install	Body	0.6	0.6	Existing				
	94	204823	L Running Board Assy	Remove / Install	Body	0.6	0.6	Existing				
S3	95	201634	R Lwr Cowl/Dash Trim Panel	Remove / Install	Body	0.3r	0.3	Existing				
	96	201639	R Upr Ctr Pillar Trim Panel	Remove / Install	Body	INCr#	0.3	Existing				
	97	201611	R Rear Door Opening Weatherstrip	Remove / Install	Body	INCr	0.5	Existing				
	98	203631	R Lwr Quarter Trim Panel	Remove / Install	Body	INCr#	0.5	Existing				
S3	99	200680	L Lwr Cowl/Dash Trim Panel	Remove / Install	Body	0.3r	0.3	Existing				
	100	200685	L Upr Ctr Pillar Trim Panel	Remove / Install	Body	INCr#	0.3	Existing				
	101	200694	L Rear Door Opening Weatherstrip	Remove / Install	Body	INCr	0.5	Existing				
	102	200597	L Frt Upr Quarter Trim Panel	Remove / Install	Body	INCr	0.2	Existing				
	103	204621	L Lwr Quarter Trim Panel	Remove / Replace	Body	INC#	0.5	New	[85107350]	1	$0.00	Yes
	104	200594	L Rear Upr Quarter Trim Panel	Remove / Install	Body	INCr	0.2	Existing				
	105	200602	L Rear Quarter Trim Panel Moulding	Remove / Install	Body	INC*	0.0	Existing				
Quarter Glass												
	106	200541	L Quarter Glass	Remove / Install	Glass	0.3#	2.4	Existing				
	107	200514	Qtr Glass Adhesive	Remove / Replace	Body	0.0	0.0	New	N.A.	1	$24.00*	Yes
Liftgate												
	108	200524	Calibrate Power Liftgate -M	Remove / Replace	Mechanical	0.5	0.5					

Mitchell Cloud Estimating™
Copyright 1994-2026 Mitchell International, Inc.
All Rights Reserved

				LABOR				PART				
Line #			Description	Operation	Type	Total Units	CEG	Type	Number	Qty	Total Price	Tax
	109	200525	Add w/Power Liftgate	Remove / Replace	Body	0.4	0.4					
	110	200526	Liftgate Shell (Alum)	Remove / Replace	Body	4.2#	4.2	OE Discount	85592483	1	$1,736.22	Yes
	111	AUTO	Liftgate Outside	Refinish Only	Refinish	2.3 C	2.7					
	112	AUTO	Add For Liftgate Inside	Refinish Only	Refinish	1.5 C	1.5					
	113	200612	Liftgate Spoiler	Remove / Install	Body	0.6#	0.6	Existing				
	114	200613	Liftgate Applique	Remove / Install	Body	INC#	0.5	Existing				
S1	115	200529	Liftgate Spoiler Cover	Remove / Install	Body	0.3*	0.0	Existing				
S1	116	200532	Liftgate Applique	Repair	Body	2.0*#	1.4	Existing				
S1	117	AUTO	Applique	Refinish Only	Refinish	1.0 C	1.0	Existing				
	118	200261	Liftgate Applique Insert	Remove / Install	Body	0.3r#	0.3	Existing				
	119	200263	Liftgate Emblem	Remove / Install	Body	INCr#	0.2	Existing				
	120	200615	Lwr Liftgate Trim Panel	Remove / Install	Body	INC#	0.4	Existing				
	121	AUTO	R Upr Liftgate Trim Panel	Remove / Install	Body	INC#	0.2					
	122	AUTO	L Upr Liftgate Trim Panel	Remove / Install	Body	INC#	0.2					
	123	AUTO	Ctr Upr Liftgate Trim Panel	Remove / Install	Body	INC	0.2					
	124	200516	Liftgate Glass	Remove / Install	Glass	INCr	1.4	Existing				
	125	200395	Liftgate Glass Weatherstrip	Remove / Install	Glass	INCr	0.2	Existing				
	126	200402	Liftgate Wiper Arm	Remove / Install	Body	INCr#	0.2	Existing				
	127	200405	Liftgate Wiper Motor	Remove / Install	Body	INCr#	0.3	Existing				
S3	128	900500	Seam Sealer	Remove / Replace	Body*	1.0*	0.0	Aftermarket New		1	$15.00*	Yes
Fuel Tank												
	129	205203	Fuel Tank -M	Remove / Install	Mechanical	INC	2.4	Existing				
S3	130	200357	Fuel System Filler Pipe	Remove / Install	Body	1.5r	1.5	Existing				
S3	131	200372	Fuel System Shield	Remove / Install	Body	0.1*	0.0	Existing				
Rear Body												
S1	132	200437	L Rear Body Lamp Opening Pocket	Remove / Replace	Body	INC	3.3	New	84607782	1	$368.19*	Yes
S1	133	200439	L Inr Rear Body Reinforcement (HSS)	Remove / Replace	Body	7.0	7.0	New	84794030	1	$291.28*	Yes
	134	203363	Rear Body Panel (HSS)	Remove / Replace	Body	9.7#	10.7	New	85579427	1	$821.34*	Yes
	135	AUTO	Rear Body Panel	Refinish Only	Refinish	1.6 C	2.0					
	136	AUTO	Add For Inside	Refinish Only	Refinish	0.8 C	0.8					

Mitchell Cloud Estimating™
Copyright 1994-2026 Mitchell International, Inc.
All Rights Reserved

				LABOR				PART				
Line #			Description	Operation	Type	Total Units	CEG	Type	Number	Qty	Total Price	Tax
	137	200447	Upr Rear Body Reinforcement	Remove / Replace	Body	6.0	6.0	New	84698498	1	$36.23	Yes
S1	138	204597	Rear Body Floor Pan	Remove / Replace	Body	11.0*	0.0	New	84755160	1	$101.25*	Yes
S1	139	AUTO	Rear Floor Pan	Refinish Only	Refinish	1.6	1.6					
	140	203478	L Upr Rear Body Moulding	Remove / Replace	Body	INC#	0.4	New	[84741494]	1	$0.00*	Yes
	141	900501	Police model with lights. Paid per invoice.									
	142	200389	Rear Body Compartment Trim	Remove / Install	Body	0.2r#	0.2	Existing				
S3	143	200393	Rear Body Load Floor Panel	Remove / Install	Body	0.1*	0.0	Existing				
Rear Lamps												
	144	200145	L Rear Combination Lamp Assembly	Remove / Replace	Body	INC#	0.4	Aftermarket New	GM2800322	1	$487.00	Yes
Rear Bumper												
	145	AUTO	Rear Bumper Cover Assy	Overhaul	Body	1.3	2.3	Existing				
	146	203134	Rear Bumper Cover	Remove / Replace	Body	INC	2.3	OE Discount	87814044	1	$1,124.52	Yes
	147	AUTO	Rear Bumper Cover	Refinish Only	Refinish	2.6 C	2.6					
	148	203142	Rear Bumper Step Pad	Remove / Replace	Body	INC	0.4	Aftermarket CAPA	GM1191156 C	1	$80.00	Yes
	149	203148	Rear Lwr Bumper Cover	Remove / Replace	Body	INC#	0.8	Aftermarket CAPA	GM1195168 C	1	$394.00	Yes
	150	203157	L Rear Bumper Reflector	Remove / Replace	Body	INC#	0.2	Aftermarket CAPA	17-5940-00-9	1	$22.00	Yes
	151	203158	Rear Bumper Hitch Opening Cover	Remove / Replace	Body	INC	0.3	Aftermarket New	GM1129130	1	$58.00	Yes
	152	203162	Rear Ctr Bumper Bracket	Remove / Replace	Body	INC	0.0	Aftermarket New	GM1129154	1	$26.00	Yes
	153	203166	L Rear Lwr Bumper Bracket	Remove / Replace	Body	INC	0.0	New	87813944	1	$32.57	Yes
	154	203168	L Rear Bumper Guide	Remove / Replace	Body	INC#	0.2	Aftermarket New	GM1142114	1	$31.00	Yes
	155	203176	L Rear Bumper Rivet (12 @ $1.50)	Remove / Replace	Body	INC	0.0	Aftermarket New		12	$18.00*	Yes
	156	203179	Rear Bumper Impact Bar	Remove / Replace	Body	0.4#	0.4	New	85112463	1	$806.43*	Yes
	157	AUTO	Rear Bumper Cover	Remove / Install	Body	INC	1.0					
	158	203180	R Rear Bumper Bolt (2 @ $8.13)	Remove / Replace	Body	INC	0.0	New	11569939	2	$16.26	Yes
	159	203181	L Rear Bumper Bolt (2 @ $8.13)	Remove / Replace	Body	INC	0.0	New	11569939	2	$16.26	Yes
	160	203182	R Rear Bumper Bolt (3 @ $12.78)	Remove / Replace	Body	INC	0.0	New	11561075	3	$38.34	Yes
	161	203183	L Rear Bumper Bolt (3 @ $12.78)	Remove / Replace	Body	INC	0.0	New	11561075	3	$38.34	Yes
	162	203191	L Rear Otr Parking Sensor Unit	Remove / Replace	Body	0.1#	0.1	OE Discount	PDC010041	1	$48.00	Yes
	163	AUTO	L Rear Otr Parking Sensor	Refinish Only	Refinish	0.2 C	0.2					
	164	203193	L Rear Inr Parking Sensor Unit	Remove / Replace	Body	0.1#	0.1	OE Discount	PDC010041	1	$48.00	Yes

Mitchell Cloud Estimating™
Copyright 1994-2026 Mitchell International, Inc.
All Rights Reserved

				LABOR				PART				
Line #			Description	Operation	Type	Total Units	CEG	Type	Number	Qty	Total Price	Tax
	165	AUTO	L Rear Inr Parking Sensor	Refinish Only	Refinish	0.2 C	0.2					
	166	204135	Rear Bumper Cover Moulding	Remove / Replace	Body	INC	0.3	New	86545885	1	$120.87*	Yes
S1	167	900500	Trailer Plug	Remove / Replace	Body*	0.0*	0.0	New		1	$87.11*	Yes
Additional Costs & Materials												
	168	AUTO	Paint/Materials	Additional Cost							$1,144.00	Yes
	169	AUTO	Hazardous Waste Disposal	Additional Cost							$5.00*	Yes
	170	936014	Flex Additive	Additional Cost							$10.00*	
S3	171	936003	Coolant	Additional Cost							$15.00*	Yes
S3	172	936015	Cavity Wax	Additional Cost							$8.00*	Yes
Additional Operations												
	173	AUTO	Clear Coat	Additional Operation	Refinish	2.5*	0.0				$0.00*	
	174	900501	Estimate Calculated Using A Preset Threshold Amount For The Clear Coat									
	175	933005	Restore Corrosion Protection	Additional Operation	Body	0.3*	0.0				$10.00*	
	176	933006	Frame/Rack Set Up	Additional Operation	Frame*	2.0*	0.0				$0.00	
	177	933036	Sheetmetal Pull	Additional Operation	Body*	2.0*	0.0				$0.00	
	178	933018	Mask For Overspray	Additional Operation	Refinish	0.5*	0.0				$0.00	
S3	179	933023	Disconnect/Reconnect Computer(S)	Additional Operation	Body*	1.0*	0.0				$0.00	
	180	900501	Includes police equipment.									
	181	931127	Pre Repair Scan	Additional Operation	Mechanical	0.5*	0.0				$0.00	
	182	931128	Post Repair Scan	Additional Operation	Mechanical	0.5*	0.0				$0.00	
S3	183	900500	R/I Interior - Police Equipment	Remove / Install	Body*	12.0*	0.0	Existing				
	184	900501	Includes all police equipment and wiring.									
S1	185	933004	Undercoating	Additional Operation	Body	0.0*	0.0				$35.00*	
S1	186	900500	Cavity Wax	Remove / Replace	Body*	0.5*	0.0	New		1	$25.00*	Yes
S3	187	933022	Bleed/Flush Brake System	Additional Operation	Mechanical	0.5*	0.0				$0.00	
S3	188	933030	Pull For Sway	Additional Operation	Frame	2.0*	0.0				$0.00	
S3	189	933034	Pull For Sag	Additional Operation	Frame	2.0*	0.0				$0.00	
Body Components												
S3	190	931105	Four Wheel Alignment	Check / Adjust	Mechanical	0.0*	0.0	Sublet			$99.95*	

Mitchell Cloud Estimating™
Copyright 1994-2026 Mitchell International, Inc.
All Rights Reserved

				LABOR				PART				
Line #			Description	Operation	Type	Total Units	CEG	Type	Number	Qty	Total Price	Tax
S1	191	931061	Evacuate & Recharge	Additional Labor	Mechanical *	1.4*	0.0	Existing				
S3	192	931084	Battery	Remove / Replace	Body	0.5*	0.0	Aftermarket New		1	$0.00*	Yes
Special / Manual Entry												
	193	900500	Car Cover	Additional Labor	Body*	0.3*	0.0	Sublet	Sublet	1	$5.00*	
	194	900500	BONDING KIT	Remove / Replace	Body*	0.0*	0.0	Sublet	Sublet	1	$40.00*	
S1	195	900500	REFRIGERANT RECOVERY	Additional Labor	Mechanical *	0.4*	0.0	Existing		1		
S3	196	900500	BRAKE FLUID	Remove / Replace	Body*	0.0*	0.0	Sublet	Sublet	1	$5.00*	Yes
S3	197	900500	TRANSMISSION FLUID	Remove / Replace	Body*	0.0*	0.0	Sublet	Sublet	1	$12.00*	Yes

***** Judgment Item
C Included in Clear Coat Calculation
T Included in Two Tone Calculation
A Included in Clear Coat and Two Tone Calculation
Labor Note Applies
r CEG R&R Time Used for this Labor Operation
d Discontinued by Manufacturer
[ ] Verify the part number and price before ordering

Parts Vendors

HEWLETT GM OEMD
200 COMMERCE BL.
GEORGETOWN TX 78626
(800) 901-2990 (Work)

Line	Part #	Total Price
81	13588034	**$45.98**
110	85592483	**$1,736.22**
146	87814044	**$1,124.52**

KEYSTONE KEYSIQ
13681 SYDNEY RD.
WHITEHOUSE TX 75791
(866) 837-0051 (Work)

Line	Part #	Total Price
148	GM1191156C	**$80.00**
151	GM1129130	**$58.00**
154	GM1142114	**$31.00**

KEYSTONE OEM DISCOUNT
13681 SYDNEY RD.
WHITEHOUSE TX 75791
(866) 837-0051 (Work)

Line	Part #	Total Price
162	PDC010041	**$48.00**
164	PDC010041	**$48.00**

KEYSTONE-INS QUALITY PRT
13681 SYDNEY RD.
WHITEHOUSE TX 75791
(866) 837-0051 (Work)

Line	Part #	Total Price
144	GM2800322	**$487.00**
149	GM1195168C	**$394.00**

Mitchell Cloud Estimating™
Copyright 1994-2026 Mitchell International, Inc.
All Rights Reserved

Parts Vendors

NAT AUTOBODY PRTS WHSE
2000 E. MAIN ST.
GRAND PRAIRIE TX 75050
(972) 263-1111 (Work)

Line	Part #	Total Price
150	17-5940-00-9	**$22.00**
152	GM1129154	**$26.00**

Disclaimer: This estimate has been prepared based on the use of replacement parts supplied by a source other than the manufacturer of your motor vehicle. Warranties applicable to these replacement parts are provided by the manufacturer or distributor of these parts rather than the manufacturer of your vehicle.

Estimate Totals

Labor	Units	Rate	Sublet	Add'l Amount		Totals
Body Labor	**151.3**	**$66.00**	**$5.00**	**$45.00**		**$10,035.80**
Refinish Labor	**26.5**	**$66.00**				**$1,749.00**
Glass Labor	**0.3**	**$59.00**				**$17.70**
Frame Labor	**41.4**	**$75.00**				**$3,105.00**
Mechanical Labor	**16.6**	**$97.00**	**$99.95**			**$1,710.15**
Total Labor	**236.1**		**$104.95**			**$16,617.65**
					Taxable	**$0.00**
					Tax 0.0000%	**$0.00**
					Non-Taxable	**$16,617.65**
					Pre-Tax Discount 0.00%	**$0.00**
					Labor Total	**$16,617.65**

Parts	Amount		
Taxable Parts	**$19,495.94**		**$19,495.94**
		Parts Adjustments	**$0.00**
		Tax 0.0000%	**$0.00**
		Non-Taxable	**$40.00**
		Pre-Tax Discount 0.00%	**$0.00**
		Parts Total	**$19,535.94**

Costs	Amount		
Paint Materials	**$1,144.00**		**$1,144.00**
Shop Materials	**$0.00**		**$0.00**
Other Additional Costs	**$38.00**		**$38.00**
Paint Materials:		Taxable	**$1,172.00**
- Refinish Units: 26.0 units		Tax 0.0000%	**$0.00**
- Rate: $44.00		Non-Taxable	**$10.00**
- Rate Max: 99.9 units		Pre-Tax Discount 0.00%	**$0.00**
- Additional Rate: $0.00		**Costs Total**	**$1,182.00**

Gross Totals	Amount	
Gross Total	**$37,335.59**	**$37,335.59**

Mitchell Cloud Estimating™
Copyright 1994-2026 Mitchell International, Inc.
All Rights Reserved

Estimate Totals

Taxable	$20,667.94
Tax	$0.00
Non-Taxable	$16,667.65
Pre-Tax Discount 0.00%	$0.00
Gross Total	$37,335.59

Adjustments	Amount	
Deductible	-$2,500.00	-$2,500.00
Total Customer Responsibility		-$2,500.00

Net Estimate Total	$34,835.59
Less Original Net Total	$12,796.37
Net Supplement Amount	$22,039.22

S1: Mark Duke	$4,561.15
S2: Mark Duke	-$4.13
S3: Mark Duke	$17,482.20

**********Notice**********

This is not an authorization for repair. All costs of repairs are the sole responsibility of the vehicle owner, who must authorize all repairs. Failure to deliver a copy of this appraisal to the repair shop by the vehicle owner may result in out of pocket expense to the vehicle owner. Providing a copy of this appraisal is not an acceptance of coverage or liability and all issues of coverage or liability are to be determined by the insurance carrier.

**********Notice**********

Deductibles may or may not be addressed or included in this appraisal. If applicable, the repairer should collect the deductible from the vehicle owner before releasing the repaired vehicle.

**********Notice**********

It is the repairer's responsibility to send notification of the supplement via our supplement link, fax or email including a statement whether the repairs have been halted on the vehicle. Alacrity Solutions will respond to your request within 24 hours. Please allow 48 hours to complete the supplement processing from the request date to ensure the vehicle is released.

Disclaimer: Any person who knowingly presents a false or fraudulent claim for payment of a loss or benefit or knowingly presents false information in an application for insurance is guilty of a crime and may be subject to fines and confinement in prison.

Mitchell Cloud Estimating™
Copyright 1994-2026 Mitchell International, Inc.
All Rights Reserved

Estimate Event Log

Job Created	7/27/2026 10:32 AM
Supplement 3 Started	10/12/2026 08:36 AM
Supplement 3 Printed	10/12/2026 10:53 AM
Supplement 3 Committed	10/12/2026 10:53 AM
Estimate Version	3
Estimate Retrieval ID	1011155149

Mitchell Cloud Estimating™
Copyright 1994-2026 Mitchell International, Inc.
All Rights Reserved

Delta Report

Supplement 2 & Supplement 3

Date & Time	Estimate ID	Supplement No.	Profile ID
10/12/2026 10:53:41 AM	5136070053	Supplement 3	South Central Profile

Smith County Brandi White | 2024 Chevrolet Tahoe Fleet

Damage Assessed By	Supplemented By	Date of Loss
Mark Duke	Mark Duke	07/20/2026

Global Changes

No Deductible, Deductible Reduction Credit, Insurance Pre-Paid Amount, Part Adjustments, or Related Prior Damage changes were made.

Estimate Line Changes - Primary Estimate

Supp/ Line #		Item Description	LABOR Operation	LABOR Type	LABOR Total Units	LABOR CEG	PART Type	PART Number	PART Price
Changed Entries									
S2	16	L Section Quarter Panel	Remove / Replace	Body	21.70	21.70			
S3	**66**	L Section Quarter Panel	Remove / Replace	Body	**20.30**	21.70			
S2	17	L Quarter Panel Outside	Refinish	Refinish	2.20	2.20			
S3	**67**	L Quarter Panel Outside	Refinish	Refinish	**1.80**	2.20			
S2	21	L Add To R&I/R&R Side Curtain Air Bags-M	Remove / Replace	Mechanical	0.80	0.80			
S3	**71**	L Add To R&I/R&R Side Curtain Air Bags-M	Remove / Replace	Mechanical	INC	0.80			
S2	33	L Rear Rocker Moulding	Remove / Install	Body	0.80	0.80	Existing		$0.00
S3	**88**	L Rear Rocker Moulding	Remove / Install	Body	INC	0.80	Existing		$0.00

Mitchell Cloud Estimating™
Copyright 1994-2026 Mitchell International, Inc.
All Rights Reserved

Supp/ Line #		Item Description	LABOR Operation	Type	Total Units	CEG	PART Type	Number	Price
S2	38	R Lwr Quarter Trim Panel	Remove / Install	Body	0.50	0.50	Existing		$0.00
S3	**98**	R Lwr Quarter Trim Panel	Remove / Install	Body	INC	0.50	Existing		$0.00
S2	65	Seam Sealer	Remove / Replace	Body*	0.5*	0.00T	Aftermarket New		$25.00*
S3	**128**	Seam Sealer	Remove / Replace	Body*	**1.00***	0.00T	Aftermarket New		**$15.00***
S2	77	Rear Body Load Floor Panel	Remove / Install	Body	0.00	0.00	Existing		$0.00
S3	**143**	Rear Body Load Floor Panel	Remove / Install	Body	**0.10***	0.00	Existing		$0.00
S2	102	Paint/Materials	Add'l Cost			T			$822.80
S3	**168**	Paint/Materials	Add'l Cost			T			**$1,144.00**
S2	112	Disconnect/Reconnect Computer(S)	Add'l Opr	Body*	0.00	0.00			$0.00
S3	**179**	Disconnect/Reconnect Computer(S)	Add'l Opr	Body*	**1.00***	0.00			$0.00
S2	115	R/I Interior - Police Equipment	Remove / Install	Body*	4.0*	0.00	Existing		$0.00*
S3	**183**	R/I Interior - Police Equipment	Remove / Install	Body*	**12.00***	0.00	Existing		$0.00*
S2	118	Four Wheel Alignment	Check / Adjust	Mechanical	0.0*	0.00	Sublet		$69.99*
S3	**190**	Four Wheel Alignment	Check / Adjust	Mechanical	0.0*	0.00	Sublet		**$99.95***
Deleted Entries									
S3	109	Unibody Pull	Add'l Opr	Frame	2.0*	0.00			$0.00
Added Entries									
S3	1	L Inform Label Fuel Economy	Remove / Replace	Body	0.1*	0.00T	New	42853571	$8.89
S3	2	L Inform Label Fuel Cap Caution	Remove / Replace	Body	0.1*	0.00T	New	84089673	$14.42

Mitchell Cloud Estimating™
Copyright 1994-2026 Mitchell International, Inc.
All Rights Reserved

Supp/			LABOR				PART		
Line #		Item Description	Operation	Type	Total Units	CEG	Type	Number	Price
S3	3	Frt Bumper Cover	Remove / Install	Body	INC	1.20	Existing		$0.00
S3	4	Frt Bumper Skid Plate	Remove / Install	Body	0.30	0.30	Existing		$0.00
S3	5	Grille Assembly	Remove / Install	Body	0.50	0.50	Existing		$0.00
S3	6	Radiator/Condenser Assy -M	Remove / Install	Mechanical	3.80	3.80	Existing		$0.00
S3	7	Vacuum-Fill & Bleed Cooling System	Remove / Replace	Body	0.50	0.50			
S3	8	Trans Oil Cooler -M	Remove / Install	Mechanical	1.70	1.70	Existing		$0.00
S3	9	Trans Oil Cooler Pipe -M	Remove / Install	Mechanical	1.30	1.30	Existing		$0.00
S3	12	R Rear Upr Air Duct -M	Remove / Install	Mechanical	0.1*	0.00	Existing		$0.00
S3	13	R Rear Lwr Air Duct -M	Remove / Install	Mechanical	0.1*	0.00	Existing		$0.00
S3	14	R Fender Liner	Remove / Install	Body	0.40	0.40	Existing		$0.00
S3	15	L Fender Liner	Remove / Install	Body	0.40	0.40	Existing		$0.00
S3	16	Air Bag Sensor/Diagnostic Module -M	Remove / Replace	Mechanical	0.40	0.40T	New	13549833	$696.59
S3	17	R Air Bag Side Curtain Module -M	Remove / Install	Mechanical	INC	0.80	Existing		$0.00
S3	18	L Air Bag Side Curtain Module -M	Remove / Install	Mechanical	INC	0.80	Existing		$0.00
S3	19	Frame Assembly -F	Remove / Replace	Frame	35.40	35.40T	New	86273659	$3,510.85
S3	23	Alloy Wheel	Remove / Install	Body	1.2*	0.30	Existing		$0.00
S3	24	All 4 wheels.							
S3	25	Engine & Trans Assy -M	Remove / Install	Mechanical	INC	13.30	Existing		$0.00
S3	26	Air Cleaner Outlet Duct	Remove / Install	Body	0.30	0.30	Existing		$0.00
S3	27	Air Cleaner Bracket	Remove / Install	Body	0.1*	0.00	Existing		$0.00

Mitchell Cloud Estimating™
Copyright 1994-2026 Mitchell International, Inc.
All Rights Reserved

Supp/			LABOR				PART		
Line #		Item Description	Operation	Type	Total Units	CEG	Type	Number	Price
S3	28	Exhaust System -M	Remove / Install	Mechanical	INC	3.00	Existing		$0.00
S3	29	Upr Add w/Front View Camera	Remove / Replace	Body	0.30	0.30			
S3	30	W/Shield Adhesive	Remove / Replace	Body	0.00	0.00T	New	N.A.	$20.00*
S3	31	W/Shield Washer Tank	Remove / Install	Body	0.50	0.50	Existing		$0.00
S3	32	Ctr Console	Remove / Install	Body	1.00	1.00	Existing		$0.00
S3	34	R Frt Seat Assy	Remove / Install	Body	INC	0.30	Existing		$0.00
S3	35	L Frt Seat Assy	Remove / Install	Body	INC	0.30	Existing		$0.00
S3	36	R Frt Seat Belt Assy	Remove / Replace	Body	0.40	0.40T	New	85003894	$224.39
S3	37	L Frt Seat Belt Assy	Remove / Replace	Body	0.40	0.40T	New	84937723	$255.96
S3	38	R Frt Seat Belt Adjuster	Remove / Replace	Body	0.00	0.00T	New	13531739	$91.28
S3	39	L Frt Seat Belt Adjuster	Remove / Replace	Body	0.00	0.00T	New	13531739	$91.28
S3	40	R Frt Seat Belt Pretensioner	Remove / Replace	Body	0.20	0.20T	New	84937710	$164.20
S3	41	L Frt Seat Belt Pretensioner	Remove / Replace	Body	0.20	0.20T	New	84937705	$164.20
S3	42	R Frt Seat Belt Buckle	Remove / Replace	Body	0.20	0.20T	New	85675386	$138.54
S3	43	L Frt Seat Belt Buckle	Remove / Replace	Body	0.20	0.20T	New	85675395	$155.66
S3	53	Roof Panel	Remove / Replace	Body	18.70	19.50T	New	84607740	$1,376.58
S3	54	Roof Panel Outside	Refinish	Refinish	4.90	4.90			
S3	55	Add To R&I/R&R Side Curtain Air Bags -M	Remove / Replace	Mechanical	1.60	1.60			
S3	56	R Frt Roof Drip Moulding	Remove / Install	Body	INC	0.20	Existing		$0.00
S3	57	L Frt Roof Drip Moulding	Remove / Install	Body	INC	0.20	Existing		$0.00

Mitchell Cloud Estimating™
Copyright 1994-2026 Mitchell International, Inc.
All Rights Reserved

Supp/			LABOR				PART		
Line #		Item Description	Operation	Type	Total Units	CEG	Type	Number	Price
S3	58	Roof Antenna	Remove / Install	Body	0.30	0.30	Existing		$0.00
S3	59	Roof Headliner	Remove / Install	Body	INC	4.30	Existing		$0.00
S3	60	R Section Quarter Panel	Remove / Replace	Body	20.20	21.20			
S3	61	R Quarter Panel Outside	Refinish	Refinish	1.80	2.20			
S3	62	R Quarter Panel Edge	Refinish	Refinish	0.50	0.50			
S3	63	R Add For Pillar	Refinish	Refinish	0.50	0.50			
S3	64	R Rear Add To R&I/R&R Side Air Bag Senso	Remove / Replace	Mechanical	0.30	0.30			
S3	65	R Add To R&I/R&R Side Curtain Air Bags-M	Remove / Replace	Mechanical	INC	0.80			
S3	72	R Side Body Panel Assembly	Remove / Replace	Body	INC	0.00T	New	85595979	$2,207.00
S3	80	R Quarter Pressure Release Vent	Remove / Install	Body	0.20	0.20	Existing		$0.00
S3	83	R Quarter Wheelhouse Liner	Remove / Install	Body	INC	0.40	Existing		$0.00
S3	86	R Frt Rocker Moulding	Remove / Install	Body	0.80	0.80	Existing		$0.00
S3	87	L Frt Rocker Moulding	Remove / Install	Body	0.80	0.80	Existing		$0.00
S3	89	R Frt Quarter Panel Moulding	Remove / Install	Body	INC	0.30	Existing		$0.00
S3	91	R Upr Quarter Panel Moulding	Remove / Install	Body	INC	0.30	Existing		$0.00
S3	95	R Lwr Cowl/Dash Trim Panel	Remove / Install	Body	0.30	0.30	Existing		$0.00
S3	96	R Upr Ctr Pillar Trim Panel	Remove / Install	Body	INC	0.30	Existing		$0.00
S3	97	R Rear Door Opening Weatherstrip	Remove / Install	Body	INC	0.50	Existing		$0.00
S3	99	L Lwr Cowl/Dash Trim Panel	Remove / Install	Body	0.30	0.30	Existing		$0.00

Mitchell Cloud Estimating™
Copyright 1994-2026 Mitchell International, Inc.
All Rights Reserved

Supp/			LABOR				PART		
Line #		Item Description	Operation	Type	Total Units	CEG	Type	Number	Price
S3	100	L Upr Ctr Pillar Trim Panel	Remove / Install	Body	INC	0.30	Existing		$0.00
S3	101	L Rear Door Opening Weatherstrip	Remove / Install	Body	INC	0.50	Existing		$0.00
S3	129	Fuel Tank -M	Remove / Install	Mechanical	INC	2.40	Existing		$0.00
S3	130	Fuel System Filler Pipe	Remove / Install	Body	1.50	1.50	Existing		$0.00
S3	131	Fuel System Shield	Remove / Install	Body	0.1*	0.00	Existing		$0.00
S3	171	Coolant	Add'l Cost			T			$15.00*
S3	172	Cavity Wax	Add'l Cost			T			$8.00*
S3	180	Includes police equipment.							
S3	184	Includes all police equipment and wiring.							
S3	187	Bleed/Flush Brake System	Add'l Opr	Mechanical	0.5*	0.00			$0.00
S3	188	Pull For Sway	Add'l Opr	Frame	2.0*	0.00			$0.00
S3	189	Pull For Sag	Add'l Opr	Frame	2.0*	0.00			$0.00
S3	192	Battery	Remove / Replace	Body	0.5*	0.00T	Aftermarket New		$0.00*
S3	196	BRAKE FLUID	Remove / Replace	Body*	0.0*	0.00T	Sublet	Sublet	$5.00*
S3	197	TRANSMISSION FLUID	Remove / Replace	Body*	0.0*	0.00T	Sublet	Sublet	$12.00*

Estimate Totals Changes

Estimate Type	Total Tax	Gross Total	Customer Responsibility	Net Estimate Total
Supplement 2	$0	$19,853.39	-$2,500.00	$17,353.39
Supplement 3	$0	$37,335.59	-$2,500.00	$34,835.59

Mitchell Cloud Estimating™
Copyright 1994-2026 Mitchell International, Inc.
All Rights Reserved

Net Estimate Totals

Estimate Type	Net Amount
Supplement 1	$4,561.15
Supplement 2	-$4.13
Supplement 3	$17,482.20
Net Supplement	**$22,039.22**
Original Estimate	$12,796.37
Net Estimate Total	**$34,835.59**

Estimate Type	Program Calc Version	Data Versions
Supplement 2	7	JUL_26_V
Supplement 3	7	JUL_26_V

Mitchell Cloud Estimating™
Copyright 1994-2026 Mitchell International, Inc.
All Rights Reserved

Claim #: APD20266310-1
Estimate ID: 5136070053
Supplement #: 3
Owner/Insured: Brandi White, Smith County
Estimate Commit Date: 10/12/2026

Estimate Gross Total: $37,335.59
Profile Name: 1 Alacrity _ Standard
Profile Version: 13.0
Estimating System: Mitchell

Estimate Compliance: Warning

Non-Compliance Items

Line #	Description	Actual	Guideline
NA	Special Entry Alert Max # of 900500 lines exceeded	11	5
53	11a - consider LK	0	0
124	7a - consider LK AM	0	0
194	Bonding Kit Max Dollar Amount $40	0	0

Estimator Comment(s):

Notes:

Estimate Compliance History:

Revision 9: Warning

Line #	Description	Actual	Guideline
NA	Special Entry Alert Max # of 900500 lines exceeded	11	5
53	11a - consider LK	0	0
124	7a - consider LK AM	0	0
194	Bonding Kit Max Dollar Amount $40	0	0

Revision 8: Warning

Line #	Description	Actual	Guideline
NA	Special Entry Alert Max # of 900500 lines exceeded	11	5
53	11a - consider LK	0	0
124	7a - consider LK AM	0	0
194	Bonding Kit Max Dollar Amount $40	0	0

Revision 7: Warning

Line #	Description	Actual	Guideline
NA	Special Entry Alert Max # of 900500 lines exceeded	11	5
53	11a - consider LK	0	0
124	7a - consider LK AM	0	0
194	Bonding Kit Max Dollar Amount $40	0	0

Revision 6: Warning

Line #	Description	Actual	Guideline
NA	Special Entry Alert Max # of 900500 lines exceeded	11	5
53	11a - consider LK	0	0
124	7a - consider LK AM	0	0
194	Bonding Kit Max Dollar Amount $40	0	0

Revision 5: Warning

Line #	Description	Actual	Guideline
NA	Special Entry Alert Max # of 900500 lines exceeded	11	5
53	11a - consider LK	0	0
124	7a - consider LK AM	0	0
194	Bonding Kit Max Dollar Amount $40	0	0

Revision 4: Warning

Line #	Description	Actual	Guideline
NA	Special Entry Alert Max # of 900500 lines exceeded	11	5
53	11a - consider LK	0	0
124	7a - consider LK AM	0	0
194	Bonding Kit Max Dollar Amount $40	0	0

Revision 3: Warning

Line #	Description	Actual	Guideline
NA	Special Entry Alert Max # of 900500 lines exceeded	11	5
53	11a - consider LK	0	0
124	7a - consider LK AM	0	0
192	Bonding Kit Max Dollar Amount $40	0	0

Revision 2: Warning

Line #	Description	Actual	Guideline
NA	Special Entry Alert Max # of 900500 lines exceeded	11	5
53	11a - consider LK	0	0
124	7a - consider LK AM	0	0
128	Seam Sealer exceeds $15	$ 25.00	$ 15.00
192	Bonding Kit Max Dollar Amount $40	0	0

Revision 1: Warning

Line #	Description	Actual	Guideline
NA	Special Entry Alert Max # of 900500 lines exceeded	9	5
44	11a - consider LK	0	0
115	7a - consider LK AM	0	0
119	Seam Sealer exceeds $15	$ 25.00	$ 15.00
178	Bonding Kit Max Dollar Amount $40	0	0

New 2024 Chevrolet Tahoe Police Package Commercial

VIN: 1GNSKLEDXRR335959
Stock: T25647

Exterior: Summit White
Interior: Jet Black, Cloth seat trim
Engine: 5.3L V8 engine

Drivetrain: Four Wheel Drive
Transmission: Automatic
Fuel Efficiency: 14 CITY / 20 HWY



MacMulkin Chevrolet

3 Marmon Drive
Nashua, NH 03060

(603) 888-1121

macmulkinchevroletcadillac@crm.eautodealerhub.com

Vehicle Details:

- Spare tire carrier
  - Lockable winch-type, located under frame in rear
- Acoustic laminated glass
  - Helps keep out traffic and road noises
  - Dampens sounds from the outside to help give you a quiet ride
- Body-color door handles
- Upper active aero shutters
  - Shutters automatically close at high speeds to help enhance aerodynamics
  - Shutters reopen at lower speeds or when needed to help cool the engine compartment
  - Located in the front fascia
- Rear intermittent wiper
  - Variable-speed
  - Keeps your rear window clear to help enhance visibility
- Rainsense automatic wipers
  - Turn on automatically when sensors detect varying degrees of precipitation on the windshield
  - The intermittent feature adjusts the speed of the wipers to help keep the windshield clear in a variety of conditions
- LED headlamps
  - Provide a bright, intense beam of light to illuminate the road ahead
  - Help improve down-the-road visibility in low-light conditions
- Deep-tinted glass
  - Tint on rear side windows and rear liftgate window
- Body-color mirror caps
- Body-color heated power outside mirrors
  - Both mirrors are heated and are activated when the rear defogger is engaged, helping to clear them of ice, snow and frost to help improve visibility
  - Power adjustments allow you to move both side mirrors with the touch of a button
  - Manual-folding feature lets you fold the mirrors in
- LED tail lamps
  - Help improve visibility in low-light conditions
- Front fascia
- Manual liftgate
  - Access your cargo area with ease
  - Rear window glass opens on the liftgate
- 17" full-size spare steel wheel
- Black assist steps
  - Textured step pads help provide secure footing
  - Extend from wheel well to wheel well
  - Includes chrome accent strip
- 17" all-season blackwall spare tire
  - P265/70R17
- Front license plate bracket
  - Front bracket is included if displaying a front license plate is required in your state
- Cruise control
  - Maintains a selected speed while driving
  - Automatically disengages when the vehicle's traction control system needs to limit wheelspin on slippery surfaces or when the StabiliTrak®

- stability control system detects an oncoming skid
- Set and resume speed functions

- 4.2" diagonal color Driver Information Center
  - Includes driver personalization, warning messages and vehicle information
  - Average vehicle speed and fuel economy
  - Fuel range
  - Trip odometer
  - Tire pressure and oil life
- USB data ports
  - Includes 2 USB ports[1] (one type-A and one type-C) and located in the lower bin of instrument panel
- 120-volt power outlets
  - Two outlets, located in the rear of the center console and cargo area
- Manual tilt and telescoping steering column
  - Allows the driver to adjust the steering wheel up or down, and the steering column forward or back
  - Provides extra comfort when entering or exiting the vehicle
- USB ports for rear passengers
  - 2 on the rear of the center console (both type C and charge only[1]); change to charge and data when Rear Seat Media is ordered
  - 2 in third row (both type C and charge only[1])
- Rear air conditioning
- 8-way power front passenger seat
  - Includes 6-way power front passenger seat with 2-way power lumbar
- Keyless Open
  - With the key fob in your possession, locks and unlocks your vehicle's doors without having to use the key fob, increasing convenience
  - Lockout protection helps you avoid locking keys in the vehicle
- Overhead assist handles
  - Driver and front passenger, located in headliner
- Electrical theft-deterrent system
  - Helps deter unauthorized entry, helping to protect your vehicle and its contents
  - Immobilizes the engine to help prevent theft
  - Sounds the horn and flashes the turn signals when someone attempts to open the vehicle without the proper key or remote transmitter
- 40/20/40 split-bench front seat
- Seats, front 40/20/40 split-bench (Not available with (D07) center floor console and (USR) USB data ports.) (STD)
- Inside rearview manual day/night mirror
  - Adjust the tilt of the mirror to help reduce glare during nighttime driving
- Power windows with front passenger express-down
  - Quickly lowers the window with the touch of a button
  - If an obstruction is detected, the anti-pinch feature will auto-reverse
- Steering column lock
  - Helps prevent theft by allowing the steering wheel to operate only with the proper key fob
- Cargo Management System
  - Includes movable dividers that adjust the size of the storage areas
  - Organizes the items in the rear cargo hold to help keep it neat
  - Allows you to secure cargo to help prevent items from shifting while you're driving
- Rear Seat Reminder
  - Helps to remind the driver to check the back seat(s) before leaving the vehicle[1]
  - Activates when rear doors are opened and closed up to 10 minutes before or anytime while your vehicle is on
  - Under certain conditions, once the vehicle is switched off, designed to sound audible chimes and display a visual message within the Driver Information Center
  - Activates only once each time the vehicle is turned on and off, and would require re-activation on a second trip
- Manual-folding second row 60/40 split-bench seats
  - Includes a manual release that lets you conveniently fold one or both of the second row seatbacks
- Tri-zone automatic climate control
  - Automatically maintains the selected temperatures for the driver, front passenger and rear seat passengers
- Chevrolet Connected Access capable
  - Subject to terms. See onstar.com or dealer for details.
- Power windows with driver express-up/down
  - Quickly raises the window or lowers it with the touch of a button

- If an obstruction is detected, the anti-pinch feature will auto-reverse

- 12-volt power outlet
  - Located in the center stack of the instrument panel

- Driver and front passenger visors with illuminated mirrors
  - Include covered mirrors

- Assist handles
  - Front passenger A-pillar and second row outboard B-pillar

- Rear window defogger
  - Helps to keep your rear view clear of fog or frost
  - Utilizes a warming grid to help remove fog or frost from the rear window

- Remote Start
  - Start your vehicle remotely and step into a comfortably warmed or cooled vehicle, depending on the weather and your preset preferences
  - Locks doors and turns on parking lamps while the engine is running
  - If equipped, the heated seats may also be activated, depending on certain weather conditions

- Audio system, Chevrolet Infotainment 3 system, 8" diagonal HD color touchscreen AM/FM stereo, Bluetooth audio streaming for 2 active devices, voice command pass-through to phone, Wireless Apple CarPlay and Wireless Android Auto compatibility (STD)

- 8" diagonal Infotainment screen

- Electronic Precision Shift
  - An advanced button and switch based transmission interface

- Power windows with rear express-down
  - Quickly lowers the window with the touch of a button
  - If an obstruction is detected, the anti-pinch feature will auto-reverse

- Interior lighting
  - Driver- and passenger-side door switch with delayed entry feature
  - Dome light
  - Map lights in front and second row seat positions
  - Cargo light, door handle or Remote Keyless Entry-activated illuminated entry

- Steering-wheel mounted controls
  - Allow the driver to easily operate the Driver Information Center, cruise control, Forward Collision Alert[1] following gap button and heated steering wheel (when equipped)

- Power door locks
  - Programmable
  - Allows you to lock and unlock doors easily whether it's from the driver or front passenger seat or from outside using the key fob
  - Lockout protection helps you avoid locking your key fob in the vehicle

- 6-speaker audio system
  - Speakers are positioned throughout the cabin for an enjoyable listening experience

- Wi-Fi® hotspot capable
  - Terms and limitations apply. See onstar.com or dealer for details.

- Chevrolet Infotainment 3 System with 8" diagonal HD color touchscreen
  - 8" diagonal HD color touchscreen[1]
  - Bluetooth®[2] audio streaming for 2 active devices for compatible phones
  - Voice command pass-through to phone for compatible phones
  - Wireless Apple CarPlay™ capability for compatible phones[3]
  - Wireless Android Auto™ capability for compatible phones[4]

- Bluetooth®
  - Pair your compatible mobile phone to your vehicle's infotainment system[1]

- Wireless Apple CarPlay/Wireless Android Auto capability for compatible phones
  - Apple CarPlay vehicle user interface is a product of Apple and its terms and privacy statements apply. Requires compatible iPhone and data plan rates apply. Apple CarPlay is a trademark of Apple Inc. Siri, iPhone and Apple Music are trademarks for Apple Inc, registered in the U.S. and other countries.
  - Vehicle user interface is a product of Google and its terms and privacy statements apply. To

use Android Auto on your car display, you'll need an Android phone running Android 6 or higher, an active data plan, and the Android Auto app. Google, Android and Android Auto are trademarks of Google LLC.

- Mechanical limited-slip rear differential
  - When the differential senses a significant difference in wheel speed, it locks to turn both rear wheels in unison for added traction
  - Redistributes power to the drive wheels, providing you with more control
  - Helps your vehicle power through the tough terrain by keeping the rear wheels moving together
- Heavy-Duty Air Filter
  - Thick construction helps to trap more dirt before it can enter the air intake
- Single-outlet exhaust
  - May require additional optional equipment
- Mechanical jack with tools
- Automatic Stop/Start disable button
- 3.23 rear axle ratio
- Rear axle, 3.23 ratio
- Trailer sway control
  - Helps prevent trailer sway by monitoring driver steering input and then automatically applying the trailer brakes
- 5.3L V8 engine
  - 355 hp @ 5600 rpm
  - 383 lb-ft of torque @ 4100 rpm
  - Dynamic Fuel Management technology
  - Aluminum block
  - Direct injection
  - Variable Valve Timing
  - Paired with a 10-speed automatic transmission
- Engine, 5.3L EcoTec3 V8 with Dynamic Fuel Management, Direct Injection and Variable Valve Timing, includes aluminum block construction (355 hp [265 kW] @ 5600 rpm, 383 lb-ft of torque [518 Nm] @ 4100 rpm) (STD)
- Automatic Stop/Start
  - At complete stops, when drivers keep their foot on the brake pedal, and under certain conditions, the engine shuts off
  - When drivers remove their foot from the brake, the engine automatically restarts
  - Includes disable button with each engine cycle
- Engine air filtration monitor
- Keyless Start
  - Uses an integrated key fob sensor instead of a traditional key
  - Keep your keys in your purse or pocket to start your vehicle
  - With the vehicle in Park or Neutral, press the brake pedal and then press the engine start/stop button to start the engine; the green indicator on the button will illuminate
  - Shift to Park and press the engine start/stop button to turn off the engine
- External auxiliary transmission oil cooler
  - Heavy-duty air-to-oil cooler
  - Helps prevent transmission overheating
  - Helps provides optimal transmission performance even when operating under a heavy load or towing a trailer
- External engine oil cooler
  - Heavy-duty air-to-oil cooler
  - Helps the engine generate peak performance efficiently
  - Helps prevent possible engine oil breakdown during high-performance driving or under loads
- Hitch Guidance
  - Uses the Rear Vision Camera display to provide you with a guideline to help align your vehicle with a trailer[1]
  - Provides a camera view to briefly check the trailer when driving
- Trailering equipment
  - Trailering hitch platform
  - 2" trailering receiver
  - 7-wire electrical harness and 7-pin connector for connecting your trailer's lights and brakes to your vehicle
- Autotrac® single-speed transfer case
  - Single speed 4WD transfer case
  - The system is designed to detect wheel slippage and transfer torque to the front wheels for enhanced traction
  - As conditions warrant, the vehicle will return automatically to 2WD
  - Manually engage 4WD on a full-time basis
- Enhanced Cooling Radiator
  - Helps maintain optimal performance
- Rear child security door locks

- May require additional optional equipment

- When activated, prevents passengers from opening the rear doors from inside the vehicle
- Allow rear doors to open from outside of the vehicle only

- Hill Start Assist
  - When you are stopped on an incline, this feature keeps the brakes engaged for a split second as you transition from brake pedal to gas pedal
  - Automatically releases once you press down on the accelerator
  - Prevent vehicle roll-back while the driver moves his/her foot from the brake to the accelerator pedal

- 6 airbags (requires front bench seats)
  - Frontal airbags for driver and front outboard passenger[1]
  - Seat-mounted side-impact airbags for driver and front outboard passenger[1]
  - Head-curtain airbags for front and rear outboard seating positions[1]
  - Includes front outboard Passenger Sensing System for frontal passenger airbag and illuminates a status light that indicates whether the airbag is on or off[1]
  - May require additional optional equipment

- Front and Rear Park Assist
  - Provides alerts of nearby detected vehicles and objects in front of or behind your vehicle[1]
  - These can help you park and avoid collisions

- 3 Years of OnStar® Remote Access
  - The OnStar Remote Access Plan[1] lets you start or stop your vehicle, lock and unlock doors, even check the fuel level and tire pressure (depending on vehicle equipment) – all from your smartphone[2]

- Warning tones
  - Include headlamp on, driver and right-front passenger seat belt unfasten and turn signal on

- OnStar® & Chevrolet Connected Services capable
  - Terms and limitations apply. See onstar.com or dealer for details.
  - Terms and limitations apply. See onstar.com or dealer for details.

- HD Rear Vision Camera
  - Shows high-resolution digital image of area directly behind your vehicle while in Reverse[1]
  - Can help you park or avoid vehicles and objects
  - You can also display an overlay of where your vehicle is heading

- Buckle to Drive
  - Prevents the vehicle from being shifted out of Park until the driver seat belt is fastened
  - Encourages seat belt use
  - Times out after 20 seconds and can be turned on/off in Settings or Teen Driver menu

- Teen Driver
  - Helps encourage better driving habits for teens by providing an in-vehicle report card[1]
  - Activates certain safety systems, if equipped, when a Teen Driver-designated key fob is used
  - Mutes the radio until the front-seat occupants fasten their seat belts

- Tire Pressure Monitoring System
  - Monitors the pressure in each tire and alerts you if there is a low-pressure condition in one or more of the tires[1]
  - Includes Tire Fill Alert[1]

- StabiliTrak, electronic stability control system with traction control
  - Automatically helps enhance control, particularly during emergency maneuvers, by adjusting the brakes and engine torque to help you stay on your intended path
  - Activates when vehicle sensors detect a difference between the driver's intended path and the direction the vehicle is actually travelling
  - Includes Traction Control that detects wheel slippage and applies brake pressure and/or reduces engine power to help the driver maintain control when accelerating on wet or snow-covered roads
  - Includes Brake Assist that senses how hard and fast a driver hits the brake pedal and gives extra braking assistance, if required

- LATCH System
  - Lower Anchors and Tethers for CHildren system helps make it easy to install and secure a compatible child restraint seat


MSRP $57,205
MacMulkin Discount -$10,000
Documentation Fee +$464

Final Price $47,669

Disclaimer:

PRICE INCLUDES ALL APPLICABLE REBATES TO DEALER. NOT ALL WILL QUALIFY. RESIDENCY RESTRICTIONS APPLY TO ALL VEHICLES.
MPG estimates on this website are EPA estimates; your actual mileage may vary. For used vehicles, MPG estimates are EPA estimates for the vehicle when it was new. The EPA periodically modifies its MPG calculation methodology; all MPG estimates are based on the methodology in effect when the vehicles were new (please see the Fuel Economy portion of the EPAs website for details, including a MPG recalculation tool).

All results

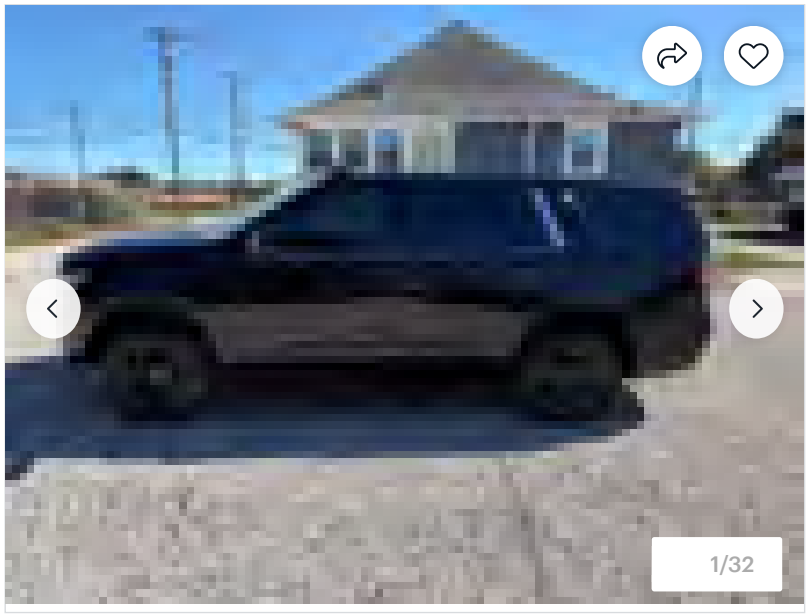



2023 Chevrolet Tahoe Police RWD

Gastonia, NC (910 mi away)

$28,500 ✓ No additional dealer fees

Great Deal
$3,305 below market

Dealer rating (2 reviews)

Request information

Check availability

Call (704) 908-6443

Features

Mileage
74,200

Drivetrain
4X2

Exterior color
Black

Interior color
Jet Black

MPG
17 MPG

Engine
355 hp 5.3L V8

Fuel type
Gasoline

Transmission
Automatic

Overview

Make: Chevrolet

Model: Tahoe

Year: 2023

Trim: Police RWD

Body type: SUV / Crossover

Exterior color: Black

Interior color: Jet Black



2023 Chevrolet Tahoe
Mileage: 74,200 · Gastonia, NC (910 mi away)

$28,500
Great Deal
$3,305 Below market

Fuel economy

Fuel tank size: 24 gal

Combined gas mileage: 17 MPG

City gas mileage: 15 MPG

Highway gas mileage: 20 MPG

Fuel type: Gasoline

Performance

Transmission: Automatic

Drivetrain: 4X2

Engine: 355 hp 5.3L V8

Horsepower: 355 hp

Safety

ABS Brakes

Backup Camera

Curtain Airbags

Driver Airbag

Front Side Airbags

Parking Sensors

Passenger Airbag

Measurements

Doors: 4 doors

Front legroom: 44 in

Back legroom: 42 in

Cargo volume: 70 cu ft

Options

Bluetooth

Vehicle History[1]

Clean title
No issues reported.

0 accidents reported
No accidents or damage reported.

1 previous owner
Vehicle has one previous owner.




2023 Chevrolet Tahoe
Mileage: 74,200 · Gastonia, NC (910 mi away)

$28,500
Great Deal
$3,305 Below market

Pricing

CarGurus

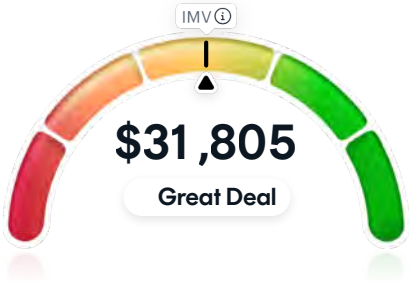

Contact dealer

No price changes

10 days at this dealership

10 days on CarGurus · 0 saves



Own a car? See what it's worth.

Get your car's current market value and track how it changes over time.

Check my car's value



Estimate monthly payment

$536 /mo*

Estimated 8.34% APR

View cost breakdown

Your financing profile

Good credit (680-739) • $0 trade-in

Down payment (0%)

$0

Recommended down payments

$2,000	$5,000	$10,000
$501/mo	$448/mo	$359/mo

Loan term

72 months

Shorten to **60 months** to save $1,872 in total interest • $612/mo



2023 Chevrolet Tahoe

Mileage: 74,200 · Gastonia, NC (910 mi away)

$28,500

Great Deal

$3,305 Below market

Cars under $536/mo

$536 /mo Update listings

More listings from MACC in Gastonia, NC



2022 Dodge Durango
Pursuit AWD 135K mi

Uncertain

$11,500 No additional dealer fees

Est. $221/mo

Check availability



2019 Dodge Charger
Police AWD 56K mi

Uncertain

$15,000 No additional dealer fees

Est. $290/mo

Check availability

*Estimated payments are for informational purposes only. They exclude title and registration fees and may not account for all dealer charges and governmental fees. And do not represent a financing offer or guarantee of credit from the seller.

Dealer

MACC

(704) 908-6443

1716 East Ozark Avenue, Gastonia, NC 28054

View inventory

Dealer website

Dealer reviews

4.5 (2 reviews)

Show all reviews

Dealer's description

Introducing the 2023 Chevrolet Tahoe a perfect blend of power, luxury, and versatility that redefines your driving experience. With its robust EcoTec3 5.3L V8 engine, youll enjoy an impressive 355 horsepower and 383 ft. lbs. of torque. This powerhouse ensures that you have the strength to tackle any road, whether you're navigating city streets or embarking on an adventurous weekend getaway. The Tahoe features a sophisticated 10-speed shiftable automatic transmission that delivers smooth shifts and enhances fuel

Show full description



2023 Chevrolet Tahoe
Mileage: 74,200 · Gastonia, NC (910 mi away)

$28,500
Great Deal
$3,305 Below market

Email address

Email me

By clicking "Email me," you agree to our Privacy Policy and Terms of Use.

Recommended from this dealer

View all cars at this dealership

1 Vehicle history data provided by Experian AutoCheck on Oct 13, 2026. This data, and any reliance on it is subject to the AutoCheck Terms and Conditions and the CarGurus Terms of Use.

Vehicle information is provided by the seller or other third parties; CarGurus is not responsible for the accuracy of such information. Price may exclude certain taxes, fees, and/or charges. See seller for details.

< All results



2023 Chevrolet Tahoe

Mileage: 74,200 · Gastonia, NC (910 mi away)

$28,500

Great Deal

$3,305 Below market

Download our app



More ways to shop

- Start your purchase online
- Dealerships near me
- Electric cars

Research

- Reviews
- Price trends
- Tips & advice
- Compare cars
- Insurance
- Free tools

Company

- About CarGurus
- Our team
- Press
- Investor relations
- Careers
- Advertise with CarGurus

For dealers


- Dealer signup
- Dealer resources

Help

- Help center
- Contact us
- Give us feedback

© 2026 CarGurus, Inc., All Rights Reserved.

All results

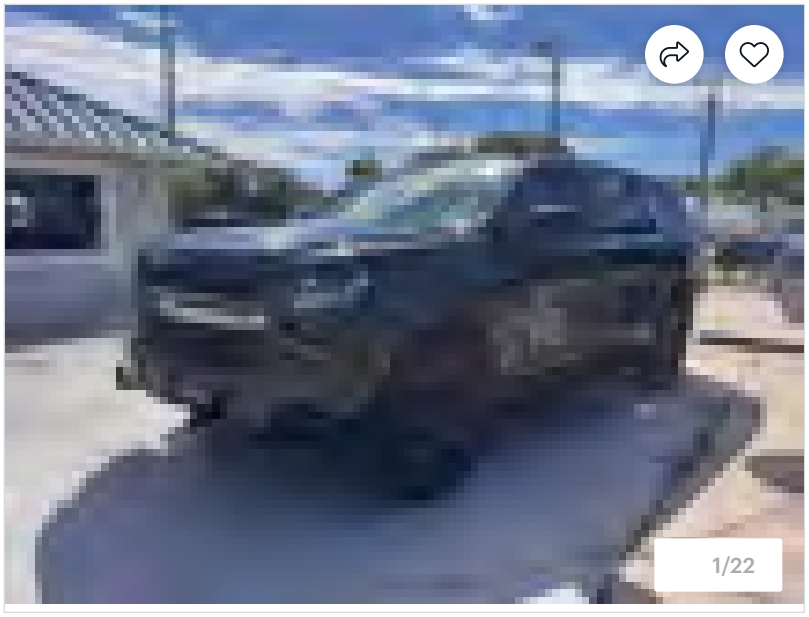



2023 Chevrolet Tahoe Police RWD

Fort Pierce, FL (925 mi away)

$25,566 ~~$25,943~~ No additional dealer fees

Great Deal
$2,135 below market

Dealer rating (14 reviews)

Request information

Check availability

See finance & trade-in options

Call (954) 758-8389

Pre-qualify for financing with no impact to your credit score.

Capital One CHASE

Features

Mileage
81,359

Drivetrain
4X2

MPG
17 MPG

Engine
355 hp 5.3L V8

Fuel type
Gasoline

Pre-qualify to know your monthly payment

No impact on credit score

Unlock real rates

Only takes minutes

Get pre-qualified

Overview



2023 Chevrolet Tahoe
Mileage: 81,359 · Fort Pierce, FL (925 mi away)

$25,566
Great Deal
$2,135 Below market

Trim: Police RWD

Body type: SUV / Crossover

Mileage: 81,359 mi

Condition: Used

VIN: 1GNSCLED5PR230983

Stock number: FP0983

Fuel economy

Fuel tank size: 24 gal

Combined gas mileage: 17 MPG

City gas mileage: 15 MPG

Highway gas mileage: 20 MPG

Fuel type: Gasoline

Performance

Drivetrain: 4X2

Engine: 355 hp 5.3L V8

Horsepower: 355 hp

Safety

ABS Brakes

Curtain Airbags

Driver Airbag

Front Side Airbags

Passenger Airbag

Measurements

Doors: 4 doors

Front legroom: 44 in

Back legroom: 42 in

Cargo volume: 70 cu ft

Options

LE Package



2023 Chevrolet Tahoe

Mileage: 81,359 · Fort Pierce, FL (925 mi away)

$25,566

Great Deal

$2,135 Below market

Vehicle History[1]

Clean title
No issues reported.


2 accidents reported
No damage reported.

1 previous owner
Vehicle has one previous owner.

Save 20% on the full AutoCheck vehicle history report

Pricing

CarGurus

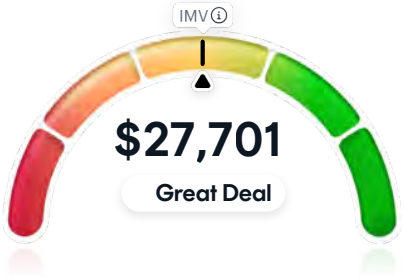

Contact dealer

Price decreased
Price went down by $377.

16 days at this dealership
16 days on CarGurus · 2 saves

Show full price history



Own a car? See what it's worth.
Get your car's current market value and track how it changes over time.

Check my car's value



Estimate monthly payment

$477 /mo*

Estimated 7.99% APR

View cost breakdown



2023 Chevrolet Tahoe
Mileage: 81,359 · Fort Pierce, FL (925 mi away)

$25,566
Great Deal
$2,135 Below market

$0

Recommended down payments

$1,000	$2,000	$5,000
$459/mo	$442/mo	$389/mo

Loan term

72 months

Shorten to **60 months** to save $1,644 in total interest • $545/mo

Send estimate to dealer

Work with the dealer to finalize your payment

or

Get pre-qualified

See personalized rates with **no credit impact**

Cars under $477/mo

$477 /mo Update listings

More listings from Autosport Motors in Fort Pierce, FL



2015 Land Rover Range Rover V8 Supercharged 4WD 96K mi

Good Deal

$15,789 No additional dealer fees

Est. $295/mo

Check availability



2014 BMW X5 xDrive35i AWD 145K mi

Great Deal

$7,631 No additional dealer fees

Est. $143/mo

Check availability

*Estimated payments are for informational purposes only. They exclude title and registration fees and may not account for all dealer charges and governmental fees. And do not represent a financing offer or guarantee of credit from the seller.

Dealer

Autosport Motors

Open • Closes at 8:00 PM

(954) 758-8389

414 S US-1, Fort Pierce, FL 34950

View inventory

Dealer website



2023 Chevrolet Tahoe

Mileage: 81,359 · Fort Pierce, FL (925 mi away)

$25,566

Great Deal

$2,135 Below market

Show all reviews

Dealer's description

2023 CHEVROLET TAHOE PPV 5.3L V8 | BREMBO BRAKES | POLICE PURSUIT PACKAGE | 81K MILES2023 CHEVROLET TAHOE POLICE PACKAGE ONLY $25943!YOU HAVE QUESTIONS? WE HAVE ANSWERS! NO GAMES, JUST THE FACTS!Q: Is this a CLEAN TITLE?A: YES! CLEAN TITLE!Q: Is the price really $25943?A: YES! This is the real selling price of the entire vehicle. Not a down payment, not a financing trick, and definitely not a joke!Q: Is this Tahoe BLACK?A: YES! Beautiful black exterior with that bold, aggressive police-style

Show full description

Notify me of new listings like this one

Email address

Email me

By clicking "Email me," you agree to our Privacy Policy and Terms of Use.

Recommended from this dealer

View all cars at this dealership



2023 Chevrolet Tahoe

Mileage: 81,359 · Fort Pierce, FL (925 mi away)

$25,566

Great Deal

$2,135 Below market

1 Vehicle history data provided by Experian AutoCheck on Oct 7, 2026. This data, and any reliance on it is subject to the AutoCheck Terms and Conditions and the CarGurus Terms of Use.

Vehicle information is provided by the seller or other third parties; CarGurus is not responsible for the accuracy of such information. Price may exclude certain taxes, fees, and/or charges. See seller for details.

All results

Download our app

More ways to shop
Start your purchase online
Dealerships near me
Electric cars

Research
Reviews
Price trends
Tips & advice
Compare cars
Insurance
Free tools

Company
About CarGurus
Our team
Press
Investor relations
Careers
Advertise with CarGurus

For dealers
Dealer signup
Dealer resources

Help
Help center
Contact us
Give us feedback

United States (EN) Terms of use Privacy policy Your Privacy Choices Interest-based ads

Security

© 2026 CarGurus, Inc., All Rights Reserved.

Dealers Collision

12618 HWY 155, Tyler, TX 75703
Phone: (903) 617-5398

Workfile ID: ffb586df
Federal ID: 27-0532164

Preliminary Supplement 3 with Summary

Customer: County Sheriff, Smith **Job Number:**

Written By: Morgan Souder

Insured:	County Sheriff, Smith	Policy #:	Claim #:
Type of Loss:		Date of Loss:	Days to Repair: 0
Point of Impact:	07 Left Rear		

Owner:
County Sheriff, Smith

Inspection Location:
Dealers Collision
12618 HWY 155
Tyler, TX 75703
Repair Facility
(903) 617-5398 Business

Insurance Company:

VEHICLE

2024 CHEV Tahoe Commercial (Fleet) 4D UTV 8-5.3L Gasoline Direct Injection white

VIN:	1GNSCLED6RR234284	Interior Color:		Mileage In:	Vehicle Out:
License:		Exterior Color:	white	Mileage Out:	
State:		Production Date:		Condition:	Job #:

TRANSMISSION
Automatic Transmission
POWER
Power Steering
Power Brakes
Power Windows
Power Locks
Power Mirrors
Heated Mirrors
Power Driver Seat
Power Passenger Seat
DECOR
Dual Mirrors
Privacy Glass
Console/Storage
CONVENIENCE
Air Conditioning
Intermittent Wipers
Tilt Wheel
Cruise Control
Rear Defogger
Keyless Entry
Alarm
Message Center
Steering Wheel Touch Controls
Rear Window Wiper
Telescopic Wheel
Climate Control
Dual Air Condition
Backup Camera
Parking Sensors
RADIO
AM Radio
FM Radio
Stereo
Search/Seek
Auxiliary Audio Connection
SAFETY
Drivers Side Air Bag
Passenger Air Bag
Anti-Lock Brakes (4)
4 Wheel Disc Brakes
Traction Control
Stability Control
Front Side Impact Air Bags
Head/Curtain Air Bags
Communications System
Hands Free Device
Xenon or L.E.D. Headlamps
Positraction
Lane Departure Warning
ROOF
Luggage/Roof Rack
SEATS
Cloth Seats
3rd Row Seat
WHEELS
Aluminum/Alloy Wheels
TRUCK
Trailer Hitch
Trailering Package
Running Boards/Side Steps

Customer: County Sheriff, Smith **Job Number:**

2024 CHEV Tahoe Commercial (Fleet) 4D UTV 8-5.3L Gasoline Direct Injection white

Line		Oper		Description	Part Number	Qty	Extended Price $		Labor		Paint
1	**INFORMATION LABELS**										
2		S03	Repl	Fuel label fuel recommendation gas	42853571	1	8.89	X	0.2		0.0
3		S03	Repl	Fuel label capless fill info	84089673	1	14.42	X	0.2		0.0
4	**FRONT BUMPER & GRILLE**										
5		S03	R&I	R&I bumper cover		0	0.00		Incl.		0.0
6	**COOLING**										
7	*	S03	R&I	Trans cooler		0	0.00	m	0.5	M	0.0
8	*	S03	R&I	Radiator w/enhanced towing		0	0.00	m	Incl.		0.0
9		S03	R&I	Upper hose		0	0.00	m	0.6		0.0
10		S03		Deduct for Overlap		0	0.00		-0.3		0.0
11		S03	R&I	Lower hose		0	0.00	m	0.7		0.0
12		S03		Deduct for Overlap		0	0.00		-0.3		0.0
13		S03	R&I	Recovery tank		0	0.00	m	0.4		0.0
14		S03	R&I	Vent hose		0	0.00		0.1		0.0
15		S03	R&I	Inlet hose		0	0.00		0.1		0.0
16	*	S03	R&I	Cooler pipe		0	0.00		0.1		0.0
17	**AIR CONDITIONER & HEATER**										
18		S02	Repl	AC Service refrigerant recovery		1	0.00	m	0.4	M	0.0
19		S02	Repl	AC Service evacuate & recharge		1	0.00	m	1.7	M	0.0
20	*	S02	R&I	AC & heater assy		0	0.00	m	2.9	M	0.0
				Note: R&I FOR REAR FLOOR REPLACEMENT LABOR: Time includes R&R upper case, lower case, evaporator core, heater core and blower motor. Time is after lower quarter trim panel is removed.							
21		S03	R&I	Condenser		0	0.00	m	4.0		0.0
22		S03	R&I	Discharge hose		0	0.00	m	0.6		0.0
23		S03	R&I	Frt suction hose		0	0.00	m	0.6		0.0
24		S03	R&I	Rr suction hose		0	0.00	m	0.5		0.0
25		S03		Deduct for Overlap		0	0.00		-0.4		0.0
26	**FENDER**										
27		S03	R&I	RT Fender liner w/o Z71, Police, SSV		0	0.00		0.3		0.0
28		S03	R&I	LT Fender liner w/o Z71, Police, SSV		0	0.00		0.3		0.0
29	**FRAME**										
30	*		Repl	LT Mount cushion bolt	11562587	1	12.78	X	0.0		0.0
31	*		Repl	LT Mount cushion washer	11603614	1	7.05	X	0.0		0.0
32	*		Repl	LT Mount cushion nut	11549168	1	8.13	X	0.0		0.0
33		S03	Repl	LT Mount cushion #6	84798340	1	43.13	X	0.0		0.0
34	#	S03	Repl	FRAME ASSY		1	0.00		16.6		0.0
35	*	S03	Repl	Frame assy	84813743	1	4,994.08	X s	16.6	F	0.0
				Note: FROM PUSHED TO THE RIGHT AND FORWARD. ALSO BUCKLED IN MIDDLE BY REAR DOORS.							
36		S03		Deduct for Rear Bumper R&I		0	0.00		-1.1		0.0
37		S03		Add for diesel option		0	0.00	m	3.0	M	0.0

Customer: County Sheriff, Smith **Job Number:**

2024 CHEV Tahoe Commercial (Fleet) 4D UTV 8-5.3L Gasoline Direct Injection white

38		S03		Add for skid plate		0	0.00	m	0.3	M	0.0
39		S03		Add for trans cooler		0	0.00	m	0.3	M	0.0
40		S03	R&I	Splash shield		0	0.00		0.2		0.0
41		S03	R&I	Skid plate		0	0.00		0.3		0.0
42	**ELECTRICAL**										
43	*	S03	R&I	AUX Battery		0	0.00	m	0.4	M	0.0
44	*	S03	R&I	AUX Battery tray		0	0.00		0.2		0.0
45	*	S03	R&I	Antenna assy w/o sat radio		0	0.00		0.3		0.0
46	**ENGINE**										
47		S03	R&I	R&I engine assy		0	0.00	m	Incl.	M	0.0
48		S03	R&I	Air cleaner assy w/high capacity		0	0.00	m	Incl.		0.0
49		S03	R&I	Outlet duct 5.3 liter		0	0.00	m	0.2		0.0
50		S03	R&I	Air inlet grille		0	0.00		0.3		0.0
51		S03	R&I	Inlet tube		0	0.00		0.2		0.0
52	**EXHAUST SYSTEM**										
53		S03	R&I	R&I exhaust assy rearward of manifolds		0	0.00	m	1.3	M	0.0
54		S03	R&I	Heat shield center front		0	0.00		0.2		0.0
55		S03	R&I	Heat shield front		0	0.00		0.2		0.0
56		S03	R&I	Heat shield center rear		0	0.00		0.2		0.0
57		S03	R&I	Heat shield rear		0	0.00		0.2		0.0
58	**WHEELS**										
59		S03	R&I	LT/Front R&I wheel		0	0.00	m	0.1		0.0
60		S03	R&I	RT/Front R&I wheel		0	0.00	m	0.1		0.0
61		S03	R&I	Spare R&I wheel		0	0.00	m	0.1		0.0
62		S03	R&I	LT/Rear R&I wheel		0	0.00	m	0.1		0.0
63		S03	R&I	RT/Rear R&I wheel		0	0.00	m	0.1		0.0
64	**FRONT SUSPENSION**										
65		S03	R&I	R&I front suspension both sides		0	0.00	m	Incl.		0.0
66	**STEERING COLUMN**										
67		S03	R&I	R&I steering column		0	0.00	m	1.6	M	0.0
68	**WINDSHIELD**										
69		S03	R&I	Windshield GM, w/o head-up display w/o video display mirror		0	0.00		Incl.		0.0
70	#	S03		Urithane Seam Sealer		1	25.00	X	0.0		0.0
71		S03	R&I	R&I washer reservoir		0	0.00		0.4		0.0
72	**CONSOLE**										
73		S03	R&I	R&I console assy		0	0.00		0.6		0.0
				Note: LABOR: Time is after front seats are removed.							
74	**RESTRAINT SYSTEMS**										
75	*		R&I	LT Head air bag		0	0.00	m	0.8	M	0.0
76	*		R&I	LT Side impact sens lock pillar		0	0.00	m	0.3	M	0.0
77		S03	Repl	RT Outer belt assy w/KC logo shale	85003896	1	197.57	X m	0.4	M	0.0
78		S03	Repl	LT Outer belt assy w/KC logo shale	84937725	1	155.91	X m	0.4	M	0.0

Customer: County Sheriff, Smith **Job Number:**

2024 CHEV Tahoe Commercial (Fleet) 4D UTV 8-5.3L Gasoline Direct Injection white

79		S03	Repl	RT Tensioner black	84937710	1	164.20	X	0.2		0.0
80		S03	Repl	LT Tensioner black	84937705	1	164.20	X	0.2		0.0
81		S03	Repl	RT Outer buckle black w/o Police	85583257	1	105.24	X	0.3		0.0
82		S03	Repl	RT Adjuster	13531739	1	91.28	X	0.2		0.0
83		S03	Repl	Diagnostic unit all	13549833	1	696.59	X m	0.4	M	0.0
				Note: LABOR: Time is after center console is removed.							
84		S03		Air bag system diagnosis		0	0.00	m	0.5	M	0.0
85		S03	Repl	LT Outer buckle black w/o Police	85117929	1	110.68	X	0.3		0.0
86		S03	Repl	LT Adjuster	13531739	1	91.28	X	0.2		0.0
87	#	S03	R&I	Front Police Wall for trim Access		0	0.00		4.0		0.0
88	**SEATS & TRACKS**										
89		S03	R&I	RT R&I front seat		0	0.00		0.5		0.0
90		S03	R&I	LT R&I front seat		0	0.00		0.5		0.0
91		S03	R&I	R&I second row seat bench		0	0.00		0.4		0.0
92	**ROOF**										
93		S03	R&I	R&I headliner		0	0.00		Incl.		0.0
94		S03	Repl	Roof panel w/roof rails	84607741	1	1,332.04	X	22.0		5.4
95		S03	Repl	RT Roof molding w/o roof rails	84827998	1	160.55		Incl.		0.0
96	**PILLARS, ROCKER & FLOOR**										
97	*	S02	Sect	LT Uniside assy quarter panel cut roof rl & rocker	85595978	1	2,146.82	X s	21.7		3.2
98		S03		Overlap Major Adj. Panel		0	0.00		0.0		-0.4
99	*		R&I	RT Step bar assy black		0	0.00		0.6		0.0
100	*		R&I	LT Step bar assy black		0	0.00		0.6		0.0
101	*	S02	Repl	LT Rear extn	84598190	1	10.61	X	0.2		0.0
102		S02	R&I	LT Rear rocker mldg w/o pwr assist step		0	0.00		0.8		0.0
103		S03	R&I	RT Upr ctr plr trim black		0	0.00		Incl.		0.0
104		S03	R&I	LT Upr ctr plr trim black		0	0.00		Incl.		0.0
105		S03	R&I	RT Lwr ctr plr trim black		0	0.00		0.5		0.0
106		S03	R&I	LT Lwr ctr plr trim black		0	0.00		0.5		0.0
107		S03	R&I	RT Rear sill plate LS, Police, SSV, COMMERCIAL black		0	0.00		Incl.		0.0
108		S03	R&I	LT Rear sill plate LS, Police, SSV, COMMERCIAL black		0	0.00		Incl.		0.0
109		S03	R&I	RT Front sill plate LS, Police, SSV, COMMERCIAL black		0	0.00		0.3		0.0
110		S03	R&I	LT Front sill plate LS, Police, SSV, COMMERCIAL black		0	0.00		0.3		0.0
111		S03	Sect	RT Uniside assy quarter panel cut window opening	85595979	1	2,207.00	s	18.0		3.2
112		S03		Overlap Major Adj. Panel		0	0.00		0.0		-0.4
113		S03		Deduct for Rear Bumper R&I		0	0.00		-1.1		0.0
114	**REAR DOOR**										
115			R&I	LT Front applique		0	0.00		0.2		0.0
116			R&I	LT Rear applique		0	0.00		0.2		0.0
117	*		R&I	LT Belt molding black		0	0.00		0.2		0.0

Customer: County Sheriff, Smith **Job Number:**

2024 CHEV Tahoe Commercial (Fleet) 4D UTV 8-5.3L Gasoline Direct Injection white

118			R&I	LT R&I trim panel		0	0.00		0.4		0.0
119	*		R&I	LT Handle, outside w/o chrome		0	0.00		0.3		0.0
120	#		Rpr	Remove Door Decals for Paint		0	0.00		1.0		0.0
121	*	S02	Blnd	LT Door shell w/o body side moldings (ALU)		0	0.00		0.0		1.0
122	**QUARTER PANEL**										
123	*		Repl	Fuel pocket gas w/o lock cntrl	86805350	1	39.59	X	0.4		0.0
124	*		R&I	Fuel pocket gas w/lock cntrl		0	0.00		0.4		0.0
125	*		Repl	Fuel door	84660167	1	140.73	X	Incl.		0.4
126		S03		Overlap Minor Panel		0	0.00		0.0		-0.2
127	*		R&I	LT Front molding black		0	0.00		Incl.		0.0
128	*		R&I	LT Upper molding chrome		0	0.00		Incl.		0.0
129	*	S02	R&I	LT Wheelhouse liner		0	0.00		Incl.		0.0
130		S03	R&I	RT Qtr glass GM, w/o glass breakage sensor w/o privacy tint		0	0.00		Incl.	G	0.0
131	*	S03	R&I	LT Qtr glass GM, w/o glass breakage sensor w/o privacy tint		0	0.00		Incl.	G	0.0
132	#	S03		Urithane Seam Sealer		2	48.00	X	0.0		0.0
133	*		R&I	LT Lower trim panel		0	0.00		0.5		0.0
134	*		Repl	LT Rear molding	84741494	1	0.00	X	Incl.		0.0
135	*		Repl	LT Upper bracket	87813944	1	32.57	X	0.0		0.0
136	*	S02	Repl	LT Pressure vent	13588034	1	45.98	X	0.2		0.0
137		S02	Repl	LT Support bracket	84638600	1	36.15	X	0.0		0.0
138	*	S02	Repl	LT Inner wheelhouse	84847719	1	239.06	X	5.7		0.3
139	#	S03		Prep adjacent panels to bare metal for welding		1	0.00		1.0		0.0
140	*	S03	Repl	LT Lower panel	85586676	1	697.06	X s	9.2		0.4
				Note: LABOR: Time is after quarter panel and inner reinforcement are removed.							
141		S02	R&I	LT Lock pillar trim black		0	0.00		Incl.		0.0
142		S02	R&I	LT Rear pillar trim black		0	0.00		Incl.		0.0
143	*	S02	R&I	LT Corner trim w/o speaker black		0	0.00		Incl.		0.0
144	*	S02	R&I	RT Lower qtr trim manual fold seat black		0	0.00		Incl.		0.0
145	*	S02	Repl	LT Filler panel inner	84258185	1	63.93	X	Incl.		0.0
146	*	S03	R&I	LT Inner reinf		0	0.00	s	2.7		0.0
147		S03	R&I	RT Front molding black		0	0.00		0.2		0.0
148		S03	R&I	RT Upper molding black		0	0.00		0.2		0.0
149		S03	R&I	RT Rear molding		0	0.00		0.4		0.0
150		S03	R&I	RT Wheelhouse liner		0	0.00		0.3		0.0
151	*	S03	R&I	RT Pressure vent		0	0.00		0.1		0.0
152	**FUEL SYSTEM**										
153		S03	R&I	R&I fuel tank		0	0.00	m	1.9		0.0
154		S03	R&I	Filler pipe		0	0.00	m	0.8		0.0
155	**REAR SUSPENSION**										
156		S03	Repl	Bleed brake system		1	0.00	m	0.5		0.0
157		S03	R&I	R&I rear suspension both sides		0	0.00	m	Incl.		0.0
158	**REAR BODY**										

Customer: County Sheriff, Smith **Job Number:**

2024 CHEV Tahoe Commercial (Fleet) 4D UTV 8-5.3L Gasoline Direct Injection white

159	*		R&I	Storage box		0	0.00		0.2		0.0
160	*		Repl	Lower reinf	84698498	1	36.23	X	6.0		0.0
161	*	S02	Repl	Rear body panel (HSS)	85590828	1	821.34	X	10.8		2.4
162				Deduct for Rear Bumper R&I		0	0.00		-1.1		0.0
163				Overlap Major Non-Adj. Panel		0	0.00		0.0		-0.2
164	*	S02	Repl	LT Tail lamp pocket	84607782	1	368.19	X	Incl.		0.6
165		S02		Overlap Minor Panel		0	0.00		0.0		-0.2
166		S02	R&I	Sill trim w/chrome inserts black		0	0.00		Incl.		0.0
167	*	S03	Repl	LT Rr pillar reinf (HSS)	84794030	1	291.28	X s	7.0		0.0
				Note: LABOR: Time is after roof panel, uniside or uniside section, tail lamp pocket and gutter are removed.							
168	#	S02	Repl	LT REAR UPR MLDG W/ POLICE LAMPS		1	0.00		0.0		0.0
169		S02	Repl	Rear floor pan (HSS)	84755160	1	101.25	X	11.0		1.5
170		S03		Overlap Minor Panel		0	0.00		0.0		-0.2
171	**LIFT GATE**										
172	*	S02	Repl	Lift gate	85592483	1	1,736.22	X	4.6		3.2
173				Overlap Major Adj. Panel		0	0.00		0.0		-0.4
174	#	S02	Repl	Seam Seal new Gate		1	25.00		0.5		0.0
175	#		Rpr	Calibrate Power Liftgate		0	0.00		0.5	M	0.0
176	*	S02	Rpr	Applique panel type 1		0	0.00		1.0		1.0
177	#		R&I	Liftgate Spoiler		0	0.00		0.6		0.0
178			R&I	Upper gate trim black		0	0.00		Incl.		0.0
179			R&I	Lower trim panel manual lift gate black		0	0.00		Incl.		0.0
180	#		R&I	Liftgate Applique Insert		0	0.00		0.3		0.0
181			R&I	RT Side gate trim black		0	0.00		Incl.		0.0
182			R&I	LT Side gate trim black		0	0.00		Incl.		0.0
183			R&I	Lift gate glass GM w/o privacy tint		0	0.00		Incl.		0.0
184	*		R&I	Wiper arm		0	0.00		Incl.		0.0
185	*		R&I	Wiper motor		0	0.00	m	Incl.		0.0
186	*	S02	R&I	Cover		0	0.00		0.0		0.0
187	**REAR LAMPS**										
188	**		Repl	A/M LT Tail lamp	84849416	1	487.00	X	Incl.		0.0
189		S03	R&I	RT Tail lamp		0	0.00		Incl.		0.0
190	**REAR BUMPER**										
191	*		Repl	Impact bar bolt 14mm	11561075	6	76.68	X	0.0		0.0
192				O/H rear bumper		0	0.00		3.2		0.0
193	*		Repl	Molding silver	84371056	1	120.87	X	Incl.		0.0
194	**		Repl	Opt OEM Park sensor	84586217	2	96.00	X m	Incl.		0.4
195	#		R&I	Park Sensor		0	0.00		0.1		0.0
196	#		R&I	Park Sensor		0	0.00		0.1		0.0
197	*		Repl	Impact bar bolt 12mm	11569939	4	32.52	X	0.0		0.0
198	*		Repl	Bumper cover w/o hands free	87814042	1	1,124.52	X	Incl.		3.0
199				Deduct for Rear Bumper R&I		0	0.00		-1.1		0.0
200	**		Repl	A/M CAPA Step pad	84286523	1	80.00	X	Incl.		0.0

Customer: County Sheriff, Smith **Job Number:**

2024 CHEV Tahoe Commercial (Fleet) 4D UTV 8-5.3L Gasoline Direct Injection white

201	**		Repl	A/M Lower cover single exhaust	84805324	1	394.00	X	Incl.		0.0
202	**		Repl	A/M LT Reflector	85547085	1	22.00	X	Incl.		0.0
203	**		Repl	A/M Access cover	85139540	1	58.00	X	Incl.		0.0
204	**		Repl	A/M CAPA Support bracket	84701985	1	26.00	X	0.0		0.0
205	**		Repl	A/M LT Guide bracket	84856698	1	31.00	X	Incl.		0.0
206	*		Repl	Impact bar	85112463	1	805.43	X	0.0		0.0
207	#		Repl	L Rear Bumper Rivet (12 @ $1.50)		12	18.00	X	0.0		0.0
208	#	S02	Repl	Tow Receptacle	84056018	1	87.11	X	0.0		0.0
209	**VEHICLE DIAGNOSTICS**										
210	#			Post-Scan		1	0.00		0.5	M	0.0
211	#			Pre-Scan		1	0.00		0.5	M	0.0
212	**MISCELLANEOUS OPERATIONS**										
213	#	S03	Rpr	D&R Battery		0	0.00		0.2		0.0
214	#		Rpr	sheetmetal pull		0	0.00		2.0		0.0
215	#		Repl	Corrosion Protection		1	10.00	X	0.3		0.0
216	#		Rpr	Frame/Rack Set Up		0	0.00		2.0	F	0.0
217	#		Rpr	Unibody pull		0	0.00		2.0	F	0.0
218	*		Repl	Mask for overspray		1	0.00		0.0		0.5
219	#		Repl	Flex Additive		1	10.00	X	0.0		0.0
220	#			HAZARDOUS WASTE		1	6.00	X	0.0		0.0
221	#	S02	Repl	Cavity wax		1	25.00	X	0.5		0.0
222	#		Refn	Clear Coat		0	0.00		0.0		2.5
223	#	S02		Paint Materials		1	822.80	X	0.0		0.0
224	#	S02	Subl	Undercoating		1	35.00	X	0.0		0.0
225	#		Subl	4 Wheel Alignment		1	69.99	X	0.0		0.0
226	#		R&I	R&I Police Equip.		0	0.00		4.0		0.0
227	*		Repl	Cover car/bag		1	5.00	X	0.3		0.0
228	#		Repl	Bonding Kit		1	40.00	X	0.0		0.0
229	#	S03	R&I	Rear Floor and Qtr Accessory Wiring		0	0.00		3.0		0.0
230	#	S03	R&I	Rear Headliner/ Roof Accessory Wiring		0	0.00		3.0		0.0
231	#	S03	Rpr	Welder Setup		0	0.00		1.0		0.0
232	#	S03	Rpr	Pinch weld damage from clamps		0	0.00		0.0		1.0
233	#	S03	R&I	POLICE LIGHTS- ROOF		0	0.00		2.0		0.0
234	#	S03	Repl	Brake fluid		1	30.00	T	0.0		0.0
235	#	S03	Subl	4 Wheel Alignment		1	99.95	X	0.0		0.0
236	#	S03		FRAME DISPOSAL FEE		1	200.00		0.0		0.0
237	#	S03	R&I	ELECTRONICS WITHIN ENGINE BAY		0	0.00		1.0	M	0.0
238	#	S03	Repl	DRAIN AND REPLACE FUEL		1	50.00		0.8		0.0
239	#	S03	Rpr	DEPRESSURIZE AND PRESSURIZE FUEL TANK		0	0.00		0.8		0.0
					SUBTOTALS		**22,332.90**		**224.6**		**28.0**

Customer: County Sheriff, Smith **Job Number:**

2024 CHEV Tahoe Commercial (Fleet) 4D UTV 8-5.3L Gasoline Direct Injection white

ESTIMATE TOTALS

Category	Basis		Rate	Cost $
Parts				2,642.55
Body Labor	186.3 hrs	@	$ 66.00 /hr	12,295.80
Paint Labor	28.0 hrs	@	$ 66.00 /hr	1,848.00
Mechanical Labor	17.7 hrs	@	$ 97.00 /hr	1,716.90
Frame Labor	20.6 hrs	@	$ 75.00 /hr	1,545.00
Miscellaneous				19,690.35
Subtotal				39,738.60
Grand Total				**39,738.60**

MyPriceLink Estimate ID / Quote ID:

1531775280090193921 / 155450692

Customer: County Sheriff, Smith **Job Number:**

2024 CHEV Tahoe Commercial (Fleet) 4D UTV 8-5.3L Gasoline Direct Injection white

SUPPLEMENT SUMMARY

Line			Oper	Description	Part Number	Qty	Extended Price $		Labor		Paint
Changed Items											
34	*		R&I	RT Qtr glass GM, w/o glass breakage sensor w/o privacy tint		0	0.00		-0.3	G	0.0
131	*	S03	R&I	LT Qtr glass GM, w/o glass breakage sensor w/o privacy tint		0	0.00		Incl.	G	0.0
35	#			Urithane Seam Sealer		1	-24.00	X	0.0		0.0
132	#	S03		Urithane Seam Sealer		2	48.00	X	0.0		0.0
42	*	S02	Repl	LT Lower panel	85586676	1	-697.06	X s	-9.2		-0.4
140	*	S03	Repl	LT Lower panel	85586676	1	697.06	X s	9.2		0.4
				NOTE: LABOR: Time is after quarter panel and inner reinforcement are removed.							
46	*	S02	R&I	RT Lower qtr trim manual fold seat black		0	0.00		-0.5		0.0
144	*	S03	R&I	RT Lower qtr trim manual fold seat black		0	0.00		Incl.		0.0
57	*	S02	Repl	LT Rr pillar reinf (HSS)	84794030	1	-291.28	X s	-7.0		0.0
167	*	S03	Repl	LT Rr pillar reinf (HSS)	84794030	1	291.28	X s	7.0		0.0
				NOTE: LABOR: Time is after roof panel, uniside or uniside section, tail lamp pocket and gutter are removed.							
Deleted Items											
30		S02		Overlap Minor Panel		0	0.00		0.0		0.2
60		S02		Overlap Minor Panel		0	0.00		0.0		0.2
Added Items											
1	**INFORMATION LABELS**										
2		S03	Repl	Fuel label fuel recommendation gas	42853571	1	8.89	X	0.2		0.0
3		S03	Repl	Fuel label capless fill info	84089673	1	14.42	X	0.2		0.0
4	**FRONT BUMPER & GRILLE**										
5		S03	R&I	R&I bumper cover		0	0.00		Incl.		0.0
6	**COOLING**										
7	*	S03	R&I	Trans cooler		0	0.00	m	0.5	M	0.0
8	*	S03	R&I	Radiator w/enhanced towing		0	0.00	m	Incl.		0.0
9		S03	R&I	Upper hose		0	0.00	m	0.6		0.0
10		S03		Deduct for Overlap		0	0.00		-0.3		0.0
11		S03	R&I	Lower hose		0	0.00	m	0.7		0.0
12		S03		Deduct for Overlap		0	0.00		-0.3		0.0
13		S03	R&I	Recovery tank		0	0.00	m	0.4		0.0
14		S03	R&I	Vent hose		0	0.00		0.1		0.0
15		S03	R&I	Inlet hose		0	0.00		0.1		0.0
16	*	S03	R&I	Cooler pipe		0	0.00		0.1		0.0
21		S03	R&I	Condenser		0	0.00	m	4.0		0.0
22		S03	R&I	Discharge hose		0	0.00	m	0.6		0.0
23		S03	R&I	Frt suction hose		0	0.00	m	0.6		0.0
24		S03	R&I	Rr suction hose		0	0.00	m	0.5		0.0

Customer: County Sheriff, Smith **Job Number:**

2024 CHEV Tahoe Commercial (Fleet) 4D UTV 8-5.3L Gasoline Direct Injection white

25		S03		Deduct for Overlap		0	0.00		-0.4		0.0
26	**FENDER**											
27		S03	R&I	RT Fender liner w/o Z71, Police, SSV		0	0.00		0.3		0.0
28		S03	R&I	LT Fender liner w/o Z71, Police, SSV		0	0.00		0.3		0.0
33		S03	Repl	LT Mount cushion #6	84798340	1	43.13	X	0.0		0.0
34	#	S03	Repl	FRAME ASSY		1	0.00		16.6		0.0
35	*	S03	Repl	Frame assy	84813743	1	4,994.08	X s	16.6	F	0.0
				NOTE: FROM PUSHED TO THE RIGHT AND FORWARD. ALSO BUCKLED IN MIDDLE BY REAR DOORS.							
36		S03		Deduct for Rear Bumper R&I		0	0.00		-1.1		0.0
37		S03		Add for diesel option		0	0.00	m	3.0	M	0.0
38		S03		Add for skid plate		0	0.00	m	0.3	M	0.0
39		S03		Add for trans cooler		0	0.00	m	0.3	M	0.0
40		S03	R&I	Splash shield		0	0.00		0.2		0.0
41		S03	R&I	Skid plate		0	0.00		0.3		0.0
42	**ELECTRICAL**											
43	*	S03	R&I	AUX Battery		0	0.00	m	0.4	M	0.0
44	*	S03	R&I	AUX Battery tray		0	0.00		0.2		0.0
45	*	S03	R&I	Antenna assy w/o sat radio		0	0.00		0.3		0.0
46	**ENGINE**											
47		S03	R&I	R&I engine assy		0	0.00	m	Incl.	M	0.0
48		S03	R&I	Air cleaner assy w/high capacity		0	0.00	m	Incl.		0.0
49		S03	R&I	Outlet duct 5.3 liter		0	0.00	m	0.2		0.0
50		S03	R&I	Air inlet grille		0	0.00		0.3		0.0
51		S03	R&I	Inlet tube		0	0.00		0.2		0.0
52	**EXHAUST SYSTEM**											
53		S03	R&I	R&I exhaust assy rearward of manifolds		0	0.00	m	1.3	M	0.0
54		S03	R&I	Heat shield center front		0	0.00		0.2		0.0
55		S03	R&I	Heat shield front		0	0.00		0.2		0.0
56		S03	R&I	Heat shield center rear		0	0.00		0.2		0.0
57		S03	R&I	Heat shield rear		0	0.00		0.2		0.0
58	**WHEELS**											
59		S03	R&I	LT/Front R&I wheel		0	0.00	m	0.1		0.0
60		S03	R&I	RT/Front R&I wheel		0	0.00	m	0.1		0.0
61		S03	R&I	Spare R&I wheel		0	0.00	m	0.1		0.0
62		S03	R&I	LT/Rear R&I wheel		0	0.00	m	0.1		0.0
63		S03	R&I	RT/Rear R&I wheel		0	0.00	m	0.1		0.0
64	**FRONT SUSPENSION**											
65		S03	R&I	R&I front suspension both sides		0	0.00	m	Incl.		0.0
66	**STEERING COLUMN**											
67		S03	R&I	R&I steering column		0	0.00	m	1.6	M	0.0
68	**WINDSHIELD**											
69		S03	R&I	Windshield GM, w/o head-up display w/o video display mirror		0	0.00		Incl.		0.0

Customer: County Sheriff, Smith **Job Number:**

2024 CHEV Tahoe Commercial (Fleet) 4D UTV 8-5.3L Gasoline Direct Injection white

70	#	S03		Urithane Seam Sealer		1	25.00	X	0.0		0.0
71		S03	R&I	R&I washer reservoir		0	0.00		0.4		0.0
72	**CONSOLE**											
73		S03	R&I	R&I console assy		0	0.00		0.6		0.0
				NOTE: LABOR: Time is after front seats are removed.								
77		S03	Repl	RT Outer belt assy w/KC logo shale	85003896	1	197.57	X m	0.4	M	0.0
78		S03	Repl	LT Outer belt assy w/KC logo shale	84937725	1	155.91	X m	0.4	M	0.0
79		S03	Repl	RT Tensioner black	84937710	1	164.20	X	0.2		0.0
80		S03	Repl	LT Tensioner black	84937705	1	164.20	X	0.2		0.0
81		S03	Repl	RT Outer buckle black w/o Police	85583257	1	105.24	X	0.3		0.0
82		S03	Repl	RT Adjuster	13531739	1	91.28	X	0.2		0.0
83		S03	Repl	Diagnostic unit all	13549833	1	696.59	X m	0.4	M	0.0
				NOTE: LABOR: Time is after center console is removed.								
84		S03		Air bag system diagnosis		0	0.00	m	0.5	M	0.0
85		S03	Repl	LT Outer buckle black w/o Police	85117929	1	110.68	X	0.3		0.0
86		S03	Repl	LT Adjuster	13531739	1	91.28	X	0.2		0.0
87	#	S03	R&I	Front Police Wall for trim Access		0	0.00		4.0		0.0
88	**SEATS & TRACKS**											
89		S03	R&I	RT R&I front seat		0	0.00		0.5		0.0
90		S03	R&I	LT R&I front seat		0	0.00		0.5		0.0
91		S03	R&I	R&I second row seat bench		0	0.00		0.4		0.0
92	**ROOF**											
93		S03	R&I	R&I headliner		0	0.00		Incl.		0.0
94		S03	Repl	Roof panel w/roof rails	84607741	1	1,332.04	X	22.0		5.4
95		S03	Repl	RT Roof molding w/o roof rails	84827998	1	160.55		Incl.		0.0
98		S03		Overlap Major Adj. Panel		0	0.00		0.0		-0.4
103		S03	R&I	RT Upr ctr plr trim black		0	0.00		Incl.		0.0
104		S03	R&I	LT Upr ctr plr trim black		0	0.00		Incl.		0.0
105		S03	R&I	RT Lwr ctr plr trim black		0	0.00		0.5		0.0
106		S03	R&I	LT Lwr ctr plr trim black		0	0.00		0.5		0.0
107		S03	R&I	RT Rear sill plate LS, Police, SSV, COMMERCIAL black		0	0.00		Incl.		0.0
108		S03	R&I	LT Rear sill plate LS, Police, SSV, COMMERCIAL black		0	0.00		Incl.		0.0
109		S03	R&I	RT Front sill plate LS, Police, SSV, COMMERCIAL black		0	0.00		0.3		0.0
110		S03	R&I	LT Front sill plate LS, Police, SSV, COMMERCIAL black		0	0.00		0.3		0.0
111		S03	Sect	RT Uniside assy quarter panel cut window opening	85595979	1	2,207.00	s	18.0		3.2
112		S03		Overlap Major Adj. Panel		0	0.00		0.0		-0.4
113		S03		Deduct for Rear Bumper R&I		0	0.00		-1.1		0.0
126		S03		Overlap Minor Panel		0	0.00		0.0		-0.2
130		S03	R&I	RT Qtr glass GM, w/o glass breakage sensor w/o privacy tint		0	0.00		Incl.	G	0.0

Customer: County Sheriff, Smith **Job Number:**

2024 CHEV Tahoe Commercial (Fleet) 4D UTV 8-5.3L Gasoline Direct Injection white

139	#	S03		Prep adjacent panels to bare metal for welding	1	0.00		1.0		0.0
146	*	S03	R&I	LT Inner reinf	0	0.00	s	2.7		0.0
147		S03	R&I	RT Front molding black	0	0.00		0.2		0.0
148		S03	R&I	RT Upper molding black	0	0.00		0.2		0.0
149		S03	R&I	RT Rear molding	0	0.00		0.4		0.0
150		S03	R&I	RT Wheelhouse liner	0	0.00		0.3		0.0
151	*	S03	R&I	RT Pressure vent	0	0.00		0.1		0.0
152	**FUEL SYSTEM**									
153		S03	R&I	R&I fuel tank	0	0.00	m	1.9		0.0
154		S03	R&I	Filler pipe	0	0.00	m	0.8		0.0
155	**REAR SUSPENSION**									
156		S03	Repl	Bleed brake system	1	0.00	m	0.5		0.0
157		S03	R&I	R&I rear suspension both sides	0	0.00	m	Incl.		0.0
170		S03		Overlap Minor Panel	0	0.00		0.0		-0.2
189		S03	R&I	RT Tail lamp	0	0.00		Incl.		0.0
213	#	S03	Rpr	D&R Battery	0	0.00		0.2		0.0
229	#	S03	R&I	Rear Floor and Qtr Accessory Wiring	0	0.00		3.0		0.0
230	#	S03	R&I	Rear Headliner/ Roof Accessory Wiring	0	0.00		3.0		0.0
231	#	S03	Rpr	Welder Setup	0	0.00		1.0		0.0
232	#	S03	Rpr	Pinch weld damage from clamps	0	0.00		0.0		1.0
233	#	S03	R&I	POLICE LIGHTS- ROOF	0	0.00		2.0		0.0
234	#	S03	Repl	Brake fluid	1	30.00	T	0.0		0.0
235	#	S03	Subl	4 Wheel Alignment	1	99.95	X	0.0		0.0
236	#	S03		FRAME DISPOSAL FEE	1	200.00		0.0		0.0
237	#	S03	R&I	ELECTRONICS WITHIN ENGINE BAY	0	0.00		1.0	M	0.0
238	#	S03	Repl	DRAIN AND REPLACE FUEL	1	50.00		0.8		0.0
239	#	S03	Rpr	DEPRESSURIZE AND PRESSURIZE FUEL TANK	0	0.00		0.8		0.0
				SUBTOTALS	**10,966.01**			**119.3**		**8.8**

Customer: County Sheriff, Smith **Job Number:**

2024 CHEV Tahoe Commercial (Fleet) 4D UTV 8-5.3L Gasoline Direct Injection white

TOTALS SUMMARY

Category	Basis		Rate	Cost $
Parts				2,617.55
Body Labor	92.9 hrs	@	$ 66.00 /hr	6,131.40
Paint Labor	8.8 hrs	@	$ 66.00 /hr	580.80
Mechanical Labor	10.1 hrs	@	$ 97.00 /hr	979.70
Frame Labor	16.6 hrs	@	$ 75.00 /hr	1,245.00
Additional Supplement Labor				-17.70
Miscellaneous				8,348.46
Subtotal				19,885.21
Total Supplement Amount				**19,885.21**
NET COST OF SUPPLEMENT				**19,885.21**

MyPriceLink Estimate ID / Quote ID:

1531775280090193921 / 155450692

CUMULATIVE EFFECTS OF SUPPLEMENT(S)

Estimate	15,296.37	Morgan Souder
Supplement S01	0.00	Morgan Souder
Supplement S02	4,557.02	Morgan Souder
Supplement S03	19,885.21	Morgan Souder
Job Total:	**$ 39,738.60**	

THIS IS JUST AN ESTIMATE OF REPAIR COST. ADDITIONAL CHARGES MAY BE NECESSARY AFTER WORK HAS BEGUN AND HIDDEN DAMAGE IS FOUND.

PROMISED DELIVERY DATE MAY CHANGE BECAUSE OF AVAILABILITY OF PARTS OR WAIT TIME FOR ANY INSURANCE REINSPECTION. CUSTOMER WILL BE NOTIFIED OF ANY DELAYS AS SOON AS POSSIBLE.

Signed_____

_____.

Date_____.

Customer: County Sheriff, Smith **Job Number:**

2024 CHEV Tahoe Commercial (Fleet) 4D UTV 8-5.3L Gasoline Direct Injection white

Estimate based on MOTOR CRASH ESTIMATING GUIDE and potentially other third party sources of data. Unless otherwise noted, (a) all items are derived from the Guide DR1GC21, CCC Data Date 10/01/2026, and potentially other third party sources of data; and (b) the parts presented are OEM-parts. OEM parts are manufactured by or for the vehicle's Original Equipment Manufacturer (OEM) according to OEM's specifications for U.S. distribution. OEM parts are available at OE/Vehicle dealerships or the specified supplier. OPT OEM (Optional OEM) or ALT OEM (Alternative OEM) parts are OEM parts that may be provided by or through alternate sources other than the OEM vehicle dealerships with discounted pricing. Asterisk (*) or Double Asterisk (**) indicates that the parts and/or labor data provided by third party sources of data may have been modified or may have come from an alternate data source. Tilde sign (~) items indicate MOTOR Not-Included Labor operations. The symbol (<>) indicates the refinish operation WILL NOT be performed as a separate procedure from the other panels in the estimate. Non-Original Equipment Manufacturer aftermarket parts are described as Non OEM, A/M or NAGS. Used parts are described as LKQ, RCY, or USED. Reconditioned parts are described as Recond. Recored parts are described as Recore. NAGS Part Numbers and Benchmark Prices are provided by National Auto Glass Specifications. Labor operation times listed on the line with the NAGS information are MOTOR suggested labor operation times. NAGS labor operation times are not included. Pound sign (#) items indicate manual entries.

Some 2024 vehicles contain minor changes from the previous year. For those vehicles, prior to receiving updated data from the vehicle manufacturer, labor and parts data from the previous year may be used. The CCC ONE estimator has a list of applicable vehicles. Parts numbers and prices should be confirmed with the local dealership.

The following is a list of additional abbreviations or symbols that may be used to describe work to be done or parts to be repaired or replaced:

SYMBOLS FOLLOWING PART PRICE:
m=MOTOR Mechanical component. s=MOTOR Structural component. T=Miscellaneous Taxed charge category. X=Miscellaneous Non-Taxed charge category.

SYMBOLS FOLLOWING LABOR:
D=Diagnostic labor category. E=Electrical labor category. F=Frame labor category. G=Glass labor category. M=Mechanical labor category. S=Structural labor category. (numbers) 1 through 4=User Defined Labor Categories.

OTHER SYMBOLS AND ABBREVIATIONS:
Adj.=Adjacent. Algn.=Align. ALU=Aluminum. A/M=Aftermarket part. Blnd=Blend. BOR=Boron steel. CAPA=Certified Automotive Parts Association. CFC=Carbon Fiber. D&R=Disconnect and Reconnect. HSS=High Strength Steel. HYD=Hydroformed Steel. Incl.=Included. LKQ=Like Kind and Quality. LT=Left. MAG=Magnesium. Non-Adj.=Non Adjacent. NSF=NSF International Certified Part. O/H=Overhaul. Qty=Quantity. Refn=Refinish. Repl=Replace. R&I=Remove and Install. R&R=Remove and Replace. Rpr=Repair. RT=Right. SAS=Sandwiched Steel. Sect=Section. STS=Stainless Steel. Subl=Sublet. UHS=Ultra High Strength Steel. N=Note(s) associated with the estimate line.

CCC ONE Estimating - A product of CCC Intelligent Solutions Inc.

The following is a list of abbreviations that may be used in CCC ONE Estimating that are not part of the MOTOR CRASH ESTIMATING GUIDE:
BAR=Bureau of Automotive Repair. EPA=Environmental Protection Agency. NHTSA= National Highway Transportation and Safety Administration. PDR=Paintless Dent Repair. VIN=Vehicle Identification Number.

Customer: County Sheriff, Smith **Job Number:**

2024 CHEV Tahoe Commercial (Fleet) 4D UTV 8-5.3L Gasoline Direct Injection white

PARTS SUPPLIER LIST

Line	Supplier	Description	Price
188	Keystone, Inc 13681 SYDNEY ROAD WHITEHOUSE TX 75791 (903) 592-7455	#GM2800322 A/M LT Tail lamp Quote: 3633264526 Expires: 09/29/26	$ 487.00
194	Keystone, Inc 13681 SYDNEY ROAD WHITEHOUSE TX 75791 (903) 592-7455	#PDC010041 Opt OEM Park sensor Quote: 3633289557 Expires: 09/29/26	$ 48.00
200	Keystone, Inc 13681 SYDNEY ROAD WHITEHOUSE TX 75791 (903) 592-7455	#GM1191156C A/M CAPA Step pad Quote: 3633270729 Expires: 09/29/26	$ 80.00
201	Keystone, Inc 13681 SYDNEY ROAD WHITEHOUSE TX 75791 (903) 592-7455	#GM1195168 A/M Lower cover single exhaust Quote: 3633271448 Expires: 09/29/26	$ 394.00
202	Keystone, Inc 13681 SYDNEY ROAD WHITEHOUSE TX 75791 (903) 592-7455	#GM1184126 A/M LT Reflector Quote: 3633272593 Expires: 09/29/26	$ 22.00
203	Keystone, Inc 13681 SYDNEY ROAD WHITEHOUSE TX 75791 (903) 592-7455	#GM1129130 A/M Access cover Quote: 3633273427 Expires: 09/29/26	$ 58.00
204	Keystone, Inc 13681 SYDNEY ROAD WHITEHOUSE TX 75791 (903) 592-7455	#GM1129154C A/M CAPA Support bracket Quote: 3633274214 Expires: 09/29/26	$ 26.00
205	Keystone, Inc 13681 SYDNEY ROAD WHITEHOUSE TX 75791 (903) 592-7455	#GM1142114 A/M LT Guide bracket Quote: 3633276178 Expires: 09/29/26	$ 31.00

J.D.Power Used Cars/Trucks

Prepared For Alacrity Solutions

Summary

Claim Information

Claim Number:	**APD20266310-1**	Version #:	**1**
Policy Number:		Coverage Type of Loss:	**COLLISION**
Insured:	**Smith County**	Loss Date:	**07/20/2026**
		Reported Date:	
		Valuation Report Date:	**10/22/2026 23:08:26**
		Valuation Report ID:	**16507484**

Vehicle Information

Loss Vehicle:	**2024 Chevrolet Tahoe (Fleet) Commercial 4 Door Utility 121" WB 5.3L 8 Cyl Gas A RWD**	Location:	**TX 75702**
		Exterior Color:	**WHITE**
VIN:	**1GNSCLED6RR234284**	License Plate:	
Mileage:	**55,804 miles**		

Valuation Summary

Total Retail Value:	**$48,875.00**
Loss Vehicle Adjustments	
Prior Damage Adjustment:	$0.00
After Market Parts Adjustment:	$0.00
Refurbishment Adjustment:	$0.00
Market Value:	**$48,875.00**
Settlement Adjustments	
Deductible:	-$2,500.00
Settlement Value:	**$46,375.00**

Mitchell WorkCenter® Total Loss
Copyright (c) 2026 - Mitchell International. All Rights Reserved.
mitchell

Loss Vehicle Detail

Loss vehicle: **2024 Chevrolet Tahoe (Fleet) Commercial 4 Door Utility 121" WB 5.3L 8 Cyl Gas A RWD**

Standard Equipment

Exterior	
Active aero shutters, upper	Assist steps, Black with chrome accent strip
Door handles, body-color	Fascia, front
Glass, acoustic, laminated	Glass, deep-tinted (all windows, except light-tinted glass on windshield and driver- and front passenger-side glass)
Glass, windshield shade band	Headlamps, LED
Lamps, stop and tail, LED	Liftgate, rear manual
Luggage rack side rails, roof-mounted, Black, standard (Available with (5W4) Special Services Vehicle.)	Mirror caps, body-color
Mirrors, outside heated power-adjustable, manual-folding, body-color	Tire carrier, lockable outside spare, winch-type mounted under frame at rear
Tire, spare P265/70R17 all-season, blackwall	Tires, 265/65R18SL all-season, blackwall (Standard with (PZX) 18" Bright Silver painted aluminum wheels only.)
Wheel, full-size spare, 17" (43.2 cm)	Wheels, 18" x 8.5" (45.7 cm x 21.6 cm) Bright Silver painted aluminum
Windshield, solar absorbing	Wiper, rear intermittent with washer
Wipers, front intermittent, Rainsense	

Copyright (c) 2026 - Mitchell International. All Rights Reserved.

Interior	
Air conditioning, rear	Air conditioning, tri-zone automatic climate control with individual climate settings for driver, right front passenger and rear seat occupants
Assist handles, front passenger A-pillar and second row outboard B-pillar (Deleted when SEO (7X2) left- and right-hand spotlamps or SEO (7X3) left-hand spotlamp are ordered.)	Assist handles, overhead, driver and front passenger, located in headliner
Audio system feature, 6-speaker system	Audio system, Chevrolet Infotainment 3 system, 8" diagonal HD color touchscreen AM/FM stereo, Bluetooth audio streaming for 2 active devices, voice command pass-through to phone, Wireless Apple CarPlay and Wireless Android Auto compatibility
Bluetooth for phone personal cell phone connectivity to vehicle audio system	Cargo management system
Chevrolet Connected Access capable (Subject to terms. See onstar.com or dealer for details.)	Cruise control, electronic with set and resume speed
Defogger, rear-window electric	Door locks, power programmable with lockout protection and delayed locking (When ordered with (9C1) Police Vehicle or (5W4) Special Service Vehicle, Auto Lockout is disabled on driver door.)
Driver Information Center, 4.2" diagonal color display includes driver personalization	Electronic Precision Shift
Floor covering, Black rubberized vinyl (Deleted when (B30) floor covering is ordered.)	Infotainment display, 8" diagonal touchscreen
Keyless Open includes extended range Remote Keyless Entry	Lighting, interior with dome light, driver- and passenger-side door switch with delayed entry feature, cargo lights, door handle or Remote Keyless Entry-activated illuminated entry and map lights in front and second seat positions. On Police/Special Service vehicles, the control switch is located in the roof console in lieu of the driver- and passenger-side door switch with delayed entry feature.
Mirror, inside rearview manual day/night	Power outlet, front auxiliary, 12-volt, located in the center stack of instrument panel
Power outlets, 2, 120-volt, located on the rear of the center seat and rear cargo area	Rear seat reminder
Seat adjusters, 10-way power includes 8-way power driver seat with 2-way power lumbar	Seat adjusters, 8-way power includes 6-way power front passenger seat with 2-way power lumbar
Seat trim, cloth	Seats, front 40/20/40 split-bench (Not available with (D07) center floor console and (USR) USB data ports.)
Seats, second row 60/40 split-folding bench, manual	Seats, third row 60/40 split-folding bench, manual (Not available with (9C1) Police Vehicle.)
SiriusXM, delete	Steering column lock, electrical
Steering column, manual tilt and telescopic	Steering wheel controls, mounted audio Driver Information Center, cruise control and Forward Collision Alert following gap button (if equipped) (left backside Seek/Scan steering wheel radio buttons are inoperable; these 2 buttons can be repurposed for aftermarket emergency equipment)
Steering wheel, urethane	Theft-deterrent system, content, electrical, unauthorized entry
USB charging-only ports, 4 type-C, (2) located on rear of center console and (2) in 3rd row (1 left and 1 right side below quarter glass side window) (When ordered with (9C1) Police Vehicle, (2) type-C ports are moved to the rear of center seat base and (2) type-C are moved to the cargo area. Deleted when (A50) front bucket seats are ordered.)	USB data ports, 4 total; 2, one-type-A and one type-C located within center console and 2, one type-A and one type-C located on instrument panel
Visors, driver and front passenger illuminated vanity mirrors, sliding	Wi-Fi Hotspot capable (Standard with (UE1) OnStar only. Terms and limitations apply. See onstar.com or dealer for details.)
Window, power with driver express-up/down	Window, power with front passenger express-up/down
Windows, power with rear Express-Down	Wireless Apple CarPlay/Wireless Android Auto

Copyright (c) 2026 - Mitchell International. All Rights Reserved.

Mechanical	
Air filter, heavy-duty	Alternator, 220 amps
Automatic Stop/Start	Battery, 730 cold-cranking amps with 80 amp hour rating
Brakes, 4-wheel antilock, 4-wheel disc with DURALIFE rotors	Cooling, auxiliary transmission oil cooler, heavy-duty air-to-oil
Cooling, external engine oil cooler, heavy-duty air-to-oil integral to driver side of radiator	Differential, mechanical limited-slip
Engine air filtration monitor	Engine control, stop/start system disable button, non-latching
Exhaust, single system, single-outlet	Fuel, gasoline, E15
GVWR, 7400 lbs. (3357 kg) (2WD model only.)	Hitch Guidance
Keyless start, push button	Mechanical jack with tools
Rear axle, 3.23 ratio	Rear wheel drive
Steering, power	Suspension package, premium smooth ride
Suspension, front coil-over-shock with stabilizer bar	Suspension, rear multi-link with coil springs
Trailer sway control	Trailering equipment includes trailering hitch platform, 7-wire harness with independent fused trailering circuits mated to a 7-way connector and 2" trailering receiver

Safety	
3 Years of OnStar Remote Access. The OnStar Remote Access Plan gives you simplified remote control of your properly equipped vehicle and unlocks a variety of great features in your myChevrolet mobile app. See dealer for details. (Deleted when (UDA) vehicle deactivated communication system is ordered. OnStar Remote Access Plan does not include emergency or security services. Fleet customers will get Fleet Remote Access through OnStar Vehicle Insights. See onstar.com for details and limitations. Available on select Apple and Android devices. Service availability, features and functionality vary by vehicle, device, and the plan you are enrolled in. Terms apply. Device data connection required.)	Airbags, Frontal airbags for driver and front outboard passenger; Seat-mounted side-impact airbags for driver and front outboard passenger; Head-curtain airbags for all rows in outboard seating positions (Deleted when (A50) front bucket seats are ordered. Always use seat belts and child restraints. Children are safer when properly secured in a rear seat in the appropriate child restraint. See the Owner's Manual for more information.)
Automatic Emergency Braking	Buckle to Drive prevents vehicle from being shifted out of Park until driver seat belt is fastened; times out after 20 seconds and encourages seat belt use, can be turned on and off in Settings or Teen Driver menu (When ordered with (9C1) Police Vehicle, defaulted off. Feature can be turned on in the Infotainment menu.)
Daytime Running Lamps, reduced intensity low beam	Door locks, rear child security, manual
Following Distance Indicator (Deleted when (9C1) Police Vehicle is ordered.)	Forward Collision Alert (Deleted when (9C1) Police Vehicle is ordered.)
Front and Rear Park Assist	Front outboard Passenger Sensing System for frontal outboard passenger airbag (Always use seat belts and child restraints. Children are safer when properly secured in a rear seat in the appropriate child restraint. See the Owner's Manual for more information.)
Front Pedestrian Braking (Deleted when (9C1) Police Vehicle is ordered.)	HD Rear Vision Camera
Hill start assist	Lane Keep Assist with Lane Departure Warning (Deleted when (9C1) Police Vehicle is ordered.)
LATCH system (Lower Anchors and Tethers for CHildren), for child restraint seats lower anchors and top tethers located in all second-row seating positions (Deleted when (ATZ) second row seat delete is ordered.)	OnStar and Chevrolet connected services capable (Terms and limitations apply. See onstar.com or dealer for details.)
StabiliTrak, stability control system with brake assist, includes Traction Control	Teen Driver a configurable feature that lets you activate customizable vehicle settings associated with a key fob, to help encourage safe driving behavior. It can limit certain available vehicle features, and it prevents certain safety systems from being turned off. An in-vehicle report card gives you information on driving habits and helps you to continue to coach your new driver
Tire Pressure Monitoring System auto learn, includes Tire Fill Alert (does not apply to spare tire)	Warning tones headlamp on, driver and right-front passenger seat belt unfasten and turn signal on

N.A.D.A./J.D. Power Vehicle Equipment [2024 Chevrolet Tahoe Utility 4D Police 5.3L V8]

REMOTE ENGINE STARTER

Copyright (c) 2026 - Mitchell International. All Rights Reserved.

Loss Vehicle Total Retail Value

Loss vehicle: **2024 Chevrolet Tahoe (Fleet) Commercial 4 Door Utility 121" WB 5.3L 8 Cyl Gas A RWD**

Guide Valuation: N.A.D.A./J.D. Power Southwestern - Retail Value

Base Value:	$50,550.00
Mileage Adjustment:	-$1,850.00
Remote Engine Starter:	$175.00
Total Retail Value:	$48,875.00


Copyright (c) 2026 - Mitchell International. All Rights Reserved.



Document Name: AdditionalPhoto.jpg
Remarks:



Document Name: DOOR.jpg
Remarks:

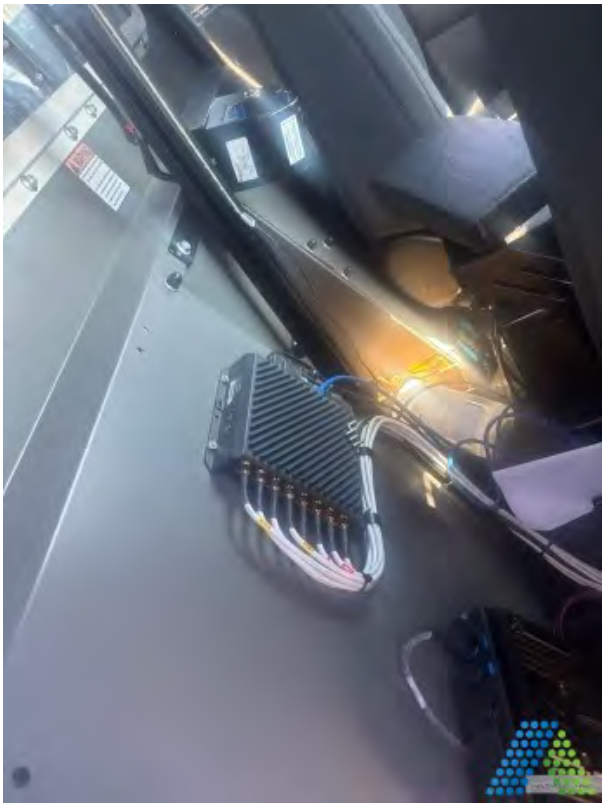

Document Name: EQUIPMENT.jpg
Remarks:



Document Name: HOOD.jpg
Remarks:



Document Name: IMG_7200.jpeg
Remarks:



Document Name: IMG_7201.jpeg
Remarks:



Document Name: IMG_7202.jpeg
Remarks:



Document Name: INSTRUMENT PANEL.jpg
Remarks:



Document Name: LF TIRE GAUGE.jpg
Remarks:




Document Name: LR TIRE GAUGE.jpg
Remarks:



Document Name: Photo 51.jpg
Remarks:



Document Name: Photo 52.jpg
Remarks:

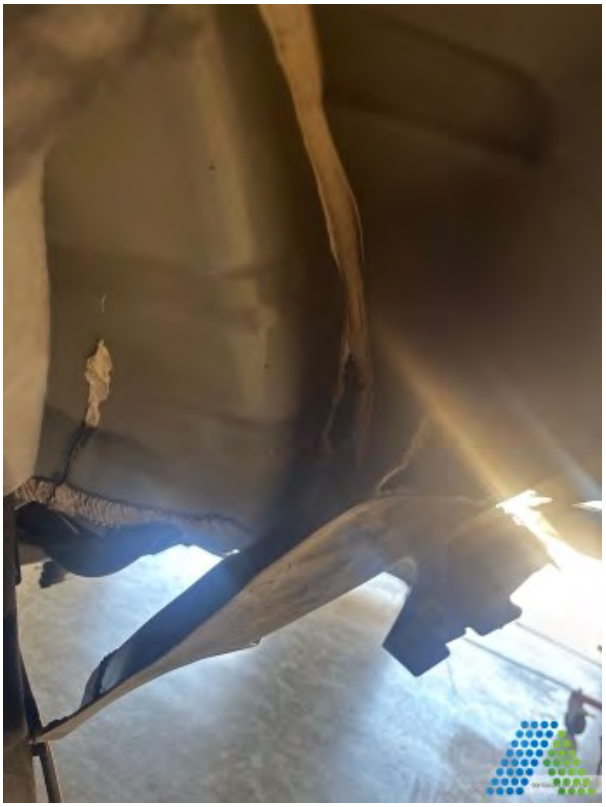

Document Name: Photo 53.jpg
Remarks:



Document Name: Photo 54.jpg
Remarks:



Document Name: Photo 56.jpg
Remarks:



Document Name: Photo 57.jpg
Remarks:



Document Name: Photo 61.jpg
Remarks:



Document Name: Photo 64.jpg
Remarks:



Document Name: Photo 65.jpg
Remarks:



Document Name: Photo 66.jpg
Remarks:



Document Name: Photo 67.jpg
Remarks:



Document Name: Photo 72.jpg
Remarks:



Document Name: RF TIRE GAUGE.jpg
Remarks:



Document Name: ROOF.jpg
Remarks:



Document Name: RR TIRE GAUGE.jpg
Remarks:




Document Name: S2 BODY ALIGNMENT.jpg
Remarks:




Document Name: S2 EQUIPMENT.jpg
Remarks:



Document Name: S2 EQUIPMENT (2).jpg
Remarks:

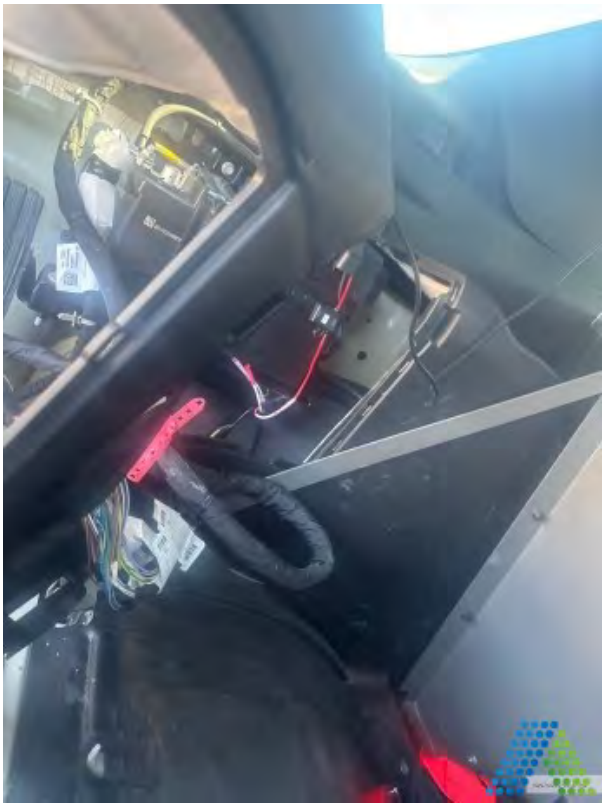


Document Name: S2 EQUIPMENT (3).jpg
Remarks:

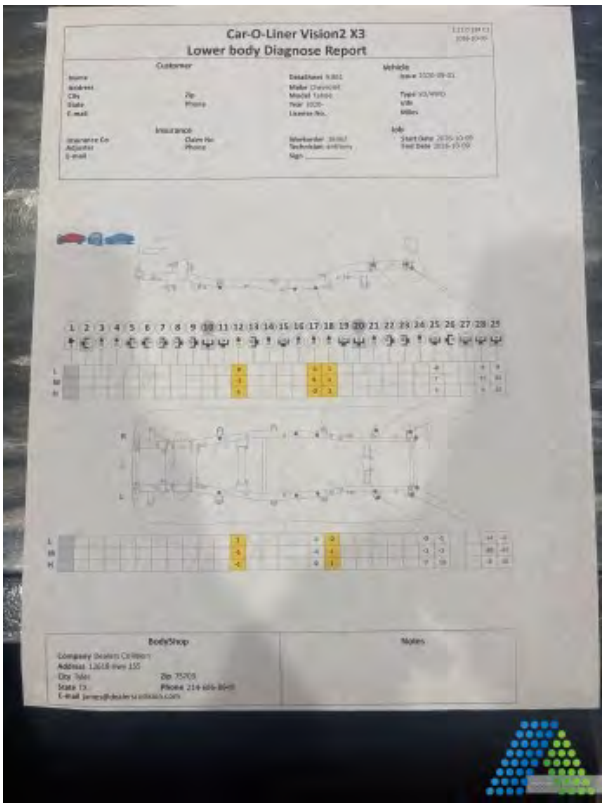

Document Name: S2 FRAME SHEET.jpg
Remarks:



Document Name: S2 REAR AIR.jpg
Remarks:

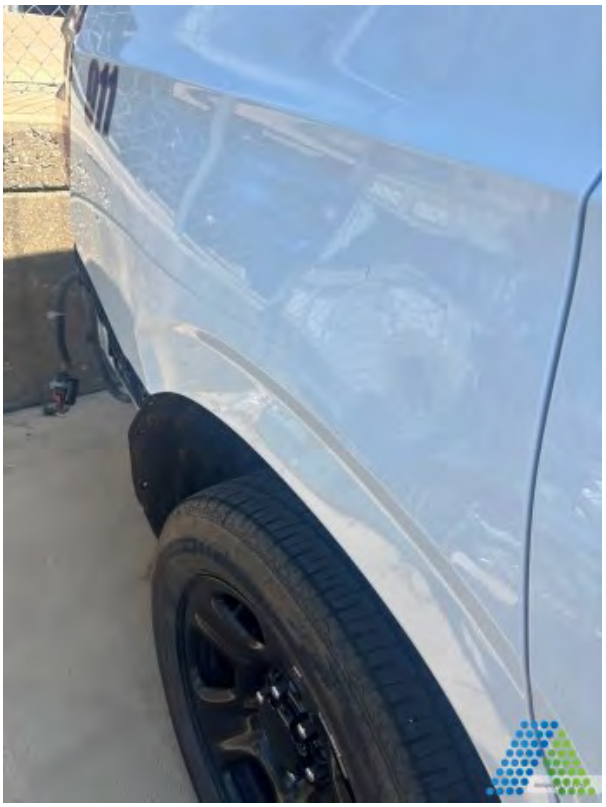

Document Name: S2 RT QUARTER BUCKLE.jpg
Remarks:



Document Name: S2 RT QUARTER BUCKLE (2).jpg
Remarks:




Document Name: S2 RT QUARTER DMG.jpg
Remarks:




Document Name: S2 RT QUARTER DMG (2).jpg
Remarks:



Document Name: S2 RT QUARTER DMG (3).jpg
Remarks:

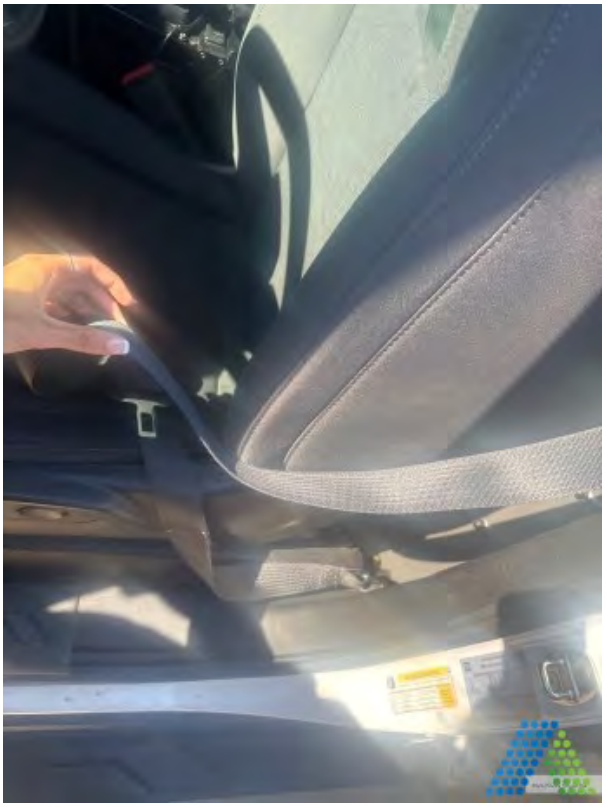

Document Name: S2 SEAT BELT DMG.jpg
Remarks:

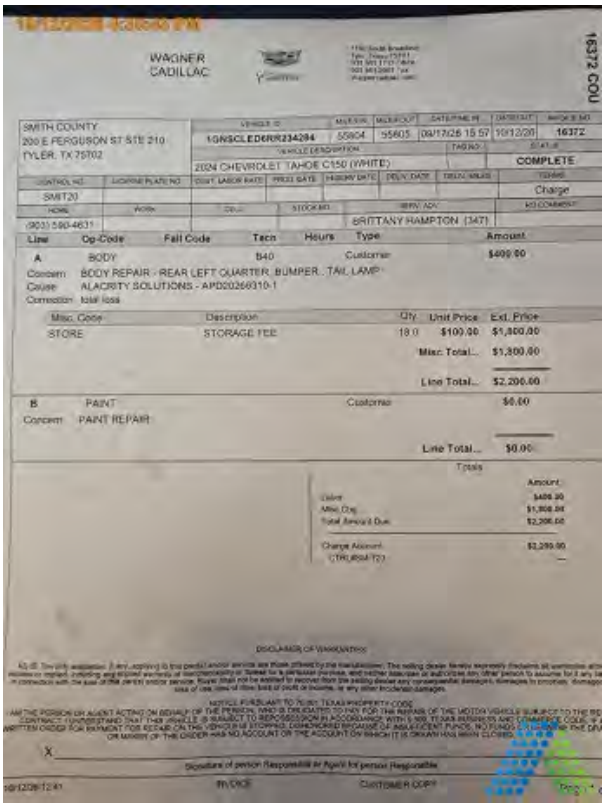

WAGNER CADILLAC

16372 COU

SMITH COUNTY
200 E FERGUSON ST STE 210
TYLER, TX 75702

VEHICLE ID	MILES IN	MILES OUT	DATE/TIME IN	DATE OUT	RO#
1GNSCLED6RR234284	55804	55805	09/12/26 15:57	10/12/26	16372

VEHICLE DESCRIPTION: 2024 CHEVROLET TAHOE C150 (WHITE)
TAG NO.:
STATUS: COMPLETE

CONTROL NO.	LICENSE PLATE NO.	COST LABOR RATE	PRICE RATE	HUBOMETER	DELIV. DATE	DELIV. MILES	TERMS
SMIT20							Charge

HOME: (903) 590-4631 | WORK: | CELL: | STOCK NO.: | SERV. ADV.: BRITTANY HAMPTON (347) | RO COMMENT:

Line	Op-Code	Fail Code	Tech	Hours	Type	Amount
A	BODY		840		Customer	$400.00

Concern: BODY REPAIR - REAR LEFT QUARTER, BUMPER, TAIL LAMP
Cause: ALACRITY SOLUTIONS - APD20266310-1
Correction: total loss

Misc. Code	Description	Qty	Unit Price	Ext. Price
STORE	STORAGE FEE	18.0	$100.00	$1,800.00

Misc. Total... $1,800.00
Line Total... $2,200.00

B	PAINT	Customer	$0.00

Concern: PAINT REPAIR

Line Total... $0.00

Totals

	Amount
Labor	$400.00
Misc Chg	$1,800.00
Total Amount Due	$2,200.00
Charge Account	$2,200.00

DISCLAIMER OF WARRANTIES

NOTICE PURSUANT TO TEXAS PROPERTY CODE

X _____
Signature of person Responsible or Agent for person Responsible

09/12/26 12:41 | INVOICE | CUSTOMER COPY | Page 1

Document Name: S2 Shop Charges.jpg
Remarks:



Document Name: SEAT.jpg
Remarks:



Document Name: TRUNK.jpg
Remarks:

7

SMITH COUNTY COMMISSIONERS COURT
AGENDA ITEM REQUEST FORM

Submission Date: 11/03/2026	**Submitted by:** Thomas Wilson
Meeting Date: 11/07/2026	**Department:** Commissioners Court

Item Requested is: ☐ **For Action/Consideration** ☐ **For Discussion/Report**

Title: Automobile Claim Settlement - APD20266655-1

Agenda Category:
- ◉ **Briefing Session**
- ○ **Court Orders**
- ○ **Presentation**
- ○ **Recurring Business**
- ○ **Resolution**
- ○ **Executive Session**

Agenda Wording: Consider and take necessary action to approve the Automobile Claim Settlement, Claim Number APD20266655-1 from Texas Associations of Counties, and authorize the County Judge to sign all related documentation.

Background: Smith County SO Deputy was involved in an MVA which resulted in a total loss. Deputy was determined to be at fault. Vehicle was fully covered under our current policy.

Financial and Operational Impact: Total Loss Recommended settlement:
Actual Cash Value: $24,293.59
Less Deductible: (-$2,500.00)
Less Initial Payment: (-$13,696.19)
Net payment: $8,097.40

Attachments: **Yes** ☑ **No** ☐

Is a Budget Amendment Necessary? **Yes** ☐ **No** ☑

Does Document Require Signature? **Yes** ☑ **No** ☐

Return Signed Documents to the following:	
Name:	**Email:**
Name:	**Email:**
Name:	**Email:**
Name:	**Email:**

Note: This is the only form required for agenda requests, with the exception of backup materials or attachments. This form should be completed and emailed to Agenda@smith-county.com and include any necessary attachments. **Deadline is Monday at 12:00pm the week before the next scheduled Commissioners Court meeting. Please make sure the requested agenda item has been proactively vetted with the appropriate reviewing individuals and obtained their signature as reviewed**. Regular Court Meetings are at 9:30am on Tuesdays each week.

Office Use Only
Agenda Item # _____

SUBMIT

From: Brandi Johnson
To: Thomas Wilson
Cc: Davis Woudwyk
Subject: FW: Claim#: APD20266655-1 Total Loss
Date: Tuesday, October 27, 2026 4:42:26 PM
Attachments: image001.png
Supplement- 2021 Chevrolet Tahoe VIN (6661).pdf

Thomas,
This is the total loss for SCSO vehicle VIN.6661. Please add to the Commissioners Court agenda.

Thank you,
Brandi White

Actual Cash Value: $24,293.59
Less Deductible: (-$2,500.00)
Less Initial Payment: (-$13,696.19)
Net payment: $8,097.40

From: Makaelah Kaiser <MakaelahK@county.org>
Sent: Monday, October 26, 2026 12:59 PM
To: Brandi Johnson <BJohnson2@smith-county.com>
Subject: Claim#: APD20266655-1 Total Loss

This Message Is From an External Sender

This message came from outside your organization.

DO NOT click or open links, or open attachments without positive sender verification. NEVER enter USERNAME, PASSWORD or any other sensitive information on linked pages from this email.

Report Suspicious

Good Afternoon Brandi,

Please see the attached supplement for damage to the 2021 Chevrolet Tahoe VIN 6661.

Unfortunately, the vehicle is going to be a total loss. Please review the following total loss settlement options and let me know how you would like to proceed.

If you would like to owner retain the unit, the total loss settlement would be as follows:

Actual Cash Value: $24,293.59
Less Deductible: (-$2,500.00)
Less Initial Payment: (-$13,696.19)
Less Salvage Value: (-$2,515.00)
Net payment: $5,582.40

If you would like for us to pick up the unit, the total loss settlement would be as follows:

Actual Cash Value: $24,293.59
Less Deductible: (-$2,500.00)
Less Initial Payment: (-$13,696.19)
Net payment: $8,097.40

The County carries PAE coverage on this unit, therefore you may submit invoices for review regarding any damaged equipment. If you relinquish the salvage and incur a fee to remove the equipment and/or graphics, please send the final invoices for review.

Please let me know if you have any questions or concerns!

Thank you,

Makaelah Kaiser, CPCU, AIC, AINS, CCP
Claims Examiner II
Risk Management Services
makaelahk@county.org | www.county.org
Office: (512) 615-8916
1210 San Antonio Street, Austin, Texas 78701

The mission of the Texas Association of Counties is to unite counties to achieve better solutions.

Visit *County* magazine

TAC Way Fundamental #2. COMMUNICATE TO BE UNDERSTOOD. Know your audience. Communicate in words and images that they can easily understand. Speak simply. Avoid using internal lingo, acronyms or industry jargon. Use the simplest possible language to communicate your message.

Condition Report

Date: 10/22/2026
Property Condition: Total Loss

Assignment Number
513-609-0008-1

Loss Recap for Total Loss

Damage Appraisal..$39,320.04
Percent of ACV..... 161.85%
Deductible.....$2,500.00
Total.....$36,820.04

Office:

Tyler, TX (Corp) #513
100 Energy Way Ste 1900
Fort Worth TX
Phone: 833-924-3360
Fax: 800-866-4732

Assignment Received: 9/3/2026	Date of Loss: 9/3/2026
Date of First Contact:	Date of Inspection: 9/8/2026

Inspection Location:
12972 STATE HWY 155 SOUTH TYLER, TX 75703

Vehicle/Owner Information:

Insured: Smith County
Vehicle: 2021 Chevrolet Tahoe
VIN #: 1GNSCLED3MR316661

Repair Facility:

SILERS PAINT & BODY
12972 STATE HWY 155 SOUTH TYLER, TX 75703
Phone: (903) 534-0367

Tax# 522401803

Loss Recap

Estimated Amount of Open Damages: 0.00
Estimated Salvage Value: 0.00
Repair Facility Estimate Amount: 0.00

Recommendation: Total Loss
Primary Damage: Front Center
Secondary Damage:
Damage Appraisal: $39,320.04

Claim #: APD20266655-1
Policy #:

Agreed Scope of Damage: No Days to Repair: 0 Appearance Allowance: No	Betterment/Depreciation: No Applicable: False Reason:	Tow Charges: 0.00 Storage Rate Per Day / Total: N/A	Direction to Pay: No Drivable: No

Condition Summary

Interior: Average
Paint: Average

Engine:
Mileage: 0

Tire Information:
Size:
Type:

Tread Depth(In 32nd's):
LF:0 RF: 0
LR:0 RR: 0
Spare:0

Request Number:
Instant Value: 0.00
Salvage Moved: No

Stock Number:
Salvage Bids Obtained: Yes

ACV Method:	TLV
Avg Book Value:	$24,345.50
Avg Market Survey:	$24,241.67
Avg Lines 1 & 2:	$24,293.59
Total Adjustments:	$0.00
Suggested ACV:	$24,293.58
(Tax Rate: 0.000) :	$0.00
Grand Total:	$24,293.58

Special Equipment:

Approx Cost of Special Equipment: 0.00

Remarks	Open Items
After the shop performed the tear down, they found enough damage to deem this vehicle a total loss. The ACV was then calculated and salvage bids have been obtained and attached to this report. ++++++++++++++++++++++++++++++ This vehicle has major front end damage. There is likely more front structure damage to be found after it is torn down. There aren't any air bags deployed inside the vehicle. This vehicle appears to be repairable. It was locked in a large lot and the	

keys were not located while I was there. Mileage is unavailable.	

Salvage Bids:

Company	Contact	Phone Number	Amount
MYERS AUTO SALVAGE	Joey	(800) 404-1443	$2,750.00
RCS Recyclers	Eddie	(903) 877-4020	$2,495.00
BIG TEXAS	Travis	(903) 234-2490	$2,300.00

Market Survey:

Company	Contact	Phone Number	Amount
Cargurus.com			$25,340.00
cargurus.com			$24,045.00
cargurus.com			$23,340.00

Book Calculations:

Option Description	NADA Clean Retail Amount	NADA Avg Trade-In Amount
Base Book	$28,441.00	$20,250.00
Totals	$28,441.00	$20,250.00

Alacrity Solutions Tyler TX
PO Box 471909, Fort Worth, TX 76147
Office: (833) 924-3360
Fax: (800) 866-4732
tyler@alacritysas.com

Estimate ID
5136090008
S1

Quote ID
156033606
Claim Number
APD20266655-1

Submit all supplement requests to: https://supplements.alacritystatus.com

Insured
Smith County
135 South SE Loop 323
Tyler, TX 75702
(903) 590-4631 (Work)
bjohnson2@smith-county.com

Appraiser
Clint Smith

Classification
None

Supplemented By
Clint Smith

Classification
None

Insurance Carrier
TEXAS ASSOCIATION OF COUNTIES

Additional Information

CONTACT DATE
N/A

TEXAS ASSOCIATION OF COUNTIES

Loss Type
Collision

Claim Number
APD20266655-1

Adjuster
Makaelah Kaiser
(512) 615-8916 (Work)
makaelahk@county.org

Deductible
$2,500.00 - Not Waived

Loss Date
09/03/2026

Inspection Site
SILERS PAINT BODY
12972 STATE HWY 155 SOUTH
TYLER, TX 75703
(903) 534-0367 (Work)

Inspection Date
9/8/2026

Additional Information

UNDERWRITING COMPANY
N/A

FULL CLAIM NUMBER
APD20266655-1

INSURANCE CARRIER
TEXAS ASSOCIATION OF COUNTIES

CARRIER STREET ADDRESS
1204 SAN ANTONIO

CARRIER CITY, STATE, ZIP
AUSTIN, TX 78701

Loss Type
N/A

Mitchell Cloud Estimating™
Copyright 1994-2026 Mitchell International, Inc.
All Rights Reserved

2021 Chevrolet Tahoe Fleet 4 Door Utility 5.3L 8 Cyl Gas Injected Base 2WD

Exterior Color	License	VIN	Condition
White	TX-1437110	1GNSCLED3MR316661	Good

Drivable	Odometer	Production Date	Mitchell Service Code
No	Unknown	03/2021	912300

Primary Point of Impact	Secondary Point(s) of Impact
Front (12)	Right Front Corner (1), Left Front Corner (11)

Options

Air Conditioning	Alum/Alloy Wheels	AM-FM Stereo	Anti-Lock Brake Sys. (ABS)	Auto Air Condition
Auxiliary Input	Bluetooth Wireless Connectivity	Cruise Control	Daytime Running Lights	Driver Seat With Power Lumbar Support
Driver-Front Air Bag	Dual A/C	Electric Defogger	Electronic Parking Aid	Electronic Stability Control
First Row Split Bench Seat	Front Seats With Power Lumbar Support	Heated Mirror	Keyless Entry System	Left-Curtain Air Bag
Limited Slip Differential	Luggage Rack	MP3 Player	Passenger-Front Air Bag	Power Door Locks
Power Driver Seat	Power Passenger Seat	Power Remote Mirror	Power Steering	Power Windows
Privacy Glass	Rain Sensing Wipers	Rear Bench Seat	Rear Heating, Ventilation & Air Conditioning	Rearview Camera
Running Boards	Second Row Side Airbag With Head Protection	Side Airbags	Smart Key System	Steering Wheel Mounted Audio Control
Telematic Systems	Theft Deterrent Sys.	Third Row Seat	Tilt Steering Wheel	Tire Pressure Monitoring System
Traction Control/Electronic	Trailer Hitch			

Smith County | 2021 Chevrolet Tahoe Fleet

Parts Profile	Parts Profile Version
Tyler	4.0

				LABOR			PART				
Line #		Description	Operation	Type	Total Units	CEG	Type	Number	Qty	Total Price	Tax
Front Bumper											
1	AUTO	Frt Bumper Cover Assy	Overhaul	Body	2.5#	4.2	Existing				
2	201579	Frt Bumper Cover	Remove / Replace	Body	INC#	4.2	Aftermarket CAPA	GM1000A45C	1	$637.00	
3	AUTO	Frt Bumper Cover	Refinish Only	Refinish	2.6 C	2.6					
4	201584	Frt Bumper Cover Moulding	Remove / Replace	Body	INC#	0.3	Aftermarket CAPA	GM1044144C	1	$137.00	
5	201542	Frt Lwr Bumper Cover Grille	Remove / Replace	Body	INC#	0.4	OE Discount	84796507	1	$117.38	
6	201544	L Frt Bumper Tow Hook Cover	Remove / Replace	Body	INC	0.0	Aftermarket New	GM1029133	1	$29.00	
7	201545	L Frt Bumper Access Hole Cover	Remove / Replace	Body	INC	0.0	Aftermarket CAPA	GM1029132C	1	$35.00	
8	201546	Frt Bumper Filler To Grille	Remove / Replace	Body	INC#	0.3	Aftermarket CAPA	GM1087258C	1	$53.00	
9	201550	Frt Lwr Bumper Air Deflector	Remove / Replace	Body	INC	0.3	Aftermarket CAPA	GM1092267C	1	$281.00	
10	201554	Frt Bumper License Plate Bracket	Remove / Replace	Body	INC	0.2	Aftermarket CAPA	GM1068216C	1	$41.00	

Mitchell Cloud Estimating™
Copyright 1994-2026 Mitchell International, Inc.
All Rights Reserved

				LABOR				PART				
Line #			Description	Operation	Type	Total Units	CEG	Type	Number	Qty	Total Price	Tax
	11	201557	R Frt Bumper Air Duct	Remove / Replace	Body	INC#	0.3	Aftermarket CAPA	GM1043164 C	1	$113.00	
	12	AUTO	Frt Bumper Cover	Remove / Install	Body	INC#	1.2					
	13	201558	L Frt Bumper Air Duct	Remove / Replace	Body	INC#	0.3	Aftermarket CAPA	GM1042164 C	1	$102.00	
	14	900500	Push Bumper Assy	Remove / Replace	Body*	0.0*	0.0	Aftermarket New		1	$0.00*	
S1	15	201575	R Frt Otr Bumper Reinforcement	Remove / Replace	Body	INC#	0.3	New	84834020	1	$50.33	
S1	16	201576	L Frt Otr Bumper Reinforcement	Remove / Replace	Body	INC#	0.3	New	84834019	1	$47.02	
S1	17	201287	Frt Bumper Impact Bar	Remove / Replace	Body	0.4#	0.4	New	85652552	1	$722.48	
S1	18	204284	R Frt Bumper Guide	Remove / Replace	Body	INC#	0.2	Aftermarket New	GM1063136	1	$15.00	
S1	19	204285	L Frt Bumper Guide	Remove / Replace	Body	INC#	0.2	Aftermarket New	GM1062136	1	$18.00	
S1	20	204328	Frt Bumper Cover Extension	Remove / Replace	Body	INC	0.4	New	84808684	1	$104.72*	
S1	21	900500	Support Panel	Remove / Replace	Body*	0.0*	0.0	New	85007304	1	$93.00*	
S1	22	900500	Lower Molding Silver	Remove / Replace	Body*	0.0*	0.0	New	84833621	1	$94.83*	
Grille												
	23	203097	Grille Assembly	Remove / Replace	Body	INC#	0.5	Aftermarket CAPA	GM1200828 C	1	$638.00	
	24	201397	Grille Emblem	Remove / Replace	Body	INC	0.2	New		1	$80.16*	
Front Lamps												
	25	202675	R Frt Combination Lamp Assembly	Remove / Replace	Body	INC#	0.4	New	85123918	1	$734.42*	
	26	202676	L Frt Combination Lamp Assembly	Remove / Replace	Body	INC#	0.4	New	85123917	1	$738.81*	
	27	AUTO	Headlamps	Check / Adjust	Body	0.4	0.4					
	28	202073	R Front Side Marker Lamp	Remove / Install	Body	INC#	0.3	Existing				
	29	202074	L Front Side Marker Lamp	Remove / Install	Body	INC#	0.3	Existing				
Hood												
	30	200477	Hood Panel (Alum)	Remove / Replace	Body	1.4	2.0	Aftermarket CAPA	GM1230483 C	1	$1,015.00	
	31	AUTO	Hood Outside	Refinish Only	Refinish	3.0 C	3.0					
	32	AUTO	Add For Hood Underside	Refinish Only	Refinish	1.5 C	1.5					
S1	33	200478	R Frt Otr Hood Weatherstrip	Remove / Replace	Body	INC	0.2	New	84431082	1	$26.26	
S1	34	200479	L Frt Otr Hood Weatherstrip	Remove / Replace	Body	INC	0.2	New	84431082	1	$26.26	
S1	35	200480	Frt Ctr Hood Weatherstrip	Remove / Replace	Body	INC	0.3	New	84199335	1	$46.58	
	36	201419	R Hood Hinge	Remove / Replace	Body	0.3#	0.3	New	84342482	1	$92.53*	
	37	AUTO	R Hinge	Refinish Only	Refinish	0.5 C	0.5					

Mitchell Cloud Estimating™
Copyright 1994-2026 Mitchell International, Inc.
All Rights Reserved

				LABOR			PART				
Line #			Description	Operation	Type	Total Units	CEG	Type	Number	Qty	Total Price	Tax
	38	AUTO	Hood Assy	Remove / Install	Body	INC	0.6					
	39	AUTO	Air Inlet Grille	Remove / Install	Body	INC#	0.6					
	40	201420	L Hood Hinge	Remove / Replace	Body	0.3#	0.3	New	84342481	1	$92.53*	
	41	AUTO	L Hinge	Refinish Only	Refinish	0.5 C	0.5					
S1	42	201425	Hood Insulator	Remove / Replace	Body	INC	0.3	New	84272986	1	$160.03	
S1	43	201426	Hood Insulator Retainer (6 @ $8.32)	Remove / Replace	Body	INC	0.0	New	11611677	6	$49.92	
	44	201435	Hood Latch	Remove / Replace	Body	INC#	0.3	New	84805444	1	$104.35*	
	45	AUTO	Air Intake Splash Shield Assy	Remove / Install	Body	INC	0.3					
Cooling												
	46	200766	Upr Cooling Radiator Baffle	Remove / Replace	Body	INC	0.5	New	84252884	1	$62.79*	
	47	201441	Cooling Radiator -M	Remove / Replace	Mechanical	INC#	0.4	New	85575817	1	$173.40	
	48	AUTO	Radiator/Condenser Assy -M	Remove / Install	Mechanical	INC#	3.8					
	49	AUTO	Vacuum-Fill & Bleed Cooling System	Remove / Replace	Body	0.5	0.5					
	50	AUTO	Evacuate & Recharge A/C -M	Remove / Replace	Mechanical	1.4	1.4					
S1	51	201444	R Cooling Rad Mtg Bracket	Remove / Replace	Body	0.2	0.2	New	84257485	1	$105.59	
S1	52	201445	L Cooling Rad Mtg Bracket	Remove / Replace	Body	0.2	0.2	New	84257484	1	$105.92	
S1	53	201449	Cooling Radiator Shutter	Remove / Replace	Body	0.5#	0.5	New	85820305	1	$508.43	
S1	54	AUTO	R Front Combination Lamp	Remove / Install	Body	INC#	0.4					
S1	55	AUTO	L Front Combination Lamp	Remove / Install	Body	INC#	0.4					
S1	56	204548	Cooling Radiator Shutter	Remove / Replace	Body	0.5#	0.5	New	85820299	1	$460.62*	
	57	201453	Lwr Cooling Air Baffle	Remove / Replace	Body	INC#	0.3	New	84252885	1	$63.50*	
S1	58	201454	R Frt Lwr Cooling Bracket	Remove / Replace	Body	0.0	0.0	New	84762898	1	$54.64	
S1	59	201455	L Frt Lwr Cooling Bracket	Remove / Replace	Body	0.0	0.0	New	84762897	1	$46.70	
S1	60	201456	R Rear Lwr Cooling Bracket	Remove / Replace	Body	0.0	0.0	New	84868126	1	$16.97	
S1	61	201457	L Rear Lwr Cooling Bracket	Remove / Replace	Body	0.0	0.0	New	84868125	1	$16.97	
	62	201458	Cooling Fan Shroud	Remove / Replace	Body	INC#	1.4	New	84120130	1	$181.45	
	63	201459	R Cooling Fan & Motor	Remove / Replace	Body	INC#	1.4	New	86777555	1	$422.44	
	64	201460	L Cooling Fan & Motor	Remove / Replace	Body	INC#	1.4	New	86777556	1	$443.58	
S1	65	900500	Baffle Clip (4 @ $11.27)	Remove / Replace	Body*	0.0*	0.0	New	1605396	4	$45.08*	

Mitchell Cloud Estimating™
Copyright 1994-2026 Mitchell International, Inc.
All Rights Reserved

				LABOR				PART				
Line #			Description	Operation	Type	Total Units	CEG	Type	Number	Qty	Total Price	Tax
A/C / Heater / Ventilation												
	66	200808	A/C Condenser Assy -M	Remove / Replace	Mechanical	0.5#	0.5	New	86373698	1	$322.18	
S1	67	200811	R Baffle -M	Remove / Replace	Mechanical	0.0	0.0	New	84252889	1	$57.63	
S1	68	200812	L Baffle -M	Remove / Replace	Mechanical	0.0	0.0	New	84252892	1	$57.63	
Front Fender												
	69	201479	R Fender Panel	Remove / Replace	Body	1.4#	1.4	Aftermarket CAPA	GM1241418C	1	$757.00	
	70	AUTO	R Fender Outside	Refinish Only	Refinish	2.1 C	2.5					
	71	AUTO	R Add To Edge Fender	Refinish Only	Refinish	1.2 C	1.2					
	72	201480	L Fender Panel	Remove / Replace	Body	1.4#	1.4	Aftermarket CAPA	GM1240418C	1	$757.00	
	73	AUTO	L Fender Outside	Refinish Only	Refinish	2.1 C	2.5					
	74	AUTO	L Add To Edge Fender	Refinish Only	Refinish	1.2 C	1.2					
S1	75	201485	R Frt Fender Panel Extension	Remove / Replace	Body	INC	0.0	New	84708909	1	$51.11	
S1	76	201486	L Frt Fender Panel Extension	Remove / Replace	Body	INC	0.0	New	84708908	1	$51.11	
	77	201493	R Fender Liner	Remove / Install	Body	INCr	0.4	Existing				
	78	201494	L Fender Liner	Remove / Install	Body	INCr	0.4	Existing				
Front Inner Structure												
S1	79	200986	Frt Body Rad/Side Rail Assy (HSS)	Remove / Replace	Body	16.2#	16.2	New	85820808	1	$3,655.08	
S1	80	AUTO	Rad/Side Rail Assy	Refinish Only	Refinish	3.5 C	3.5					
S1	81	AUTO	Add To R&R Mechanical Components -M	Remove / Replace	Mechanical	3.6#	3.6					
S1	82	200081	Upr Frt Body Brace	Remove / Replace	Body	INC#	0.4	New	84664455	1	$268.01*	
S1	83	200131	R Frt Body Brace	Remove / Replace	Body	INC	0.2	New	84257486	1	$83.89	
S1	84	200132	L Frt Body Brace	Remove / Replace	Body	INC	0.2	New	84257486	1	$83.89	
S1	85	200135	Frt Body Support Reinf	Remove / Replace	Body	0.0	0.0	New	84828343	1	$117.10	
S1	86	200138	R Frt Body Headlamp Mtg Brkt	Remove / Replace	Body	0.3#	0.3	New	85063397	1	$52.97	
S1	87	200139	L Frt Body Headlamp Mtg Brkt	Remove / Replace	Body	0.3#	0.3	New	85063396	1	$47.93	
S1	88	200088	R Frt Body Support Bracket (Steel/HSS)	Remove / Replace	Body	INC	2.7	New	84607755	1	$334.38*	
S1	89	AUTO	R Support Bracket	Refinish Only	Refinish	INC C	0.5					
S1	90	200089	L Frt Body Support Bracket (Steel/HSS)	Remove / Replace	Body	INC	2.7	New	84607754	1	$334.41*	
S1	91	AUTO	L Support Bracket	Refinish Only	Refinish	INC C	0.5					
Frame												

Mitchell Cloud Estimating™
Copyright 1994-2026 Mitchell International, Inc.
All Rights Reserved

				LABOR				PART				
Line #			Description	Operation	Type	Total Units	CEG	Type	Number	Qty	Total Price	Tax
S1	92	201803	Frame Assembly -F	Remove / Replace	Mechanical *	35.4	35.4	New	86273659	1	$3,510.85	
Front Suspension												
	93	201910	R Front Suspension One Side -M	Remove / Install	Mechanical	INC	2.4	Existing				
	94	201911	L Front Suspension One Side -M	Remove / Install	Mechanical	INC	2.4	Existing				
S1	95	201917	Bleed Brake System -M	Remove / Replace	Mechanical	1.0	1.0					
Steering Wheel / Column												
S1	96	201719	Steering Column Assy -M	Remove / Install	Mechanical	1.6	1.6	Existing				
Engine / Trans												
	97	200015	Engine & Trans Assy -M	Remove / Install	Mechanical	INC	13.6	Existing				
Exhaust												
	98	200018	Exhaust System -M	Remove / Install	Mechanical	INC#	4.2	Existing				
Electrical												
S1	99	201646	Frt Battery	Remove / Replace	Body	INC	0.5	New	88864542	1	$0.00	
S1	100	203547	Frt Fuse Block -M	Remove / Install	Mechanical	1.0*	0.0	Existing				
S1	101	201655	Frt Battery Tray	Remove / Replace	Body	1.2#	1.2	New	84963923	1	$197.91	
Windshield												
S1	102	201676	Windshield	Remove / Install	Glass	2.4#	2.4	Existing				
Cowl & Dash												
S1	103	200244	Cowl/Dash Cowl Top Grille	Remove / Replace	Body	INC#	0.6	New	84830106	1	$168.98*	
Instrument Panel												
S1	104	200024	Instrument Panel Assy -M	Remove / Install	Mechanical	4.6	4.6	Existing				
	105	202408	Inst Panel Instrument Carrier	Remove / Install	Body	0.0r	0.0	Existing				
Front Seat												
S1	106	200245	R Frt Seat Assy	Remove / Install	Body	0.3	0.3	Existing				
S1	107	200246	L Frt Seat Assy	Remove / Install	Body	0.3	0.3	Existing				
Front Door												
	108	202209	R Frt Door Outside	Blend	Refinish	1.1 C	2.8	Existing				
	109	202210	L Frt Door Outside	Blend	Refinish	1.1 C	2.8	Existing				
	110	202247	R Frt Rear View Mirror	Remove / Install	Body	0.3#	0.3	Existing				
	111	202248	L Frt Rear View Mirror	Remove / Install	Body	0.3#	0.3	Existing				
	112	202249	R Frt Upr Door Glass Reveal Moulding	Remove / Install	Body	0.3#	0.3	Existing				
	113	202250	L Frt Upr Door Glass Reveal Moulding	Remove / Install	Body	0.3#	0.3	Existing				
	114	202251	R Frt Door Front Applique	Remove / Install	Body	0.2#	0.2	Existing				

Mitchell Cloud Estimating™
Copyright 1994-2026 Mitchell International, Inc.
All Rights Reserved

				LABOR				PART				
Line #			Description	Operation	Type	Total Units	CEG	Type	Number	Qty	Total Price	Tax
	115	202252	L Frt Door Front Applique	Remove / Install	Body	0.2#	0.2	Existing				
	116	202255	R Frt Door Rear Applique	Remove / Install	Body	0.3#	0.3	Existing				
	117	202256	L Frt Door Rear Applique	Remove / Install	Body	0.3#	0.3	Existing				
	118	203100	R Frt Otr Door Belt Moulding	Remove / Install	Body	0.2r	0.2	Existing				
	119	203101	L Frt Otr Door Belt Moulding	Remove / Install	Body	0.2r	0.2	Existing				
	120	202116	R Frt Door Trim Panel	Remove / Install	Body	0.4	0.4	Existing				
	121	202117	L Frt Door Trim Panel	Remove / Install	Body	0.4	0.4	Existing				
	122	202281	R Frt Otr Door Handle	Remove / Install	Body	0.3#	0.3	Existing				
	123	202282	L Frt Otr Door Handle	Remove / Install	Body	0.3#	0.3	Existing				
	124	202176	R Frt Door Glass Weatherstrip	Remove / Install	Glass	0.2r#	0.2	Existing				
	125	AUTO	R Frt Upr Door Moulding	Remove / Install	Body	0.2#	0.2					
	126	202177	L Frt Door Glass Weatherstrip	Remove / Install	Glass	0.2r#	0.2	Existing				
	127	AUTO	L Frt Upr Door Moulding	Remove / Install	Body	0.2#	0.2					
Side Body												
S1	128	200933	R Cowl/Dash Inner Hinge Pillar (UHSS)	Remove / Replace	Body	5.1	5.1	New	84866532	1	$935.74	
S1	129	200934	L Cowl/Dash Inner Hinge Pillar (UHSS)	Remove / Replace	Body	5.1	5.1	New	84607855	1	$784.55	
S1	130	204822	R Running Board Assy	Remove / Install	Body	0.6	0.6	Existing				
S1	131	204823	L Running Board Assy	Remove / Install	Body	0.6	0.6	Existing				
Additional Costs & Materials												
	132	AUTO	Paint/Materials	Additional Cost							$1,259.50	
	133	AUTO	Hazardous Waste Disposal	Additional Cost							$5.00*	
	134	936014	Flex Additive	Additional Cost							$8.00*	
	135	936003	Coolant	Additional Cost							$20.00*	
	136	936000	Freon & Oil	Additional Cost							$35.00*	
Additional Operations												
	137	AUTO	Clear Coat	Additional Operation	Refinish	2.5*	0.0				$0.00*	
	138	900501	Estimate Calculated Using A Preset Threshold Amount For The Clear Coat									
	139	933018	Mask For Overspray	Additional Operation	Body*	0.3*	0.0				$10.00*	
	140	933006	Frame/Rack Set Up	Additional Operation	Frame	2.0*	0.0				$0.00	

Mitchell Cloud Estimating™
Copyright 1994-2026 Mitchell International, Inc.
All Rights Reserved

				LABOR				PART				
Line #			Description	Operation	Type	Total Units	CEG	Type	Number	Qty	Total Price	Tax
S1	141	933031	Pull For Mash	Additional Operation	Frame	4.0*	0.0				$0.00	
S1	142	933034	Pull For Sag	Additional Operation	Frame	4.0*	0.0				$0.00	
	143	931127	Pre Repair Scan	Additional Operation	Mechanical	0.5*	0.0				$0.00	
	144	931128	Post Repair Scan	Additional Operation	Mechanical	0.5*	0.0				$0.00	
	145	900500	Remove Old Decals & Adhesives from Front Doors\	Additional Labor	Body*	2.0*	0.0	Existing				

***** Judgment Item
T Included in Two Tone Calculation
Labor Note Applies
d Discontinued by Manufacturer
C Included in Clear Coat Calculation
A Included in Clear Coat and Two Tone Calculation
r CEG R&R Time Used for this Labor Operation
[ ] Verify the part number and price before ordering

Parts Vendors

HEWLETT GM OEMD
200 COMMERCE BL.
GEORGETOWN TX 78626
(800) 901-2990 (Work)

Line	Part #	Total Price
5	84796507	**$117.38**

KEYSTONE HIG KEYSIQ
13681 SYDNEY RD.
WHITEHOUSE TX 75791
(866) 837-0051 (Work)

Line	Part #	Total Price
4	GM1044144C	**$137.00**
6	GM1029133	**$29.00**
7	GM1029132C	**$35.00**
8	GM1087258C	**$53.00**
9	GM1092267C	**$281.00**
10	GM1068216C	**$41.00**
11	GM1043164C	**$113.00**
13	GM1042164C	**$102.00**
18	GM1063136	**$15.00**
19	GM1062136	**$18.00**
30	GM1230483C	**$1,015.00**
69	GM1241418C	**$757.00**
72	GM1240418C	**$757.00**

KEYSTONE KEYSIQ
13681 SYDNEY RD.
WHITEHOUSE TX 75791
(866) 837-0051 (Work)

Line	Part #	Total Price
23	GM1200828C	**$638.00**

KEYSTONE-INS QUALITY PRT
13681 SYDNEY RD.
WHITEHOUSE TX 75791
(866) 837-0051 (Work)

Line	Part #	Total Price
2	GM1000A45C	**$637.00**

Mitchell Cloud Estimating™
Copyright 1994-2026 Mitchell International, Inc.
All Rights Reserved

Disclaimer: This estimate has been prepared based on the use of replacement parts supplied by a source other than the manufacturer of your motor vehicle. Warranties applicable to these replacement parts are provided by the manufacturer or distributor of these parts rather than the manufacturer of your vehicle.

Estimate Totals

Labor	Units	Rate	Sublet	Add'l Amount		Totals
Body Labor	46.7	$75.00		$10.00		$3,512.50
Refinish Labor	22.9	$75.00				$1,717.50
Glass Labor	2.8	$75.00				$210.00
Frame Labor	10.0	$95.00				$950.00
Mechanical Labor	50.1	$195.00				$9,769.50
Total Labor	132.5					$16,159.50
					Taxable	$0.00
					Tax 0.0000%	$0.00
					Non-Taxable	$16,159.50
					Pre-Tax Discount 0.00%	$0.00
					Labor Total	$16,159.50

Parts	Amount		
Taxable Parts	$0.00		$0.00
		Parts Adjustments	$0.00
		Tax 0.0000%	$0.00
		Non-Taxable	$21,833.04
		Pre-Tax Discount 0.00%	$0.00
		Parts Total	$21,833.04

Costs	Amount		
Paint Materials	$1,259.50		$1,259.50
Shop Materials	$0.00		$0.00
Other Additional Costs	$68.00		$68.00
		Taxable	$0.00
Paint Materials:		Tax 0.0000%	$0.00
- Refinish Units: 22.9 units		Non-Taxable	$1,327.50
- Rate: $55.00		Pre-Tax Discount 0.00%	$0.00
- Rate Max: 99.9 units		**Costs Total**	$1,327.50
- Additional Rate: $0.00			

Gross Totals	Amount		
Gross Total	$39,320.04		$39,320.04
		Taxable	$0.00
		Tax	$0.00
		Non-Taxable	$39,320.04
		Pre-Tax Discount 0.00%	$0.00
		Gross Total	$39,320.04

Adjustments	Amount	
Deductible	-$2,500.00	-$2,500.00
Total Customer Responsibility		-$2,500.00

Mitchell Cloud Estimating™
Copyright 1994-2026 Mitchell International, Inc.
All Rights Reserved

Estimate Totals

Net Estimate Total	**$36,820.04**
Less Original Net Total	**$13,696.19**
Net Supplement Amount	**$23,123.85**
S1: Clint Smith	**$23,123.85**

**********Notice**********

This is not an authorization for repair. All costs of repairs are the sole responsibility of the vehicle owner, who must authorize all repairs. Failure to deliver a copy of this appraisal to the repair shop by the vehicle owner may result in out of pocket expense to the vehicle owner. Providing a copy of this appraisal is not an acceptance of coverage or liability and all issues of coverage or liability are to be determined by the insurance carrier.

**********Notice**********

Deductibles may or may not be addressed or included in this appraisal. If applicable, the repairer should collect the deductible from the vehicle owner before releasing the repaired vehicle.

**********Notice**********

It is the repairer's responsibility to send notification of the supplement via our supplement link, fax or email including a statement whether the repairs have been halted on the vehicle. Alacrity Solutions will respond to your request within 24 hours. Please allow 48 hours to complete the supplement processing from the request date to ensure the vehicle is released.

Disclaimer: Any person who knowingly presents a false or fraudulent claim for payment of a loss or benefit or knowingly presents false information in an application for insurance is guilty of a crime and may be subject to fines and confinement in prison.

Estimate Event Log

Job Created	9/3/2026 03:01 PM
Supplement 1 Started	10/16/2026 03:37 PM
Supplement 1 Printed	10/22/2026 04:53 PM
Supplement 1 Committed	10/22/2026 04:53 PM
Estimate Version	1
Estimate Retrieval ID	1011683131

Mitchell Cloud Estimating™
Copyright 1994-2026 Mitchell International, Inc.
All Rights Reserved

Delta Report

Original Estimate & Supplement 1

Date & Time	Estimate ID	Supplement No.	Profile ID
10/22/2026 4:53:35 PM	5136090008	Supplement 1	South Central Profile

Smith County | 2021 Chevrolet Tahoe Fleet

Damage Assessed By	Supplemented By	Date of Loss
Clint Smith	Clint Smith	09/03/2026

Global Changes	Original Estimate	S1
Labor Rates		
Mechanical	$135.00	$195.00

Estimate Line Changes - Primary Estimate

Supp/ Line #		Item Description	LABOR Operation	Type	Total Units	CEG	PART Type	Number	Price
Changed Entries									
	1	Frt Bumper Cover Assy	Overhaul	Body	3.70	4.20	Existing		$0.00
S1	1	Frt Bumper Cover Assy	Overhaul	Body	**2.50**	4.20	Existing		$0.00
	20	Hood Panel (Alum)	Remove / Replace	Body	2.00	2.00	Aftermarket New	GM12304 83C	$1,015.00
S1	**30**	Hood Panel (Alum)	Remove / Replace	Body	**1.40**	2.00	Aftermarket New	GM12304 83C	$1,015.00
	26	Air Inlet Grille	Remove / Install	Body	0.60	0.60			
S1	**39**	Air Inlet Grille	Remove / Install	Body	INC	0.60			
	32	Cooling Radiator -M	Remove / Replace	Mechanical	0.40	0.40	New	85575817	$173.40
S1	**47**	Cooling Radiator -M	Remove / Replace	Mechanical	INC	0.40	New	85575817	$173.40

Mitchell Cloud Estimating™
Copyright 1994-2026 Mitchell International, Inc.
All Rights Reserved

Supp/ Line #		Item Description	LABOR Operation	Type	Total Units	CEG	PART Type	Number	Price
	50	Upr Frt Body Brace	Remove / Replace	Body	INC	0.40	Aftermarket New	GM12254 29C	$228.00
S1	82	Upr Frt Body Brace	Remove / Replace	Body	INC	0.40	**New**	84664455	**$268.01***
	72	Paint/Materials	Add'l Cost						$1,166.00
S1	132	Paint/Materials	Add'l Cost						**$1,259.50**
	81	Pull For Mash	Add'l Opr	Frame	2.0*	0.00			$0.00
S1	141	Pull For Mash	Add'l Opr	Frame	**4.00***	0.00			$0.00
	82	Pull For Sag	Add'l Opr	Frame	2.0*	0.00			$0.00
S1	142	Pull For Sag	Add'l Opr	Frame	**4.00***	0.00			$0.00
Deleted Entries									
S1	47	Frt Body Radiator Support (Steel/Hss)	Remove / Replace	Body	11.50	11.50	OE Discount	85544205	$1,049.19
S1	48	Radiator Support	Refinish	Refinish	1.80	1.80			
S1	49	Add To R&R Mechanical Components -M	Remove / Replace	Mechanical	3.60	3.60			
S1	51	Frt Body Splash Shield	Remove / Replace	Body	INC	0.40	New	84775412	$168.98
Added Entries									
S1	15	R Frt Otr Bumper Reinforcement	Remove / Replace	Body	INC	0.30	New	84834020	$50.33
S1	16	L Frt Otr Bumper Reinforcement	Remove / Replace	Body	INC	0.30	New	84834019	$47.02
S1	17	Frt Bumper Impact Bar	Remove / Replace	Body	0.40	0.40	New	85652552	$722.48
S1	18	R Frt Bumper Guide	Remove / Replace	Body	INC	0.20	Aftermarket New	GM10631 36	$15.00
S1	19	L Frt Bumper Guide	Remove / Replace	Body	INC	0.20	Aftermarket New	GM10621 36	$18.00
S1	20	Frt Bumper Cover Extension	Remove / Replace	Body	INC	0.40	New	84808684	$104.72*
S1	21	Support Panel	Remove / Replace	Body*	0.0*	0.00	New	85007304	$93.00*

Mitchell Cloud Estimating™
Copyright 1994-2026 Mitchell International, Inc.
All Rights Reserved

Supp/			LABOR				PART		
Line #		Item Description	Operation	Type	Total Units	CEG	Type	Number	Price
S1	22	Lower Molding Silver	Remove / Replace	Body*	0.0*	0.00	New	84833621	$94.83*
S1	28	R Front Side Marker Lamp	Remove / Install	Body	INC	0.30	Existing		$0.00
S1	29	L Front Side Marker Lamp	Remove / Install	Body	INC	0.30	Existing		$0.00
S1	33	R Frt Otr Hood Weatherstrip	Remove / Replace	Body	INC	0.20	New	84431082	$26.26
S1	34	L Frt Otr Hood Weatherstrip	Remove / Replace	Body	INC	0.20	New	84431082	$26.26
S1	35	Frt Ctr Hood Weatherstrip	Remove / Replace	Body	INC	0.30	New	84199335	$46.58
S1	42	Hood Insulator	Remove / Replace	Body	INC	0.30	New	84272986	$160.03
S1	43	Hood Insulator Retainer 6 @ 8.32	Remove / Replace	Body	INC	0.00	New	11611677	$49.92
S1	51	R Cooling Rad Mtg Bracket	Remove / Replace	Body	0.20	0.20	New	84257485	$105.59
S1	52	L Cooling Rad Mtg Bracket	Remove / Replace	Body	0.20	0.20	New	84257484	$105.92
S1	53	Cooling Radiator Shutter	Remove / Replace	Body	0.50	0.50	New	85820305	$508.43
S1	54	R Front Combination Lamp	Remove / Install	Body	INC	0.40			
S1	55	L Front Combination Lamp	Remove / Install	Body	INC	0.40			
S1	56	Cooling Radiator Shutter	Remove / Replace	Body	0.50	0.50	New	85820299	$460.62*
S1	58	R Frt Lwr Cooling Bracket	Remove / Replace	Body	0.00	0.00	New	84762898	$54.64
S1	59	L Frt Lwr Cooling Bracket	Remove / Replace	Body	0.00	0.00	New	84762897	$46.70
S1	60	R Rear Lwr Cooling Bracket	Remove / Replace	Body	0.00	0.00	New	84868126	$16.97
S1	61	L Rear Lwr Cooling Bracket	Remove / Replace	Body	0.00	0.00	New	84868125	$16.97
S1	65	Baffle Clip 4 @ 11.27	Remove / Replace	Body*	0.0*	0.00	New	1605396	$45.08*
S1	67	R Baffle -M	Remove / Replace	Mechanical	0.00	0.00	New	84252889	$57.63

Mitchell Cloud Estimating™
Copyright 1994-2026 Mitchell International, Inc.
All Rights Reserved

Supp/			LABOR				PART		
Line #		Item Description	Operation	Type	Total Units	CEG	Type	Number	Price
S1	68	L Baffle -M	Remove / Replace	Mechanical	0.00	0.00	New	84252892	$57.63
S1	75	R Frt Fender Panel Extension	Remove / Replace	Body	INC	0.00	New	84708909	$51.11
S1	76	L Frt Fender Panel Extension	Remove / Replace	Body	INC	0.00	New	84708908	$51.11
S1	77	R Fender Liner	Remove / Install	Body	INC	0.40	Existing		$0.00
S1	78	L Fender Liner	Remove / Install	Body	INC	0.40	Existing		$0.00
S1	79	Frt Body Rad/Side Rail Assy (HSS)	Remove / Replace	Body	16.20	16.20	New	85820808	$3,655.08
S1	80	Rad/Side Rail Assy	Refinish	Refinish	3.50	3.50			
S1	81	Add To R&R Mechanical Components -M	Remove / Replace	Mechanical	3.60	3.60			
S1	83	R Frt Body Brace	Remove / Replace	Body	INC	0.20	New	84257486	$83.89
S1	84	L Frt Body Brace	Remove / Replace	Body	INC	0.20	New	84257486	$83.89
S1	85	Frt Body Support Reinf	Remove / Replace	Body	0.00	0.00	New	84828343	$117.10
S1	86	R Frt Body Headlamp Mtg Brkt	Remove / Replace	Body	0.30	0.30	New	85063397	$52.97
S1	87	L Frt Body Headlamp Mtg Brkt	Remove / Replace	Body	0.30	0.30	New	85063396	$47.93
S1	88	R Frt Body Support Bracket (Steel/HSS)	Remove / Replace	Body	INC	2.70	New	84607755	$334.38*
S1	89	R Support Bracket	Refinish	Refinish	INC	0.50			
S1	90	L Frt Body Support Bracket (Steel/HSS)	Remove / Replace	Body	INC	2.70	New	84607754	$334.41*
S1	91	L Support Bracket	Refinish	Refinish	INC	0.50			
S1	92	Frame Assembly -F	Remove / Replace	Mechanical*	35.40	35.40	New	86273659	$3,510.85
S1	93	R Front Suspension One Side -M	Remove / Install	Mechanical	INC	2.40	Existing		$0.00
S1	94	L Front Suspension One Side -M	Remove / Install	Mechanical	INC	2.40	Existing		$0.00

Mitchell Cloud Estimating™
Copyright 1994-2026 Mitchell International, Inc.
All Rights Reserved

Supp/			LABOR				PART		
Line #		Item Description	Operation	Type	Total Units	CEG	Type	Number	Price
S1	95	Bleed Brake System - M	Remove / Replace	Mechanical	1.00	1.00			
S1	96	Steering Column Assy -M	Remove / Install	Mechanical	1.60	1.60	Existing		$0.00
S1	97	Engine & Trans Assy -M	Remove / Install	Mechanical	INC	13.60	Existing		$0.00
S1	98	Exhaust System -M	Remove / Install	Mechanical	INC	4.20	Existing		$0.00
S1	99	Frt Battery	Remove / Replace	Body	INC	0.50	New	88864542	$0.00
S1	100	Frt Fuse Block -M	Remove / Install	Mechanical	1.0*	0.00	Existing		$0.00
S1	101	Frt Battery Tray	Remove / Replace	Body	1.20	1.20	New	84963923	$197.91
S1	102	Windshield	Remove / Install	Glass	2.40	2.40	Existing		$0.00
S1	103	Cowl/Dash Cowl Top Grille	Remove / Replace	Body	INC	0.60	New	84830106	$168.98*
S1	104	Instrument Panel Assy -M	Remove / Install	Mechanical	4.60	4.60	Existing		$0.00
S1	105	Inst Panel Instrument Carrier	Remove / Install	Body	0.00	0.00	Existing		$0.00
S1	106	R Frt Seat Assy	Remove / Install	Body	0.30	0.30	Existing		$0.00
S1	107	L Frt Seat Assy	Remove / Install	Body	0.30	0.30	Existing		$0.00
S1	128	R Cowl/Dash Inner Hinge Pillar (UHSS)	Remove / Replace	Body	5.10	5.10	New	84866532	$935.74
S1	129	L Cowl/Dash Inner Hinge Pillar (UHSS)	Remove / Replace	Body	5.10	5.10	New	84607855	$784.55
S1	130	R Running Board Assy	Remove / Install	Body	0.60	0.60	Existing		$0.00
S1	131	L Running Board Assy	Remove / Install	Body	0.60	0.60	Existing		$0.00

Mitchell Cloud Estimating™
Copyright 1994-2026 Mitchell International, Inc.
All Rights Reserved

Estimate Totals Changes

Estimate Type	Total Tax	Gross Total	Customer Responsibility	Net Estimate Total
Original Estimate	$0	$16,196.19	-$2,500.00	$13,696.19
Supplement 1	$0	$39,320.04	-$2,500.00	$36,820.04

Net Estimate Totals

Estimate Type	Net Amount
Supplement 1	$23,123.85
Net Supplement	**$23,123.85**
Original Estimate	$13,696.19
Net Estimate Total	**$36,820.04**

Estimate Type	Program Calc Version	Data Versions
Original Estimate	25	AUG_26_V
Supplement 1	8	AUG_26_V

Mitchell Cloud Estimating™
Copyright 1994-2026 Mitchell International, Inc.
All Rights Reserved

Claim #: APD20266655-1
Estimate ID: 5136090008
Supplement #: 1
Owner/Insured: Smith County
Estimate Commit Date: 10/22/2026

Estimate Gross Total: $39,320.04
Profile Name: 1 Alacrity _ Standard
Profile Version: 13.0
Estimating System: Mitchell

Estimate Compliance: Warning

Non-Compliance Items

Line #	Description	Actual	Guideline
NA	Mileage missing	0	0
62	23a - consider LK AM	0	0

Estimator Comment(s):


Notes:

Estimate Compliance History:

Revision 1: Warning

Line #	Description	Actual	Guideline
NA	Inspection Date Missing	0	0
NA	Mileage missing	0	0
62	23a - consider LK AM	0	0

All results

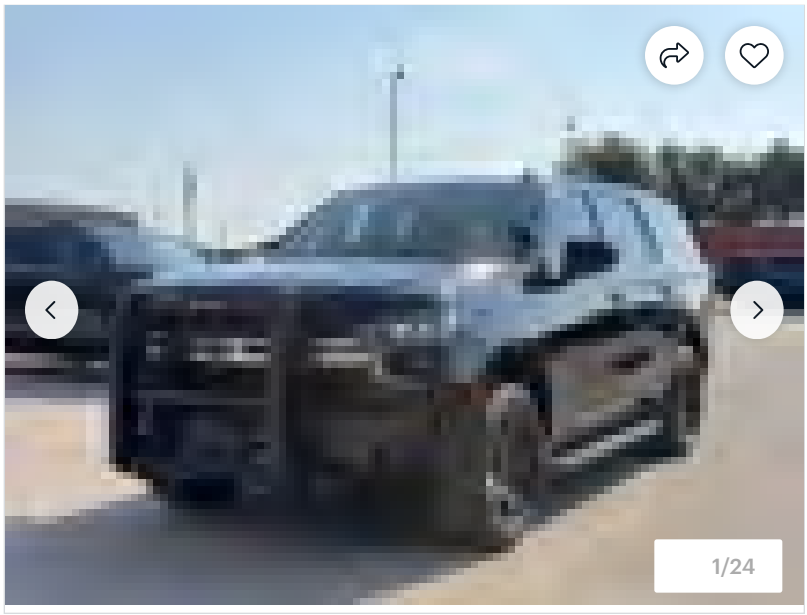



2021 Chevrolet Tahoe Police RWD

Hempstead, TX (152 mi away)

$25,340 Price includes fees

Fair Deal
$XXX above market

Dealer rating (4 reviews)
★★★★★

Request information

Check availability

Call (979) 978-0252

Features

Mileage
99,329

Drivetrain
4X2

Exterior color
Black

Interior color
Black

MPG
17 MPG

Engine
355 hp 5.3L V8

Fuel type
Gasoline

Transmission
Automatic

Overview

Make: Chevrolet

Model: Tahoe

Year: 2021

Trim: Police RWD

Body type: SUV / Crossover

Condition: Used

VIN: 1GNSCLED7MR320986

Stock number: 320986

Fuel economy

Fuel tank size: 24 gal

Combined gas mileage: 17 MPG

City gas mileage: 15 MPG

Highway gas mileage: 20 MPG

Fuel type: Gasoline

Performance

Transmission: Automatic

Drivetrain: 4X2

Engine: 355 hp 5.3L V8

Horsepower: 355 hp

Safety

ABS Brakes

Backup Camera

Curtain Airbags

Driver Airbag

Front Side Airbags

Passenger Airbag

Measurements

Doors: 4 doors

Front legroom: 44 in

Back legroom: 42 in

Cargo volume: 25 cu ft

Options

Alloy Wheels

Bluetooth



2021 Chevrolet Tahoe

Mileage: 99,329 · Hempstead, TX (152 mi away)

$25,340

Fair Deal

$XXX Above market

Vehicle History[1]

Clean title
No issues reported.


0 accidents reported
No accidents or damage reported.

1 previous owner
Vehicle has one previous owner.

Save 20% on the full AutoCheck vehicle history report

Pricing

CarGurus

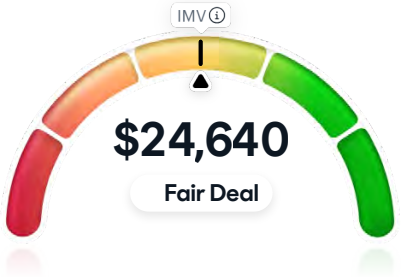

Contact dealer

29 days at this dealership
29 days on CarGurus · 3 saves

Pricing
Contact the dealer for pricing details. Due to Texas Department of Motor Vehicle regulations CarGurus is unable to show the exact IMV or price history for this car



Own a car? See what it's worth.
Get your car's current market value and track how it changes over time.

Check my car's value



Estimate monthly payment

$486/mo*

Estimated 9.02% APR

View cost breakdown



2021 Chevrolet Tahoe
Mileage: 99,329 · Hempstead, TX (152 mi away)

$25,340
Fair Deal
$XXX Above market

$0

Recommended down payments

$1,000	$2,000	$5,000
$468/mo	$450/mo	$396/mo

Loan term

72 months

Shorten to **60 months** to save $1,812 in total interest • $553/mo

Send estimate to dealer

Work with the dealer to finalize your payment

Cars under $486/mo

$486 /mo

Update listings

More listings from CHIEFS PURSUIT SURPLUS in Hempstead, TX




2021 Chevrolet Tahoe
Police RWD 124K mi

Fair Deal

$23,340 Price includes fees

Est. $447/mo

Check availability

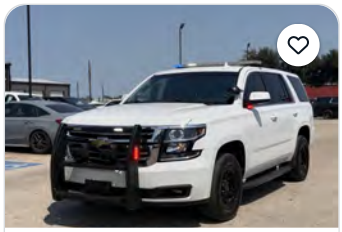

2019 Chevrolet Tahoe
Police RWD 99K mi

High Priced

$19,340 Price includes fees

Est. $374/mo

Check availability

*Estimated payments are for informational purposes only. They exclude title and registration fees and may not account for all dealer charges and governmental fees. And do not represent a financing offer or guarantee of credit from the seller.

Dealer



CHIEFS PURSUIT SURPLUS

Open • Closes at 6:00 PM

(979) 978-0252

52186 Highway 290, Hempstead, TX 77445

View inventory

Dealer website

Dealer reviews

5.0 (4 reviews)



2021 Chevrolet Tahoe
Mileage: 99,329 · Hempstead, TX (152 mi away)

$25,340
Fair Deal
$XXX Above market

Chiefs Pursuit Surplus specializes in decommissioned police and government vehicles at unbeatable prices! We offer a wide variety of Chevrolet, Dodge and Ford interceptors. Upfitting services are available to all Police Officers, Firefighters and Certified Security Personnel. We also have a selection of center consoles, wheels, etc. available to upgrade your vehicle for a different appeal. We are your ONE STOP SHOP! _____ SHIPPING: We connect you with a 3rd party transportation agency. Transporters are fully insured

Show full description

Notify me of new listings like this one

Email address

Email me

By clicking "Email me," you agree to our Privacy Policy and Terms of Use.

Recommended from this dealer

View all cars at this dealership

1 Vehicle history data provided by Experian AutoCheck on Sep 23, 2026. This data, and any reliance on it is subject to the AutoCheck Terms and Conditions and the CarGurus Terms



2021 Chevrolet Tahoe

Mileage: 99,329 · Hempstead, TX (152 mi away)

$25,340

Fair Deal


$XXX Above market

Download our app



© 2026 CarGurus, Inc., All Rights Reserved.

All results

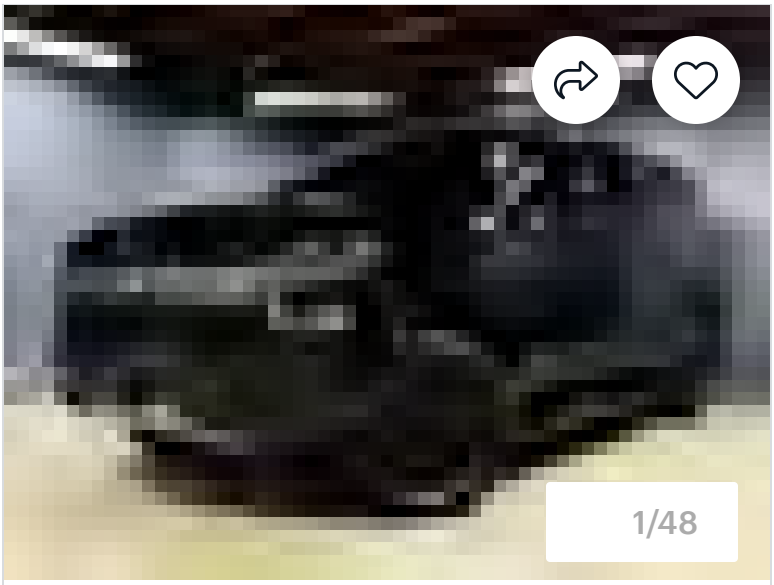



2021 Chevrolet Tahoe Fleet RWD

Melrose Park, IL (786 mi away)

$24,045 Price includes fees

Great Deal
$3,784 below market

Dealer rating
(11 reviews)

Request information

Check availability

Call (847) 278-9561

Features

Mileage
93,364

Drivetrain
4X2

Exterior color
Black

Interior color
Gray

MPG

Engine

Overview

Make: Chevrolet

Model: Tahoe

Year: 2021

Trim: Fleet RWD

Body type: SUV / Crossover

Exterior color: Black

Interior color: Gray

Mileage: 93,364 mi

Condition: Used

VIN: 1GNSCLED8MR342804

Stock number: 26275

Fuel economy

Fuel tank size: 24 gal

Combined gas mileage: 17 MPG

City gas mileage: 15 MPG

Highway gas mileage: 20 MPG

Fuel type: Gasoline

Performance

Transmission: Automatic

Drivetrain: 4X2

Engine: 355 hp 5.3L V8

Horsepower: 355 hp

Safety



2021 Chevrolet Tahoe

Mileage: 93,364 · Melrose Park, IL (786 mi away)

$24,045

Great Deal

$3,784 Below market

Curtain Airbags

Driver Airbag

Front Side Airbags

Passenger Airbag

Measurements

Doors: 4 doors

Front legroom: 44 in

Back legroom: 42 in

Cargo volume: 25 cu ft

Options

Alloy Wheels

Bluetooth

Vehicle History

Clean title

No issues reported.

1 accident reported

No damage reported.

1 previous owner

Vehicle has one previous owner.

Save 20% on the full AutoCheck vehicle history report




2021 Chevrolet Tahoe

Mileage: 93,364 · Melrose Park, IL (786 mi away)

$24,045

Great Deal

$3,784 Below market

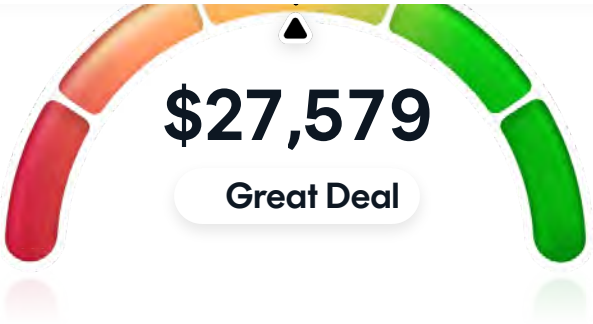

Contact dealer

No price changes

37 days at this dealership

37 days on CarGurus · 7 saves



Own a car? See what it's worth.

Get your car's current market value and track how it changes over time.

Check my car's value

Dealer

Asia Motors Inc.

Open • Closes at 6:00 PM

(847) 278-9561

2300 N Mannheim Rd, Melrose Park, IL 60164

View inventory



2021 Chevrolet Tahoe

Mileage: 93,364 · Melrose Park, IL (786 mi away)

$24,045

Great Deal

$3,784 Below market

Dealer reviews

4.5 (11 reviews)

Show all reviews

Notify me of new listings like this one

Email address

Email me

By clicking "Email me," you agree to our Privacy Policy and Terms of Use.

Recommended from this dealer

View all cars at this dealership



2021 Chevrolet Tahoe

Mileage: 93,364 · Melrose Park, IL (786 mi away)

$24,045

Great Deal

$3,784 Below market

Vehicle information is provided by the seller or other third parties; CarGurus is not responsible for the accuracy of such information. Price may exclude certain taxes, fees, and/or charges. See seller for details.

< All results

Download our app

More ways to shop

Start your purchase online

Research

Reviews



2021 Chevrolet Tahoe

Mileage: 93,364 · Melrose Park, IL (786 mi away)

$24,045

Great Deal

$3,784 Below market

Insurance

Free tools

Company

About CarGurus

Our team

Press

Investor relations

Careers

Advertise with CarGurus

For dealers

Dealer signup

Dealer resources

Help

Help center


Contact us

Give us feedback

© 2026 CarGurus, Inc.,
All Rights Reserved.

United States (EN) Terms of use Privacy policy

Your Privacy Choices Interest-based ads Security

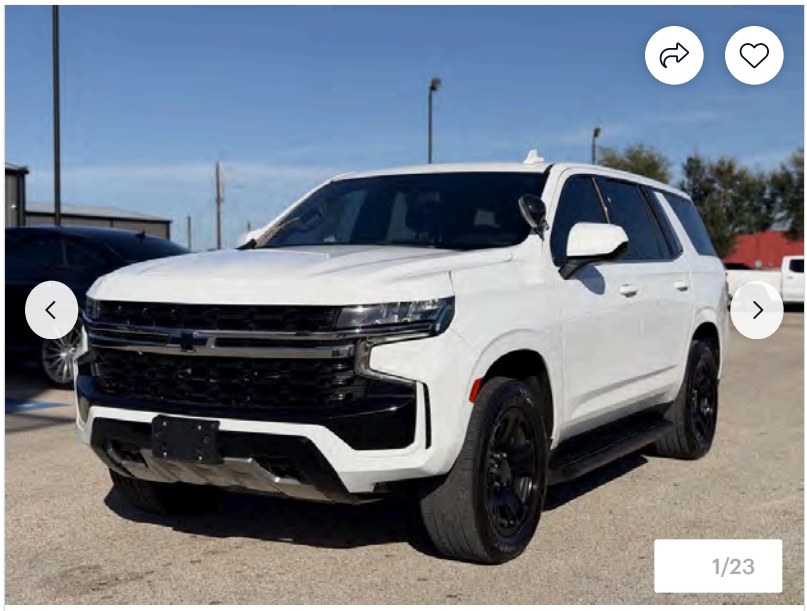



2021 Chevrolet Tahoe Police RWD

Hempstead, TX (152 mi away)

$23,340 Price includes fees

Fair Deal
$XX below market

Dealer rating (4 reviews)
★★★★★

Request information

Check availability

Call (979) 978-0252

Features

Mileage
124,078

Drivetrain
4X2

Exterior color
White

Interior color
Black

MPG
17 MPG

Engine
355 hp 5.3L V8

Fuel type
Gasoline

Transmission
Automatic

Overview

Make: Chevrolet

Model: Tahoe

Year: 2021

Trim: Police RWD

Body type: SUV / Crossover

Condition: Used

VIN: 1GNSCLED3MR411804

Stock number: 411804

Fuel economy

Fuel tank size: 24 gal

Combined gas mileage: 17 MPG

City gas mileage: 15 MPG

Highway gas mileage: 20 MPG

Fuel type: Gasoline

Performance

Transmission: Automatic

Drivetrain: 4X2

Engine: 355 hp 5.3L V8

Horsepower: 355 hp

Safety

ABS Brakes

Backup Camera

Curtain Airbags

Driver Airbag

Front Side Airbags

Passenger Airbag

Measurements

Doors: 4 doors

Front legroom: 44 in

Back legroom: 42 in

Cargo volume: 25 cu ft

Options

Alloy Wheels

Bluetooth



2021 Chevrolet Tahoe

Mileage: 124,078 · Hempstead, TX (152 mi away)

$23,340

Fair Deal

$XX Below market

Vehicle History[1]

Clean title
No issues reported.

0 accidents reported
No accidents or damage reported.

1 previous owner
Vehicle has one previous owner.

Save 20% on the full AutoCheck vehicle history report

Pricing

CarGurus



Contact dealer

Selling slowly
On the market longer than average. There may be flexibility on price.

217 days at this dealership
217 days on CarGurus · 11 saves

Pricing
Contact the dealer for pricing details. Due to Texas Department of Motor Vehicle regulations CarGurus is unable to show the exact IMV or price history for this car



Own a car? See what it's worth.
Get your car's current market value and track how it changes over time.

Check my car's value



Estimate monthly payment

$448 /mo*



2021 Chevrolet Tahoe
Mileage: 124,078 · Hempstead, TX (152 mi away)

$23,340
Fair Deal
$XX Below market

Good credit (680-739) • $0 trade-in

Down payment (0%)

$0

Recommended down payments

$1,000	$2,000	$5,000
$430/mo	$412/mo	$358/mo

Loan term

72 months

Shorten to **60 months** to save $1,656 in total interest • $510/mo

Send estimate to dealer

Work with the dealer to finalize your payment

Cars under $448/mo

$448 /mo

Update listings

More listings from CHIEFS PURSUIT SURPLUS in Hempstead, TX




2020 Chevrolet Tahoe
Police RWD 107K mi

High Priced

$19,340 Price includes fees

Est. $374/mo

Check availability

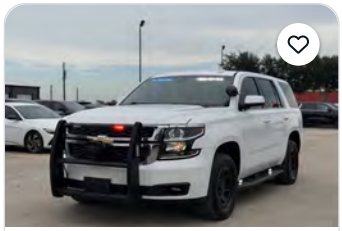

2018 Chevrolet Tahoe
Police RWD 103K mi

High Priced

$18,340 Price includes fees

Est. $354/mo

Check availability

*Estimated payments are for informational purposes only. They exclude title and registration fees and may not account for all dealer charges and governmental fees. And do not represent a financing offer or guarantee of credit from the seller.

Dealer



CHIEFS PURSUIT SURPLUS

Open • Closes at 6:00 PM

(979) 978-0252

52186 Highway 290, Hempstead, TX 77445

View inventory

Dealer website

Dealer reviews



2021 Chevrolet Tahoe
Mileage: 124,078 · Hempstead, TX (152 mi away)

$23,340
Fair Deal
$XX Below market

Dealer's description

Chiefs Pursuit Surplus specializes in decommissioned police and government vehicles at unbeatable prices! We offer a wide variety of Chevrolet, Dodge and Ford interceptors. Upfitting services are available to all Police Officers, Firefighters and Certified Security Personnel. We also have a selection of center consoles, wheels, etc. available to upgrade your vehicle for a different appeal. We are your ONE STOP SHOP! _____ SHIPPING: We connect you with a 3rd party transportation agency. Transporters are fully insured

Show full description

Notify me of new listings like this one

Email address

Email me

By clicking "Email me," you agree to our Privacy Policy and Terms of Use.

Recommended from this dealer

View all cars at this dealership



2021 Chevrolet Tahoe

Mileage: 124,078 · Hempstead, TX (152 mi away)

$23,340

Fair Deal

$XX Below market

Download our app



© 2026 CarGurus, Inc., All Rights Reserved.

JDPOWER

2021 Chevrolet Tahoe

Utility 4D Fleet 2WD Values

Pricing & Values

Prices shown for the used **2021 Chevrolet Tahoe Utility 4D Fleet 2WD** with typical miles are what people paid to buy this vehicle or what people received when trading in this vehicle at a dealer. Edit options.

Buy from Dealer

Prices shown are what people paid including dealer discounts. Taxes and fees (title, registration, license, document, and transportation fees) are not included.

Buy from Dealer | Buy Certified from Dealer

Average Price Paid

$28,441



80% of People Paid

$27,200 - $30,394

Estimated Trade-In Value

Prices shown are what people received from a dealer for their trade-in vehicle by condition. See definitions.

Base Price	$18,500
Mileage and Options	$0
Low	**$18,500**
Base Price	$20,250
Mileage and Options	$0
Average	**$20,250**
Base Price	$21,500
Mileage and Options	$0
High	**$21,500**

The values are not for commercial use.
Looking for values for your business? JD Power Valuation Services can help.

2021 Chevrolet Tahoe Photos and Videos

Selected Trim: Utility 4D Fleet 2WD

All Interior Photos

All Exterior Photos

See 14 Photos and Videos >

Car Loan Calculator

Monthly Payments What Can I Afford


Car Price $28,441	Trade-In Value $0
Interest Rate (%) 3.95	Down Payment $0
Sales Tax (%) California 7.25%	Loan Term (Months) 60

$561.07 per month

Actual price and payments may be different due to local rebates, specials, fees, and credit qualifications. Consult your dealer for actual price, payments, and complete details. View Disclosures

Consumer Ratings

2021 Chevrolet Tahoe

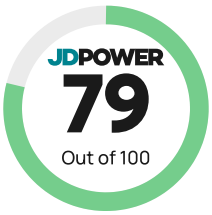

The JD Power 100-Point Score is based on hundreds of thousands of independent and unbiased opinions of verified car owners.

See the 2021 Chevrolet Tahoe model page for more details.

Top Alternatives

88	86	85	85
2021 Buick Envision	**2021 Toyota RAV4 Prime**	**2021 Toyota 4Runner**	**2021 GMC Terrain**	**2021 Audi e-tro**
People are Paying $16,894 - $25,234	People are Paying $30,372 - $41,045	People are Paying $29,905 - $42,012	People are Paying $14,812 - $26,479	People are Paying $18,992 - $23,48

Catch up on our latest **2021 Chevrolet Tahoe Expert Review** >

Siler's Paint & Body, Inc.

12972 State Highway 155 S, Tyler, TX 75703
Phone: (903) 534-0367, Fax: (903) 534-0684

Image Report

Owner:	Smith County	Insurance:	ALACRITY	Estimator:	Wendell Osborn	Vehicle Out:
RO Number:	8480	Claim Number:	APD20266655-1			
Year:	2024	Color:	WHITE	License Plate:	1437110	Production Date:
Make:	CHEV	Body Style:	4D UTV	State:	TX	Mileage In:
Model:	Tahoe Commercial...	Engine:	8-5.3L Gasoline ...	VIN:	1GNSCLED0RR234278	Condition:



8/6/2026
Comments:



8/6/2026
Comments:



8/6/2026
Comments:



10/12/2026 S01
Comments:



10/14/2026 S01
Comments:



10/14/2026 S01
Comments:

Siler's Paint & Body, Inc.

12972 State Highway 155 S, Tyler, TX 75703
Phone: (903) 534-0367, Fax: (903) 534-0684

Image Report

Owner:	Smith County	Insurance:	ALACRITY	Estimator:	Wendell Osborn	Vehicle Out:
RO Number:	8480	Claim Number:	APD20266655-1			
Year:	2024	Color:	WHITE	License Plate:	1437110	Production Date:
Make:	CHEV	Body Style:	4D UTV	State:	TX	Mileage In:
Model:	Tahoe Commercial...	Engine:	8-5.3L Gasoline ...	VIN:	1GNSCLED0RR234278	Condition:



10/14/2026 S01
Comments:



10/14/2026 S01
Comments:



10/14/2026 S01
Comments:



10/14/2026 S01
Comments:



10/14/2026 S01
Comments:



10/14/2026 S01
Comments:

Siler's Paint & Body, Inc.

12972 State Highway 155 S, Tyler, TX 75703
Phone: (903) 534-0367, Fax: (903) 534-0684

Image Report

Owner:	Smith County	Insurance:	ALACRITY	Estimator:	Wendell Osborn	Vehicle Out:
RO Number:	8480	Claim Number:	APD20266655-1			
Year:	2024	Color:	WHITE	License Plate:	1437110	Production Date:
Make:	CHEV	Body Style:	4D UTV	State:	TX	Mileage In:
Model:	Tahoe Commercial...	Engine:	8-5.3L Gasoline ...	VIN:	1GNSCLED0RR234278	Condition:



10/14/2026 S01
Comments:



10/14/2026 S01
Comments:



10/14/2026 S01
Comments:



10/14/2026 S01
Comments:



10/14/2026 S01
Comments:



10/14/2026 S01
Comments:

Siler's Paint & Body, Inc.

12972 State Highway 155 S, Tyler, TX 75703
Phone: (903) 534-0367, Fax: (903) 534-0684

Image Report

Owner:	Smith County	Insurance:	ALACRITY	Estimator:	Wendell Osborn	Vehicle Out:
RO Number:	8480	Claim Number:	APD20266655-1			
Year:	2024	Color:	WHITE	License Plate:	1437110	Production Date:
Make:	CHEV	Body Style:	4D UTV	State:	TX	Mileage In:
Model:	Tahoe Commercial...	Engine:	8-5.3L Gasoline ...	VIN:	1GNSCLED0RR234278	Condition:



10/14/2026 S01
Comments:



10/14/2026 S01
Comments:



10/14/2026 S01
Comments:



10/14/2026 S01
Comments:



10/14/2026 S01
Comments:



10/14/2026 S01
Comments:

Siler's Paint & Body, Inc.

12972 State Highway 155 S, Tyler, TX 75703
Phone: (903) 534-0367
FAX: (903) 534-0684

Workfile ID: cda1e684
Federal ID: 52-2401803

Preliminary Supplement 1 with Summary

RO Number: 8480

Written By: Wendell Osborn

Insured:	Smith County Sheriffs Office	Policy #:		Claim #:	APD20266655-1
Type of Loss:		Date of Loss:	9/3/2026 12:00 AM	Days to Repair:	0
Point of Impact:	12 Front				

Owner:
Smith County Sheriffs Office

Inspection Location:
Siler's Paint & Body, Inc.
12972 State Highway 155 S
Tyler, TX 75703
Repair Facility
(903) 534-0367 Business

Insurance Company:
ALACRITY SOLUTIONS TYLER TX

VEHICLE

2024 CHEV Tahoe Commercial (Fleet) 4D UTV 8-5.3L Gasoline Direct Injection WHITE

VIN:	1GNSCLED0RR234278	Interior Color:		Mileage In:	Vehicle Out:
License:	1437110	Exterior Color:	WHITE	Mileage Out:	
State:	TX	Production Date:		Condition:	Job #:

TRANSMISSION
Automatic Transmission
POWER
Power Steering
Power Brakes
Power Windows
Power Locks
Power Mirrors
Heated Mirrors
Power Driver Seat
Power Passenger Seat
DECOR
Dual Mirrors
Privacy Glass
Console/Storage
CONVENIENCE
Air Conditioning
Intermittent Wipers
Tilt Wheel
Cruise Control
Rear Defogger
Keyless Entry
Alarm
Message Center
Steering Wheel Touch Controls
Rear Window Wiper
Telescopic Wheel
Climate Control
Dual Air Condition
Backup Camera
Parking Sensors
RADIO
AM Radio
FM Radio
Stereo
Search/Seek
Auxiliary Audio Connection
SAFETY
Drivers Side Air Bag
Passenger Air Bag
Anti-Lock Brakes (4)
4 Wheel Disc Brakes
Traction Control
Stability Control
Front Side Impact Air Bags
Head/Curtain Air Bags
Communications System
Hands Free Device
Xenon or L.E.D. Headlamps
Positraction
Lane Departure Warning
ROOF
Luggage/Roof Rack
SEATS
Cloth Seats
3rd Row Seat
WHEELS
Aluminum/Alloy Wheels
PAINT
Clear Coat Paint
TRUCK
Trailer Hitch
Trailering Package
Running Boards/Side Steps

RO Number: 8480

2024 CHEV Tahoe Commercial (Fleet) 4D UTV 8-5.3L Gasoline Direct Injection WHITE

Line		Oper		Description	Part Number	Qty	Extended Price $		Labor		Paint
1	**FRONT BUMPER & GRILLE**										
2	*	S01		O/H bumper assy					3.7		
3	**		Repl	A/M CAPA Bumper cover	87813936	1	637.00		Incl.		2.6
4	*			Add for Clear Coat							0.0
5	**		Repl	A/M Frt Bumper Cover Moulding	GM1044144C	1	137.00				
6	**		Repl	Opt OEM Lower grille	84796507	1	117.38		Incl.		
7	**		Repl	A/M Tow brkt cover	84341206	1	29.00		Incl.		
8	**		Repl	A/M CAPA Access cover	84371235	1	35.00		Incl.		
9	**		Repl	A/M CAPA Filler panel	84834018	1	53.00		Incl.		
10	**		Repl	A/M Frt Lwr Bumper Air Deflector	GM1092267C	1	281.00				
11	**		Repl	A/M CAPA License bracket	84699405	1	41.00		0.0		
12	**		Repl	A/M CAPA RT Air duct	84834015	1	113.00		Incl.		
13	**		Repl	A/M CAPA LT Air duct	84834014	1	102.00		Incl.		
14			R&I	R&I bumper cover					Incl.		
15	**		Repl	A/M Grille assy LS, COMMERCIAL	85633891	1	638.00		Incl.		
16	*		Repl	Emblem gold	84701878	1	80.16		Incl.		
17		S01	Repl	Stiffener	84664455	1	268.01		0.4		
18		S01	Repl	Impact bar	85652552	1	722.48		0.4		
19		S01	Repl	Extension panel	84808684	1	104.72		Incl.		
20		S01	Repl	Support panel	85007304	1	93.00		Incl.		
21		S01	Repl	RT Outer reinf	84834020	1	50.33		Incl.		
22		S01	Repl	LT Outer reinf	84834019	1	47.02		Incl.		
23		S01	Repl	RT Guide	85594226	1	30.29		0.1		
24		S01	Repl	LT Guide	85594225	1	26.72		0.1		
25		S01	Repl	Lower molding silver	84833621	1	94.83		Incl.		
26	**FRONT PANELS**										
27		S01	Repl	Upper shutter 5.3 & 6.2 liter Tahoe	87864517	1	460.62	m	0.6	4	
28	**FRONT LAMPS**										
29	*		Repl	RT Headlamp assy	85123918	1	734.42		Incl.		
30	*		Repl	LT Headlamp assy	85123917	1	738.81		Incl.		
31			Repl	Aim headlamps		1			0.5		
32	#			HEADLAMPS		1			-0.1		
33		S01	R&I	RT Side marker lamp					Incl.		
34		S01	R&I	LT Side marker lamp					Incl.		
35	**RADIATOR SUPPORT**										
36	*		Repl	Upper baffle	84252884	1	62.79		Incl.		
37	*		Repl	Lower baffle	84252885	1	63.50		Incl.		
38		S01	Repl	Support assy (HSS)	85820808	1	3,655.08	s	14.9		6.7
39		S01		Add for shutter				m	0.6		
40	#	S01		Add To R&R Mechanical Components-M		1			3.6	4	
41		S01	Repl	RT Outer support Chevrolet	84607755	1	334.38		Incl.		0.6
42		S01		Overlap Minor Panel							-0.2

RO Number: 8480

2024 CHEV Tahoe Commercial (Fleet) 4D UTV 8-5.3L Gasoline Direct Injection WHITE

43		S01	Repl	LT Outer support Chevrolet	84607754	1	334.41		Incl.		0.6
44		S01		Overlap Minor Panel							-0.2
45		S01	Repl	Upper reinf	84828343	1	117.10		1.0		
46		S01	Repl	RT Upper brace	84257485	1	105.59		0.2		
47		S01	Repl	LT Upper brace	84257484	1	105.92		0.2		
48		S01	Repl	RT H'lamp bracket	85063397	1	52.97		0.1		
49		S01	Repl	LT H'lamp bracket	85063396	1	47.93		0.1		
50		S01	Repl	RT Diagonal brace	84257486	1	83.89		0.2		
51		S01	Repl	LT Diagonal brace	84257486	1	83.89		0.2		
52		S01	Repl	Upper baffle	84252883	1	63.53		Incl.		
53		S01	Repl	RT Side baffle	84252889	1	57.63		0.2		
54		S01	Repl	LT Side baffle	84252892	1	57.63		0.2		
55		S01	Repl	RT Support bracket	84762898	1	54.64		0.3		
56		S01	Repl	RT Side baffle clip	1605396	2	22.54				
57		S01	Repl	LT Side baffle clip	1605396	2	22.54				
58		S01	Repl	LT Support bracket	84762897	1	46.70		0.3		
59		S01	Repl	RT Lower bracket	84868126	1	16.97		0.2		
60		S01	Repl	LT Lower bracket	84868125	1	16.97		0.2		
61	**COOLING**										
62	*		Repl	Radiator w/enhanced towing	85575817	1	173.40	m	Incl.		
63	#	S01		add labor		1			0.4	4	
64			Repl	RT Fan & motor w/o enhanced towing	86777555	1	422.44	m	Incl.		
65			Repl	Fan shroud	84120130	1	181.45	m	Incl.		
66			Repl	LT Fan & motor w/o enhanced towing	86777556	1	443.58	m	Incl.		
67	#		Repl	Vacuum-Fill & Bleed Cooling System		1			0.5		
68	#	S01		Evacuate & Recharge A?C-M		1			1.4	4	
69	**		Repl	A/M Upr Frt Body Brace	GM1225429C	1	228.00		Incl.		
70	**AIR CONDITIONER & HEATER**										
71	*	S01	Repl	Condenser	85822144	1	322.18	m	0.5	4	
72	**HOOD**										
73	**		Repl	A/M CAPA Hood (ALU)	85112715	1	1,015.00		2.0		3.0
74	*			Add for Clear Coat							0.0
75	*			Add for Underside(Complete)							1.5
76	*		Repl	RT Hinge	84342482	1	92.53		0.3		0.5
77	*			Add for Clear Coat							0.0
78	*		Repl	LT Hinge	84342481	1	92.53		0.3		0.5
79	*			Add for Clear Coat							0.0
80	*		Repl	Lock	84805444	1	104.35		Incl.		
81		S01	Repl	Front w'strip center	84199335	1	46.58		Incl.		
82		S01	Repl	RT Front w'strip outer	84431082	1	26.26		Incl.		
83		S01	Repl	LT Front w'strip outer	84431082	1	26.26		Incl.		
84		S01	Repl	Insulator	84272986	1	160.03		Incl.		
85		S01	Repl	Insulator retainer	11611677	6	49.92				

RO Number: 8480

2024 CHEV Tahoe Commercial (Fleet) 4D UTV 8-5.3L Gasoline Direct Injection WHITE

86	**FENDER**										
87		S01	R&I	RT Fender liner w/o Z71, Police, SSV					Incl.		
88	**		Repl	A/M CAPA RT Fender	84384211	1	757.00		1.4		2.1
89				Overlap Major Non-Adj. Panel							-0.2
90	*			Add for Clear Coat							0.2
91	*			Add for Edging							1.2
92	**		Repl	A/M CAPA LT Fender	84384210	1	757.00		1.4		2.1
93				Overlap Major Non-Adj. Panel							-0.2
94	*			Add for Clear Coat							0.2
95	*			Add for Edging							1.2
96		S01	R&I	LT Fender liner w/o Z71, Police, SSV					Incl.		
97		S01	Repl	RT Extension	84708909	1	51.11		0.1		0.4
98		S01		Add for Clear Coat							0.1
99		S01	Repl	LT Extension	84708908	1	51.11		0.1		0.4
100		S01		Add for Clear Coat							0.1
101	**FRAME**										
102		S01	Repl	Frame assy	84813743	1	4,994.08	s	33.2	4	
103		S01		Add for skid plate				m	0.3		
104		S01		Add for trans cooler				m	0.3		
105	**ELECTRICAL**										
open	*	S01	Repl	Battery	SEE FOOTNOTE	1	250.00	m	0.4		
107		S01	Repl	Battery tray	84963923	1	197.91		0.2		
108	*	S01	Rpr	Fuse & relay box labeled 84790034					0.5		
109	*	S01	R&I	Fuse & relay box labeled 84823330					0.5		
110	**ENGINE**										
111			R&I	Air inlet grille					Incl.		
112	#			ADD LABOR		1			0.6		
113	#		R&I	Air Intake Splash Sheild Assy					Incl.		
114			Repl	Air inlet grille	84775412	1	168.98		Incl.		
open		S01	Repl	R&I engine assy	NONE	1		m	Incl.		
116	**EXHAUST SYSTEM**										
117		S01		Rpl exhaust system				m	1.5		
118	*	S01	R&I	Converter & pipe				m	Incl.		
119	*	S01	R&I	Center muffler				m	Incl.		
120	*	S01	R&I	Rear muffler				m	Incl.		
121	**STEERING COLUMN**										
122		S01	R&I	R&I steering column				m	1.6	4	
123	**WINDSHIELD**										
124		S01	R&I	Windshield GM, w/o head-up display w/o video display mirror					3.5		
125		S01	R&I	RT Wiper arm					Incl.		
126		S01	R&I	LT Wiper arm					Incl.		
127		S01	R&I	R&I washer reservoir					0.4		

RO Number: 8480

2024 CHEV Tahoe Commercial (Fleet) 4D UTV 8-5.3L Gasoline Direct Injection WHITE

128	**COWL**								
129		S01	R&I	RT Side cover Tahoe				Incl.	
130		S01	R&I	LT Side cover Tahoe				Incl.	
131	**INSTRUMENT PANEL**								
132		S01	R&I	R&I instrument panel				3.8	
133	*	S01	R&I	Reinf beam w/o head-up display				1.3	
134		S01	R&I	Cluster panel black				0.4	
135		S01	R&I	LT Side cover black				0.1	
136		S01	R&I	LT Filler panel black				0.1	
137		S01	R&I	LT Lower insulator w/o Police				0.2	
138		S01	R&I	Knee bolster w/o power tilt telescoping black				0.1	
139		S01	R&I	RT Side cover black				0.1	
140		S01	R&I	RT Filler panel black				0.1	
141		S01	R&I	RT Trim pad w/o leather black				0.3	
142		S01	R&I	RT Lower insulator				0.2	
143	*	S01	R&I	Glove box assy black				0.2	
144	**SEATS & TRACKS**								
145		S01	R&I	RT R&I front seat				0.5	
146		S01	R&I	LT R&I front seat				0.5	
147	**PILLARS, ROCKER & FLOOR**								
148		S01	Repl	RT Hinge plr reinf (HSS)	84607724	1	751.24 s	5.0	
149		S01	Repl	LT Hinge plr reinf (HSS)	84607723	1	543.54 s	5.0	
150		S01	R&I	RT Frt rocker mldg w/o pwr assist step				0.8	
151		S01	R&I	LT Frt rocker mldg w/o pwr assist step				0.8	
152		S01	R&I	RT Rear rocker mldg w/o pwr assist step				Incl.	
153		S01	R&I	LT Rear rocker mldg w/o pwr assist step				Incl.	
154	*	S01	R&I	RT Step bar assy black				0.7	
155	*	S01	R&I	LT Step bar assy black				0.7	
156	**FRONT DOOR**								
157	*		Refn	RT Outer panel					1.1
158	*		Refn	LT Outer panel					1.1
159	*		R&I	LT R&I mirror				0.3	
160	*		R&I	RT R&I mirror				0.3	
161	#		R&I	R Frt Upr Door Glass Reveal Moulding				0.3	
162			R&I	RT Front applique				0.2	
163	#		R&I	L Frt Upr Door Glass Reveal Moulding				0.3	
164			R&I	LT Front applique				0.2	
165	*		R&I	RT Rear applique				0.3	
166			R&I	RT Belt w'strip				0.2	
167	*		R&I	LT Rear applique				0.3	

RO Number: 8480

2024 CHEV Tahoe Commercial (Fleet) 4D UTV 8-5.3L Gasoline Direct Injection WHITE

168			R&I	LT Belt w'strip				0.2			
169			R&I	RT R&I trim panel				0.4			
170			R&I	LT R&I trim panel				0.4			
171			R&I	RT Run w'strip				0.2			
172	*		R&I	LT Handle, outside w/o chrome				0.3			
173	*		R&I	RT Handle, outside w/o chrome				0.3			
174			R&I	RT Upper molding black				0.2			
175			R&I	LT Run w'strip				0.2			
176			R&I	LT Upper molding black				0.2			
177	#			ADDITIONAL COSTS & MATERIALS	1						
178	#	S01		Paint Materials	1						
179	#			Hazardous Waste Disposal	1	5.00					
180	#			Flex Additive	1	8.00					
181	#			Coolant	1	20.00					
182	#			Freon & Oil	1	35.00					
183	#			ADDITIONAL OPERATIONS	1						
184	#	S01		Clear Coat	1						5.0
185	#			Mask For Overspray	1	9.62		0.3			
186	#			Frame/Rack Set Up	1			2.0	F		
187	#	S01		Pull For Mash MULTIPLE PULLS	1			4.0	F		
188	#	S01		Pill For Sag	1			4.0	F		
189	#	S01	Subl	CLAMP RENTAL SHIPPING FOR TRUCK/ TAHOE	1	800.00	X				
190	#	S01		Pre-Repair Scan	1			0.5	4		
191	#	S01		Post-Repair Scan	1			0.5	4		
192	#			Remove Old Decals & Adhesive From Front Doors	1			2.0			
193	#	S01		move in +25%	1	156.25					
194		S01	R&I	RT Door w'strip				0.6			
195		S01	R&I	LT Door w'strip				0.6			
196		S01	R&I	RT Lower w'strip				0.1			
197		S01	R&I	LT Lower w'strip				0.1			
198		S01	R&I	RT Upper molding chrome				0.2			
199		S01	R&I	LT Upper molding chrome				0.2			
200		S01	R&I	RT Door glass GM Tahoe				0.5			
201		S01	R&I	LT Door glass GM Tahoe				0.5			
202		S01	R&I	RT Window molding				0.2			
203		S01	R&I	LT Window molding				0.2			
204		S01	R&I	RT R&I door assy				1.2			
205		S01	R&I	LT R&I door assy				1.2			
206	**REAR SUSPENSION**										
207		S01	Repl	Bleed brake system	1		m	0.5	4		
208		S01		O/H rr susp both sides			m	8.2	4		
209		S01		RT O/H rear suspension one side			m	Incl.			
210		S01		LT O/H rear suspension one side			m	Incl.			

RO Number: 8480

2024 CHEV Tahoe Commercial (Fleet) 4D UTV 8-5.3L Gasoline Direct Injection WHITE

211	**REAR BUMPER**							
212		S01	R&I	R&I bumper cover			Incl.	
213	#	S01		WILL BE MORE DAMAGE WITH ALL THE ELECTRONICS ADD ON FOR	1			
214	#	S01		SHERRIFFS DEPT DEALER WILL DO FRAME MOTOR DASH ETC	1			
215	#	S01		195.00 HR PELTIER CHEVROLET	1			
				SUBTOTALS	**23,981.74**		**132.9**	**30.4**

ESTIMATE TOTALS

Category	Basis		Rate	Cost $
Parts				23,181.74
Body Labor	71.9 hrs	@	$ 75.00 /hr	5,392.50
Paint Labor	30.4 hrs	@	$ 75.00 /hr	2,280.00
Frame Labor	10.0 hrs	@	$ 95.00 /hr	950.00
SUBLET MECHANICAL	51.0 hrs	@	$ 195.00 /hr	9,945.00
Paint Supplies	30.4 hrs	@	$ 55.00 /hr	1,672.00
Miscellaneous				800.00
Subtotal				44,221.24
Sales Tax	$ 24,853.74	@	8.2500 %	2,050.43
Grand Total				**46,271.67**
Deductible				2,500.00
CUSTOMER PAY				**2,500.00**
INSURANCE PAY				**43,771.67**

MyPriceLink Estimate ID / Quote ID:

1514726377960513536 / 154531624

RO Number: 8480

2024 CHEV Tahoe Commercial (Fleet) 4D UTV 8-5.3L Gasoline Direct Injection WHITE

SUPPLEMENT SUMMARY

Line			Oper	Description	Part Number	Qty	Extended Price $		Labor		Paint
Changed Items											
6	**		Repl	Opt OEM Lower grille	84796507	1	-117.38		Incl.		
6	**	S01	Repl	Opt OEM Lower grille	84796507	1	117.38		Incl.		
26	#			Add To R&R Mechanical Components-M		1			-3.6	M	
40	#	S01		Add To R&R Mechanical Components-M		1			3.6	4	
29	#			add labor		1			-0.4	M	
63	#	S01		add labor		1			0.4	4	
35	#			Evacuate & Recharge A?C-M		1			-1.4	M	
68	#	S01		Evacuate & Recharge A?C-M		1			1.4	4	
38	*		Repl	Condenser	85822144	1	-322.18	m	-0.5	M	
71	*	S01	Repl	Condenser	85822144	1	322.18	m	0.5	4	
84	#			Paint Materials		1	-1,166.00				
178	#	S01		Paint Materials		1					
90	#			Clear Coat		1					-2.5
184	#	S01		Clear Coat		1					5.0
93	#			Pull For Mash		1			-2.0	F	
187	#	S01		Pull For Mash MULTIPLE PULLS		1			4.0	F	
94	#			Pill For Sag		1			-2.0	F	
188	#	S01		Pill For Sag		1			4.0	F	
95	#			Pre-Repair Scan		1			-0.5	M	
190	#	S01		Pre-Repair Scan		1			0.5	4	
96	#			Post-Repair Scan		1			-0.5	M	
191	#	S01		Post-Repair Scan		1			0.5	4	
Deleted Items											
25	**		Repl	Opt OEM Radiator support (HSS)	85544205	1	-1,049.57	s	-11.5		-1.8
30	*		R&I	Radiator/Condenser-M				m	Incl.		
Added Items											
17		S01	Repl	Stiffener	84664455	1	268.01		0.4		
18		S01	Repl	Impact bar	85652552	1	722.48		0.4		
19		S01	Repl	Extension panel	84808684	1	104.72		Incl.		
20		S01	Repl	Support panel	85007304	1	93.00		Incl.		
21		S01	Repl	RT Outer reinf	84834020	1	50.33		Incl.		
22		S01	Repl	LT Outer reinf	84834019	1	47.02		Incl.		
23		S01	Repl	RT Guide	85594226	1	30.29		0.1		
24		S01	Repl	LT Guide	85594225	1	26.72		0.1		
25		S01	Repl	Lower molding silver	84833621	1	94.83		Incl.		
26	**FRONT PANELS**										
27		S01	Repl	Upper shutter 5.3 & 6.2 liter Tahoe	87864517	1	460.62	m	0.6	4	
33		S01	R&I	RT Side marker lamp					Incl.		

RO Number: 8480

2024 CHEV Tahoe Commercial (Fleet) 4D UTV 8-5.3L Gasoline Direct Injection WHITE

34		S01	R&I	LT Side marker lamp					Incl.		
38		S01	Repl	Support assy (HSS)	85820808	1	3,655.08	s	14.9		6.7
39		S01		Add for shutter				m	0.6		
41		S01	Repl	RT Outer support Chevrolet	84607755	1	334.38		Incl.		0.6
42		S01		Overlap Minor Panel							-0.2
43		S01	Repl	LT Outer support Chevrolet	84607754	1	334.41		Incl.		0.6
44		S01		Overlap Minor Panel							-0.2
45		S01	Repl	Upper reinf	84828343	1	117.10		1.0		
46		S01	Repl	RT Upper brace	84257485	1	105.59		0.2		
47		S01	Repl	LT Upper brace	84257484	1	105.92		0.2		
48		S01	Repl	RT H'lamp bracket	85063397	1	52.97		0.1		
49		S01	Repl	LT H'lamp bracket	85063396	1	47.93		0.1		
50		S01	Repl	RT Diagonal brace	84257486	1	83.89		0.2		
51		S01	Repl	LT Diagonal brace	84257486	1	83.89		0.2		
52		S01	Repl	Upper baffle	84252883	1	63.53		Incl.		
53		S01	Repl	RT Side baffle	84252889	1	57.63		0.2		
54		S01	Repl	LT Side baffle	84252892	1	57.63		0.2		
55		S01	Repl	RT Support bracket	84762898	1	54.64		0.3		
56		S01	Repl	RT Side baffle clip	1605396	2	22.54				
57		S01	Repl	LT Side baffle clip	1605396	2	22.54				
58		S01	Repl	LT Support bracket	84762897	1	46.70		0.3		
59		S01	Repl	RT Lower bracket	84868126	1	16.97		0.2		
60		S01	Repl	LT Lower bracket	84868125	1	16.97		0.2		
81		S01	Repl	Front w'strip center	84199335	1	46.58		Incl.		
82		S01	Repl	RT Front w'strip outer	84431082	1	26.26		Incl.		
83		S01	Repl	LT Front w'strip outer	84431082	1	26.26		Incl.		
84		S01	Repl	Insulator	84272986	1	160.03		Incl.		
85		S01	Repl	Insulator retainer	11611677	6	49.92				
87		S01	R&I	RT Fender liner w/o Z71, Police, SSV					Incl.		
96		S01	R&I	LT Fender liner w/o Z71, Police, SSV					Incl.		
97		S01	Repl	RT Extension	84708909	1	51.11		0.1		0.4
98		S01		Add for Clear Coat							0.1
99		S01	Repl	LT Extension	84708908	1	51.11		0.1		0.4
100		S01		Add for Clear Coat							0.1
101	**FRAME**										
102		S01	Repl	Frame assy	84813743	1	4,994.08	s	33.2	4	
103		S01		Add for skid plate				m	0.3		
104		S01		Add for trans cooler				m	0.3		
105	**ELECTRICAL**										
open	*	S01	Repl	Battery	SEE FOOTNOTE	1	250.00	m	0.4		
107		S01	Repl	Battery tray	84963923	1	197.91		0.2		
108	*	S01	Rpr	Fuse & relay box labeled 84790034					0.5		
109	*	S01	R&I	Fuse & relay box labeled 84823330					0.5		

RO Number: 8480

2024 CHEV Tahoe Commercial (Fleet) 4D UTV 8-5.3L Gasoline Direct Injection WHITE

open										
		S01	Repl	R&I engine assy	NONE	1		m	Incl.	
116	**EXHAUST SYSTEM**									
117		S01		Rpl exhaust system				m	1.5	
118	*	S01	R&I	Converter & pipe				m	Incl.	
119	*	S01	R&I	Center muffler				m	Incl.	
120	*	S01	R&I	Rear muffler				m	Incl.	
121	**STEERING COLUMN**									
122		S01	R&I	R&I steering column				m	1.6	4
123	**WINDSHIELD**									
124		S01	R&I	Windshield GM, w/o head-up display w/o video display mirror					3.5	
125		S01	R&I	RT Wiper arm					Incl.	
126		S01	R&I	LT Wiper arm					Incl.	
127		S01	R&I	R&I washer reservoir					0.4	
128	**COWL**									
129		S01	R&I	RT Side cover Tahoe					Incl.	
130		S01	R&I	LT Side cover Tahoe					Incl.	
131	**INSTRUMENT PANEL**									
132		S01	R&I	R&I instrument panel					3.8	
133	*	S01	R&I	Reinf beam w/o head-up display					1.3	
134		S01	R&I	Cluster panel black					0.4	
135		S01	R&I	LT Side cover black					0.1	
136		S01	R&I	LT Filler panel black					0.1	
137		S01	R&I	LT Lower insulator w/o Police					0.2	
138		S01	R&I	Knee bolster w/o power tilt telescoping black					0.1	
139		S01	R&I	RT Side cover black					0.1	
140		S01	R&I	RT Filler panel black					0.1	
141		S01	R&I	RT Trim pad w/o leather black					0.3	
142		S01	R&I	RT Lower insulator					0.2	
143	*	S01	R&I	Glove box assy black					0.2	
144	**SEATS & TRACKS**									
145		S01	R&I	RT R&I front seat					0.5	
146		S01	R&I	LT R&I front seat					0.5	
147	**PILLARS, ROCKER & FLOOR**									
148		S01	Repl	RT Hinge plr reinf (HSS)	84607724	1	751.24	s	5.0	
149		S01	Repl	LT Hinge plr reinf (HSS)	84607723	1	543.54	s	5.0	
150		S01	R&I	RT Frt rocker mldg w/o pwr assist step					0.8	
151		S01	R&I	LT Frt rocker mldg w/o pwr assist step					0.8	
152		S01	R&I	RT Rear rocker mldg w/o pwr assist step					Incl.	
153		S01	R&I	LT Rear rocker mldg w/o pwr assist step					Incl.	
154	*	S01	R&I	RT Step bar assy black					0.7	
155	*	S01	R&I	LT Step bar assy black					0.7	

RO Number: 8480

2024 CHEV Tahoe Commercial (Fleet) 4D UTV 8-5.3L Gasoline Direct Injection WHITE

189	#	S01	Subl	CLAMP RENTAL SHIPPING FOR TRUCK/ TAHOE	1	800.00	X			
193	#	S01		move in +25%	1	156.25				
194		S01	R&I	RT Door w'strip				0.6		
195		S01	R&I	LT Door w'strip				0.6		
196		S01	R&I	RT Lower w'strip				0.1		
197		S01	R&I	LT Lower w'strip				0.1		
198		S01	R&I	RT Upper molding chrome				0.2		
199		S01	R&I	LT Upper molding chrome				0.2		
200		S01	R&I	RT Door glass GM Tahoe				0.5		
201		S01	R&I	LT Door glass GM Tahoe				0.5		
202		S01	R&I	RT Window molding				0.2		
203		S01	R&I	LT Window molding				0.2		
204		S01	R&I	RT R&I door assy				1.2		
205		S01	R&I	LT R&I door assy				1.2		
206	**REAR SUSPENSION**									
207		S01	Repl	Bleed brake system	1		m	0.5	4	
208		S01		O/H rr susp both sides			m	8.2	4	
209		S01		RT O/H rear suspension one side			m	Incl.		
210		S01		LT O/H rear suspension one side			m	Incl.		
211	**REAR BUMPER**									
212		S01	R&I	R&I bumper cover				Incl.		
213	#	S01		WILL BE MORE DAMAGE WITH ALL THE ELECTRONICS ADD ON FOR	1					
214	#	S01		SHERRIFFS DEPT DEALER WILL DO FRAME MOTOR DASH ETC	1					
215	#	S01		195.00 HR PELTIER CHEVROLET	1					
				SUBTOTALS		**13,067.05**		**90.8**		**9.2**

RATE CHANGES

Paint Supplies	(Est)	21.2 hrs	@	$ 55.00 /hr	(0.00	to 55.00)	=	1,166.00
Sales Tax		$ 10914.69		8.25	(0 %	to 8.25 %)	=	900.46

RO Number: 8480

2024 CHEV Tahoe Commercial (Fleet) 4D UTV 8-5.3L Gasoline Direct Injection WHITE

TOTALS SUMMARY

Category	Basis		Rate	Cost $
Parts				12,267.05
Body Labor	42.7 hrs	@	$ 75.00 /hr	3,202.50
Paint Labor	9.2 hrs	@	$ 75.00 /hr	690.00
Mechanical Labor	-6.9 hrs	@	$ 135.00 /hr	-931.50
Frame Labor	4.0 hrs	@	$ 95.00 /hr	380.00
SUBLET MECHANICAL	51.0 hrs	@	$ 195.00 /hr	9,945.00
Paint Supplies	9.2 hrs	@	$ 55.00 /hr	506.00
Additional Supplement Materials/Supplies				1,166.00
Miscellaneous				800.00
Subtotal				28,025.05
Sales Tax	$ 13,939.05	@	8.2500 %	1,149.97
Additional Supplement Taxes				900.46
Total Supplement Amount				**30,075.48**
NET COST OF SUPPLEMENT				**30,075.48**

MyPriceLink Estimate ID / Quote ID:

1514726377960513536 / 154531624

CUMULATIVE EFFECTS OF SUPPLEMENT(S)

Estimate	16,196.19	Wendell Osborn
Supplement S01	30,075.48	Wendell Osborn
Job Total:	**$ 46,271.67**	
CUSTOMER PAY:	**$ 2,500.00**	
INSURANCE PAY:	**$ 43,771.67**	

RO Number: 8480

2024 CHEV Tahoe Commercial (Fleet) 4D UTV 8-5.3L Gasoline Direct Injection WHITE

Estimate based on MOTOR CRASH ESTIMATING GUIDE and potentially other third party sources of data. Unless otherwise noted, (a) all items are derived from the Guide DR1GC21, CCC Data Date 10/09/2026, and potentially other third party sources of data; and (b) the parts presented are OEM-parts. OEM parts are manufactured by or for the vehicle's Original Equipment Manufacturer (OEM) according to OEM's specifications for U.S. distribution. OEM parts are available at OE/Vehicle dealerships or the specified supplier. OPT OEM (Optional OEM) or ALT OEM (Alternative OEM) parts are OEM parts that may be provided by or through alternate sources other than the OEM vehicle dealerships with discounted pricing. Asterisk (*) or Double Asterisk (**) indicates that the parts and/or labor data provided by third party sources of data may have been modified or may have come from an alternate data source. Tilde sign (~) items indicate MOTOR Not-Included Labor operations. The symbol (<>) indicates the refinish operation WILL NOT be performed as a separate procedure from the other panels in the estimate. Non-Original Equipment Manufacturer aftermarket parts are described as Non OEM, A/M or NAGS. Used parts are described as LKQ, RCY, or USED. Reconditioned parts are described as Recond. Recored parts are described as Recore. NAGS Part Numbers and Benchmark Prices are provided by National Auto Glass Specifications. Labor operation times listed on the line with the NAGS information are MOTOR suggested labor operation times. NAGS labor operation times are not included. Pound sign (#) items indicate manual entries.

Some 2024 vehicles contain minor changes from the previous year. For those vehicles, prior to receiving updated data from the vehicle manufacturer, labor and parts data from the previous year may be used. The CCC ONE estimator has a list of applicable vehicles. Parts numbers and prices should be confirmed with the local dealership.

The following is a list of additional abbreviations or symbols that may be used to describe work to be done or parts to be repaired or replaced:

SYMBOLS FOLLOWING PART PRICE:
m=MOTOR Mechanical component. s=MOTOR Structural component. T=Miscellaneous Taxed charge category. X=Miscellaneous Non-Taxed charge category.

SYMBOLS FOLLOWING LABOR:
D=Diagnostic labor category. E=Electrical labor category. F=Frame labor category. G=Glass labor category. M=Mechanical labor category. S=Structural labor category. (numbers) 1 through 4=User Defined Labor Categories.

OTHER SYMBOLS AND ABBREVIATIONS:
Adj.=Adjacent. Algn.=Align. ALU=Aluminum. A/M=Aftermarket part. Blnd=Blend. BOR=Boron steel. CAPA=Certified Automotive Parts Association. CFC=Carbon Fiber. D&R=Disconnect and Reconnect. HSS=High Strength Steel. HYD=Hydroformed Steel. Incl.=Included. LKQ=Like Kind and Quality. LT=Left. MAG=Magnesium. Non-Adj.=Non Adjacent. NSF=NSF International Certified Part. O/H=Overhaul. Qty=Quantity. Refn=Refinish. Repl=Replace. R&I=Remove and Install. R&R=Remove and Replace. Rpr=Repair. RT=Right. SAS=Sandwiched Steel. Sect=Section. STS=Stainless Steel. Subl=Sublet. UHS=Ultra High Strength Steel. N=Note(s) associated with the estimate line.

CCC ONE Estimating - A product of CCC Intelligent Solutions Inc.

The following is a list of abbreviations that may be used in CCC ONE Estimating that are not part of the MOTOR CRASH ESTIMATING GUIDE:
BAR=Bureau of Automotive Repair. EPA=Environmental Protection Agency. NHTSA= National Highway Transportation and Safety Administration. PDR=Paintless Dent Repair. VIN=Vehicle Identification Number.

RO Number: 8480

2024 CHEV Tahoe Commercial (Fleet) 4D UTV 8-5.3L Gasoline Direct Injection WHITE

PARTS SUPPLIER LIST

Line	Supplier	Description	Price
3	Keystone, Inc 13681 SYDNEY ROAD WHITEHOUSE TX 75791 (903) 592-7455	#GM1000A46C A/M CAPA Bumper cover Quote: 3639702547 Expires: 10/05/26	$ 637.00
6	Chevyland 7500 Youree Dr Shreveport LA 71105	#84796507 Opt OEM Lower grille Quote: 35326253024 Expires: 10/28/26	$ 117.38
7	Keystone, Inc 13681 SYDNEY ROAD WHITEHOUSE TX 75791 (903) 592-7455	#GM1029133 A/M Tow brkt cover Quote: 3639743206 Expires: 10/05/26	$ 29.00
8	Keystone, Inc 13681 SYDNEY ROAD WHITEHOUSE TX 75791 (903) 592-7455	#GM1029132C A/M CAPA Access cover Quote: 3639748295 Expires: 10/05/26	$ 35.00
9	Keystone, Inc 13681 SYDNEY ROAD WHITEHOUSE TX 75791 (903) 592-7455	#GM1087258C A/M CAPA Filler panel Quote: 3639750282 Expires: 10/05/26	$ 53.00
11	Keystone, Inc 13681 SYDNEY ROAD WHITEHOUSE TX 75791 (903) 592-7455	#GM1068216C A/M CAPA License bracket Quote: 3639767484 Expires: 10/05/26	$ 41.00
12	Keystone, Inc 13681 SYDNEY ROAD WHITEHOUSE TX 75791 (903) 592-7455	#GM1043164C A/M CAPA RT Air duct Quote: 3639770060 Expires: 10/05/26	$ 113.00
13	Keystone, Inc 13681 SYDNEY ROAD WHITEHOUSE TX 75791 (903) 592-7455	#GM1042164C A/M CAPA LT Air duct Quote: 3639791748 Expires: 10/05/26	$ 102.00
15	Keystone, Inc 13681 SYDNEY ROAD WHITEHOUSE TX 75791 (903) 592-7455	#GM1200828 A/M Grille assy LS, COMMERCIAL Quote: 3639793959 Expires: 10/05/26	$ 638.00

RO Number: 8480

2024 CHEV Tahoe Commercial (Fleet) 4D UTV 8-5.3L Gasoline Direct Injection WHITE

16	Chevyland 7500 Youree Dr Shreveport LA 71105	#84701878 Emblem gold Quote: 35325254448 Expires: 10/28/26	$ 80.16
36	Chevyland 7500 Youree Dr Shreveport LA 71105	#84252884 Upper baffle Quote: 35327054898 Expires: 10/28/26	$ 62.79
37	Chevyland 7500 Youree Dr Shreveport LA 71105	#84252885 Lower baffle Quote: 35330152377 Expires: 10/28/26	$ 63.50
62	Chevyland 7500 Youree Dr Shreveport LA 71105	#85575817 Radiator w/enhanced towing Quote: 35329852890 Expires: 10/28/26	$ 173.40
64	Chevyland 7500 Youree Dr Shreveport LA 71105	#86777555 RT Fan & motor w/o enhanced towing Quote: 35311360081 Expires: 10/28/26	$ 422.44
65	Chevyland 7500 Youree Dr Shreveport LA 71105	#84120130 Fan shroud Quote: 35324655128 Expires: 10/28/26	$ 181.45
66	Chevyland 7500 Youree Dr Shreveport LA 71105	#86777556 LT Fan & motor w/o enhanced towing Quote: 35330952512 Expires: 10/28/26	$ 443.58
71	Chevyland 7500 Youree Dr Shreveport LA 71105	#85822144 Condenser Quote: 35327055189 Expires: 10/28/26	$ 322.18
73	Keystone, Inc 13681 SYDNEY ROAD WHITEHOUSE TX 75791 (903) 592-7455	#GM1230483C A/M CAPA Hood (ALU) Quote: 3639813516 Expires: 10/05/26	$ 1,015.00
76	Chevyland 7500 Youree Dr Shreveport LA 71105	#84342482 RT Hinge Quote: 35324654721 Expires: 10/28/26	$ 92.53

RO Number: 8480

2024 CHEV Tahoe Commercial (Fleet) 4D UTV 8-5.3L Gasoline Direct Injection WHITE

78	Chevyland 7500 Youree Dr Shreveport LA 71105	#84342481 LT Hinge Quote: 35330152126 Expires: 10/28/26	$ 92.53
80	Chevyland 7500 Youree Dr Shreveport LA 71105	#84805444 Lock Quote: 35327653478 Expires: 10/28/26	$ 104.35
88	Keystone, Inc 13681 SYDNEY ROAD WHITEHOUSE TX 75791 (903) 592-7455	#GM1241418C A/M CAPA RT Fender Quote: 3639874979 Expires: 10/05/26	$ 757.00
92	Keystone, Inc 13681 SYDNEY ROAD WHITEHOUSE TX 75791 (903) 592-7455	#GM1240418C A/M CAPA LT Fender Quote: 3640103444 Expires: 10/05/26	$ 757.00
114	Chevyland 7500 Youree Dr Shreveport LA 71105	#84775412 Air inlet grille Quote: 35336652793 Expires: 10/28/26	$ 168.98

8

SMITH COUNTY COMMISSIONERS COURT
AGENDA ITEM REQUEST FORM

Submission Date: 11/2/2026	**Submitted by:** Jennafer Bell
Meeting Date: 11/10/2026	**Department:** Commissioners Court

Item Requested is: ☑ **For Action/Consideration** ☐ **For Discussion/Report**

Title: Smith County Public Service Agency Budgetary Funding - Meals on Wheels

Agenda Category:
- ○ **Briefing Session**
- ◉ **Court Orders**
- ○ **Presentation**
- ○ **Recurring Business**
- ○ **Resolution**
- ○ **Executive Session**

Agenda Wording: Consider and take necessary action to approve a resolution from the Texas Department of Agriculture, Texans Feeding Texans: Home Delivered Meal Grant Program for FY27 Meals on Wheels Ministry grant funding and authorize the county judge to sign all related documentation.

Background:

Financial and Operational Impact:

Attachments: **Yes** ☑ **No** ☐

Is a Budget Amendment Necessary? **Yes** ☐ **No** ☑

Does Document Require Signature? **Yes** ☑ **No** ☐

Return Signed Documents to the following:	
Name: Tiffany McPherson	**Email:** tiffany.damskov@mowmet.org
Name: T Wilson	**Email:** twilson@smith-county.com
Name: R McCord	**Email:** rmccord@smith-county.com
Name: T Hollis	**Email:** thollis@smith-county.com

Note: This is the only form required for agenda requests, with the exception of backup materials or attachments. This form should be completed and emailed to Agenda@smith-county.com and include any necessary attachments. **Deadline is Monday at 12:00pm the week before the next scheduled Commissioners Court meeting. Please make sure the requested agenda item has been proactively vetted with the appropriate reviewing individuals and obtained their signature as reviewed**. Regular Court Meetings are at 9:30am on Tuesdays each week.

Office Use Only
Agenda Item # _____

SUBMIT

TEXAS DEPARTMENT OF AGRICULTURE
TEXANS FEEDING TEXANS: HOME-DELIVERED MEAL GRANT PROGRAM

RESOLUTION AUTHORIZING COUNTY GRANT AND ESTABLISHING ELIGIBILITY FOR THE 2027 HOME-DELIVERED MEAL GRANT PROGRAM

A resolution of the County of Smith (County) Texas, certifying that the County has awarded a monetary grant to Meals on Wheels Ministry, Inc. (Organization), an organization that provides home-delivered meals to homebound persons in the County who are elderly and/or have a disability, and certifying that the County has approved the Organization's accounting system or fiscal agent.

WHEREAS, the Organization intends to apply for grant funds from the Texas Department of Agriculture to supplement and extend existing services for homebound persons in the County who are elderly and/or have a disability pursuant to the Home-Delivered Meal Grant Program (Program);

WHEREAS, the Program rules require an applicant organization to receive a cash grant from the county in which the home-delivered meal services are provided as a condition of eligibility for Program funding;; and

WHEREAS, the Program rules further require the County to approve the Organization's accounting system or fiscal agent in order for the Organization to be eligible to receive Program grant funds;

BE IT RESOLVED BY THE COUNTY:

SECTION 1: The County hereby certifies that it has awarded a cash grant to the Organization in the amount of $15,000 for the purpose of supporting home-delivered meal services and satisfying the local grant requirement necessary for the Organization's eligibility to apply for funding under the 2027 Home-Delivered Meal Grant Program. The grant shall be paid and utilized during the period beginning

1t of October 2026 and the 30 of September 2027

SECTION 2: The County hereby certifies that the Organization provides home-delivered meals to homebound persons in the County who are elderly and/or have a disability.

SECTION 3: The County hereby certifies that it has approved the Organization's accounting system or fiscal agent which meets applicable financial management system requirements as set forth in the Texas Grant Management Standards promulgated by the Texas Comptroller of Public Accounts.

Introduced, read, and passed by the affirmative vote of the County on this _____ day of Month, 2026.

_____

Signature of Authorized Official of the County

Typed Name and Title

Typed Name and Title

NOTE: All information shown in this resolution must be included in the resolution passed by the County.

Updated July 2026

9

SMITH COUNTY COMMISSIONERS COURT
AGENDA ITEM REQUEST FORM

Submission Date: 11/02/2026	**Submitted by:** Timothy Hollis
Meeting Date: 11/10/2026	**Department:** Auditor's Office

Item Requested is: ■ **For Action/Consideration** ☐ **For Discussion/Report**

Title: Texas Indigent Defense Commission FY27 Formula Grant Program Resolution

Agenda Category:

- ○ **Briefing Session**
- ○ **Court Orders**
- ○ **Presentation**
- ○ **Recurring Business**
- ☑ **Resolution**
- ○ **Executive Session**

Agenda Wording: Consider and take necessary action to approve a resolution designating the county judge as the Authorized Office to apply for, decline, modify, or cancel the grant application for the Indigent Defense Formula Grant Program and all other necessary documents to accept said grant; and designate the County Auditor as the Financial Officer for the grant.

Background: Under the provisions of the Texas Government Code Section 79.037 and Texas Administrative Code Chapter 173, counties are eligible to receive grants from the Texas Indigent Defense Commission to provide improvements in indigent defense services in the county.

Financial and Operational Impact: Every county is eligible to receive a grant of $15,000 plus its share of the remaining funds budgeted by the Commission for the Formula Grant Program.

Attachments: **Yes** ■ **No** ☐

Is a Budget Amendment Necessary? **Yes** ☐ **No** ■

Does Document Require Signature? **Yes** ■ **No** ☐

Return Signed Documents to the following:

Name: Timothy Hollis	**Email:** thollis@smith-county.com
Name: Heather Foster	**Email:** hfoster@smith-county.com
Name:	**Email:**
Name:	**Email:**

Note: This is the only form required for agenda requests, with the exception of backup materials or attachments. This form should be completed and emailed to Agenda@smith-county.com and include any necessary attachments. **Deadline is Monday at 12:00pm the week before the next scheduled Commissioners Court meeting. Please make sure the requested agenda item has been proactively vetted with the appropriate reviewing individuals and obtained their signature as reviewed**. Regular Court Meetings are at 9:30am on Tuesdays each week.

Office Use Only
Agenda Item # _____

SUBMIT

2027 Smith County Resolution

Texas Indigent Defense Commission
Formula Grant Program

WHEREAS, under the provisions of the Texas Government Code Section 79.037 and Texas Administrative Code Chapter 173, counties are eligible to receive grants from the Texas Indigent Defense Commission to provide improvements in indigent defense services in the county; and

WHEREAS, this grant program will assist the county in the implementation and the improvement of the indigent criminal defense services in this county; and

WHEREAS, the Smith County Commissioners Court has agreed that in the event of loss or misuse of the funds, the Smith County Commissioners Court assures that the funds will be returned in full to the Texas Indigent Defense Commission.

NOW THEREFORE, BE IT RESOLVED and ordered that Judge Neal Franklin is designated as the Authorized Official to apply for, accept, decline, modify, or cancel the grant application for the Indigent Defense Formula Grant Program and all other necessary documents to accept said grant; and

BE IT FURTHER RESOLVED that the County Auditor, Timothy Hollis, is designated as the Financial Officer for this grant.

Adopted this _____day of _____, 2026.

_____

Neal Franklin
County Judge

Attest:

_____

County Clerk

TEXAS INDIGENT DEFENSE COMMISSION

209 West 14th Street, Suite 202 Price Daniel, Sr. Building,
Austin, Texas 78701
512-936-6994
www.tidc.texas.gov

FY2027 Formula Grant Program Request for Applications (RFA)

Issued September 2026

Formula Grant Program Overview

The Texas Indigent Defense Commission (Commission) provides financial and technical support to counties to develop and maintain quality, cost-effective indigent defense systems that meet the needs of local communities and the requirements of the Constitution and state law. Formula Grants are awarded to eligible Texas counties to help counties meet constitutional and statutory requirements for indigent defense and to promote compliance with standards adopted by the Commission.

Application Due Date

Formula grant applications for Fiscal Year 2027 must be submitted online through TIDC's new grant application portal at https://txcourts-tidc.fluxx.io **by Sunday, November 15, 2026.** The grant period is October 1, 2026 through September 30, 2027.

Total FY 2027 Formula Grant Amount Budgeted: $20.5 million

Eligibility for Formula Grants

Only Texas counties may apply. Counties must meet the following requirements:

1) **Indigent Defense Expenditure Report —** All counties are statutorily required (Texas Government Code §79.036(e)) to submit an Indigent Defense Expenditure Report (IDER) each year on November 1 in the form and manner prescribed by the Commission. Expenditures reported on the IDER are necessary to calculate formula grants.

2) **Indigent Defense Plan Requirements —** The Local Administrative District Judges, the Local Statutory County Court Judges (or County Judge as applicable) and the Chairman of the Juvenile Board for each county must submit a copy of all formal and informal rules and forms that describe the procedures used in the county to provide indigent defendants with counsel in accordance with the Code of Criminal Procedure (Countywide Plans) to the Commission as required in Government Code §79.036. The Countywide Plans submitted must be in compliance with applicable statutes and rules and must meet the minimum requirements for each plan section as outlined in the Biennial Indigent Defense Countywide Plan

Instructions. Plans were due November 1, 2025. Formula grant payments during the year may be withheld until plans are submitted or meet the minimum requirements for each plan section set by Commission.

3) **Compliance with Monitoring Reports —** A county must respond within the required time, take corrective action for findings of non-compliance, and satisfactorily address all recommendations in a Commission fiscal or policy monitoring report. Failure to comply with any of these requirements could result in the Commission imposing a remedy under TAC 173.307 or Texas Government Code §79.037.

4) **Office of Court Administration Reporting Requirements —** The applicants' county and district clerks must be in compliance with monthly reporting requirements listed below.
   a) Texas Judicial Council Monthly Court Activity Reports required by Texas Administrative Code Chapter 171 and Texas Government Code §71.035; and
   b) Appointments and Fees Monthly Reports required under Chapter 36, Texas Government Code.

Reports for September 2025 through August 2026 are due not later than September 30, 2026 and must be submitted to OCA electronically unless OCA grants a temporary waiver for good cause.

How Formula Grants are Calculated

Every county is eligible to receive a grant of $15,000 plus its share of the remaining funds budgeted by the Commission for the Formula Grant Program calculated by:

- 50 percent on the County's percent of state population; and
- 50 percent on the County's percent of statewide direct indigent defense expenditures for the previous year (as defined in Title 1, Part 8, Texas Administrative Code Sec. 173.202(1)-(3)):
  - less discretionary funds provided by the Commission for expenditures defined in Title 1, Part 8, Texas Administrative Code Sec. 173.202(1)-(3)
  - less the reimbursed costs of operating a regional program
  - The baseline requirements below do not apply to counties with a 2000 Census population of less than 10,000.

The County shall not receive more in Formula Grant funds than what was actually spent by the county in the prior year.

Baseline — The baseline is the minimum amount counties must spend in indigent defense before they qualify for formula grants. To meet the requirements under Texas Government Code §79.037(d), the Commission has adopted as an expenditure baseline based on each county's FY01 indigent defense expenditures. Attorney fees, investigator expenses, expert witness expenses, and other litigation expenses paid by the county on behalf of indigent criminal defendants / juvenile respondents are allowable expenses. This information remains a static baseline. The baseline requirement does not apply to counties with a 2000 Census population of less than 10,000.

How to Apply for Formula Grant

- ❑ Applications are submitted online through TIDC's new grant application portal at https://txcourts-tidc.fluxx.io. Visit TIDC's Fluxx grantee portal to create an account and set up two-factor authentication.
- ❑ TIDC will set up a Formula Grant application for each county that may be found in the "Draft Applications" section of the County's Fluxx account.
- ❑ To Complete the application, the County must submit the required TIDC Formula Grant Resolution signed and adopted by the County Commissioners Court.
- ❑ Submit the online application by **November 15, 2026**.

Visit TIDC's website at https://www.tidc.texas.gov/funding/formula-grants for demonstration videos on how to set up an account and submit an application in TIDC's new Fluxx grantee portal.

Contact Doriana Torres, Grants Administrator, at Grants@tidc.texas.gov or 512-463-8015 for questions.

Notice of Funding

- **Statement of Grant Award —** Statements of Grant Awards will be prepared as authorized by the Commission. These may include special conditions. The e-mail with the attached Statements of Grant Award will be directed to the official designated in the resolution adopted by the commissioners' court. The County will have thirty days to notify the grant administrator of errors or cancelation after receipt of the award.

- **Special Conditions** — The Commission may determine special conditions or authorize staff to apply the conditions on criteria set by the Commission (TAC 173.201). The Commission may develop special conditions that relate to expenditures, compliance with statutory requirements or standards adopted by the Commission.

- **Denial of Grant —** Counties not completing the grant application process or those not meeting minimum eligibility requirements will be notified by mail within 30 days following the Commission award meeting.

Use of Funds

Funds must be used to improve indigent defense systems. Attorney fees, investigator expenses, expert witness expenses, and other direct litigation costs that a county spends on behalf of a criminal defendant or juvenile respondent in a criminal matter that has been determined by a court of competent jurisdiction to be indigent are allowable expenses. All funds must be spent in compliance with the following: Texas Administrative Code, Title 1 Administration, Part 8 Texas Judicial Council, Chapter 173 Indigent Defense Grants; and Texas Uniform Grant Management Standards.

Payments

Formula Grant awards over $25,000 will generally be distributed in four (4) equal quarterly disbursements. Awards less than $25,000 will be disbursed in a single payment instead of quarterly payments. The award letter will notify the county of the number of payments.

Counties must have met all eligibility, spending, and grant condition requirements before receiving payments. Payments will be made quarterly for most counties. Some counties may have special conditions related to meeting minimum spending requirements. These counties will receive funds only after a supplemental expenditure report establishes that they have spent the predetermined minimum amount stated in the special condition.

No payment shall be made from grant funds to a county until all special conditions have been met unless the special condition adopted by the Commission provides an alternative payment schedule or instructions for payment. Commission staff shall maintain documentation through electronic/paper files or correspondence to the county stating how the special condition was met.

Maintain contact information

Counties must advise TIDC of changes in the authorized official, program director, financial officer, local administrative district judge, local administrative statutory county judge, chairman of the juvenile board and constitutional county judge.

Impact of Multi-year Improvement Regional or Sustainability Grants

Counties that receive Improvement Grants from the Commission are encouraged to continue to apply for the Formula Grant. Such counties may use their formula grant payments to maintain the Improvement Grant program.

Notification of Availability

This FY27 Formula Grant - Request for Applications (RFA) is sent to all 254 Texas Constitutional County Judges. A courtesy notice is sent to all local administrative district judges, local administrative statutory county judges, chairman of juvenile board and each county auditor (or treasurer).

Authorization to Fund, Applicable Authority and Rules

Texas Government Code Sec. 79.037. TECHNICAL SUPPORT; GRANTS.

(a) The commission shall:

(1) provide technical support to:

(A) assist counties in improving their indigent defense systems; and

(B) promote compliance by counties with the requirements of state law relating to indigent defense;

(2) to assist counties in providing indigent defense services in the county, distribute in the form of grants any funds appropriated for the purposes of this section; and

(3) monitor each county that receives a grant and enforce compliance by the county with the conditions of the grant, including enforcement by:

(A) withdrawing grant funds; or

(B) requiring reimbursement of grant funds by the county.

(b) The commission shall distribute funds as required by Subsection (a)(2) based on a county's compliance with standards adopted by the board and the county's demonstrated commitment to compliance with the requirements of state law relating to indigent defense.

(c) The board shall adopt policies to ensure that funds under Subsection (a)(2) are allocated and distributed to counties in a fair manner.

(d) A county may not reduce the amount of funds provided for indigent defense services in the county because of funds provided by the commission under this section.

Texas Administrative Code Chapter 173

Texas Grant Management Standards (TxGMS)

10

SMITH COUNTY COMMISSIONERS COURT
AGENDA ITEM REQUEST FORM

Submission Date: 11/3/2026	**Submitted by:** Jennafer Bell
Meeting Date: 11/10/2026	**Department:** Comm Court

Item Requested is: ☐ **For Action/Consideration** ☑ **For Discussion/Report**

Title: Department Reports

Agenda Category:
- ○ **Briefing Session**
- ○ **Court Orders**
- ○ **Presentation**
- ◉ **Recurring Business**
- ○ **Resolution**
- ○ **Executive Session**

Agenda Wording: Receive monthly reports from Smith County departments.

Background:

Financial and Operational Impact:

Attachments: **Yes** ☑ **No** ☐

Is a Budget Amendment Necessary? **Yes** ☐ **No** ☑

Does Document Require Signature? **Yes** ☐ **No** ☑

Return Signed Documents to the following:	
Name:	**Email:**
Name:	**Email:**
Name:	**Email:**
Name:	**Email:**

Note: This is the only form required for agenda requests, with the exception of backup materials or attachments. This form should be completed and emailed to Agenda@smith-county.com and include any necessary attachments. **Deadline is Tuesday at 5:00pm a week before the next scheduled Commissioners Court meeting. Please make sure the requested agenda item has been proactively vetted with the appropriate reviewing individuals and obtained their signature as reviewed**. Regular Court Meetings are at 9:30am on Tuesdays each week.

Office Use Only
Agenda Item # _____

SUBMIT

FACILITY SERVICES

MONTHLY REPORT
OCTOBER 2026

EDWARD NICHOLS, DIRECTOR



COMPLETED PM'S / WORK ORDERS

- Combined total: **1,563**
- Completed PM's: 1,314
- Completed Non-PM work orders: 249
- Average hours per work order: 0.84
- Average cost per work order: $22.99
- Combined total work orders completed in FY26: **1,563**

NOTABLE COMPLETED TASKS

- **Annual gas fired water heater inspections-**
  - Qty.11 boiler inspections completed at the Central Jail, North Jail and EOC.
- **Annual steam boiler inspections-**
  - Qty.3 steam boiler inspections completed at the Central Jail and Cotton Belt.
- **North Jail-**
  - Replaced Qty.2 electric convection ovens with new natural gas ovens.
  - Repaired leak in gas supply line to Q&R tank water heater.
  - Repaired leak in gas supply line to M&N tank water heater.
  - Repaired ceiling damage in L tank caused by condensation.
  - Repaired collapsed p-trap on the west end mop closet.
  - Replaced leaking drain plunger on a kitchen kettle.
- **Courthouse-**
  - Ordered the new custodian equipment that will be required for the new Courthouse.
- **Parking Garage-**
  - Replaced Qty.2 5lb fire extinguishers that were discharged by vandals.
- **Annex-**
  - Investigated and troubleshot a smell that was reported on the 1st floor.
- **CSCD-**
  - Repaired refrigerant leak in the condenser coil and replaced a faulty compressor on an RTU.


CURRENT & SCHEDULED TASKS

- **Open Positions-**
  - Fill Qty.2 Custodian positions and Qty.2 Maintenance positions.
- **Employee Training-**
  - Certifications for Custodians as needed.
  - Custodian Supervisor to attend available leadership training.
  - Maintenance to attend available training classes.
    - Telehandler forklift certification training.
- **Complete Semi-annual generator inspection and service.**
  - PO issued to vendor.
- **Complete Quarterly chiller service.**
  - PO issued to vendor.
- **Complete Monthly HVAC system chemical treatment service.**
  - PO issued to vendor.

- **Complete Annual and Semi-Annual Fire inspections at all facilities.**
    - PO issued to vendor.
- **Complete Quarterly CRAC unit inspections and service.**
    - PO issued to vendor.
- **Complete Monthly Elevator maintenance and service.**
    - PO issued to vendor.
- **Courthouse Construction-** Hoar & SCI Construction
    - Expected completion is in December 2026. Move in slotted for January.
    - Demolition of existing Courthouse is expected to begin in March 2027.
    - Order custodial supplies required to stock and to operate upon the opening of the facility.
- **Animal Shelter/Animal Control-**
    - Fitzpatrick Architects are providing Design, Spec, CA for the ARPA project to renovate the Animal Shelter space.
        - Casey Slone Construction is currently in progress, and the expected completion is November 14th.
- **Annex-**
    - Exterior waterproofing of the building. (CIP project)
        - We received the report from Walker Consultants, and this item will come before the CC for discussion/approval.
    - Relocation of the County Clerk records over to the basement of the Cotton Belt building.
        - Rooms have been identified and are currently being emptied by the Ag Extension folks with a deadline of November 2nd.
            - Facility Services staff to prepare the space from November 2nd – 13th.
            - County Clerk can begin having their records moved on November 14th.
    - Basement water heater replacement scheduled.
    - Clean the exterior and windows after new Courthouse is completed.
- **Evidence-**
    - Replace RTUs. – PO issued.
- **Elections-**
    - Replace RTUs. – PO issued.
- **Pct.1 Constable-**
    - Replace Qty.1 RTU. – PO issued.
- **FCIC-**
    - Water heater #1 replacement scheduled. - PO issued.
- **North Jail-**
    - Roof replacement project. - CIP
        - Estimates have been received and this will come before the CC for discussion/approval.
    - Repair items as necessary on the East and West end boilers found during the annual inspection.
    - Replace walk-in cooler and walk-in freezer a/c equipment. – Acquiring bids.
    - Replace one of the kitchen boilers. PO issued.
- **Central Jail –**
    - Lighting controls upgrades. - CIP
        - Estimated cost has been determined, and this item will come before the CC for discussion/approval.
    - Replace multiple damaged counters in the tower tanks.
        - Purchase order has been issued to have this work completed.
    - Replace ice machine in kitchen. – Ice maker was ordered and received. Now having to order new storage bin.
    - Clean the exterior and windows after new Courthouse is completed.
- **Pct.2 Noonday –**
    - CIP parking lot expansion behind Constable, address lawn drainage issues and annual maintenance on existing asphalt parking lot.
        - Began working with HDR on this project.
        - The estimated cost has increased from what was previously expected and this item will come before the CC for discussion/approval.
- **Purchasing/I.T. storage facility construction – CIP**
- **Records storage facility construction - CIP**

Smith County Fire Marshal's Office/OEM

Monthly Report for October 2026

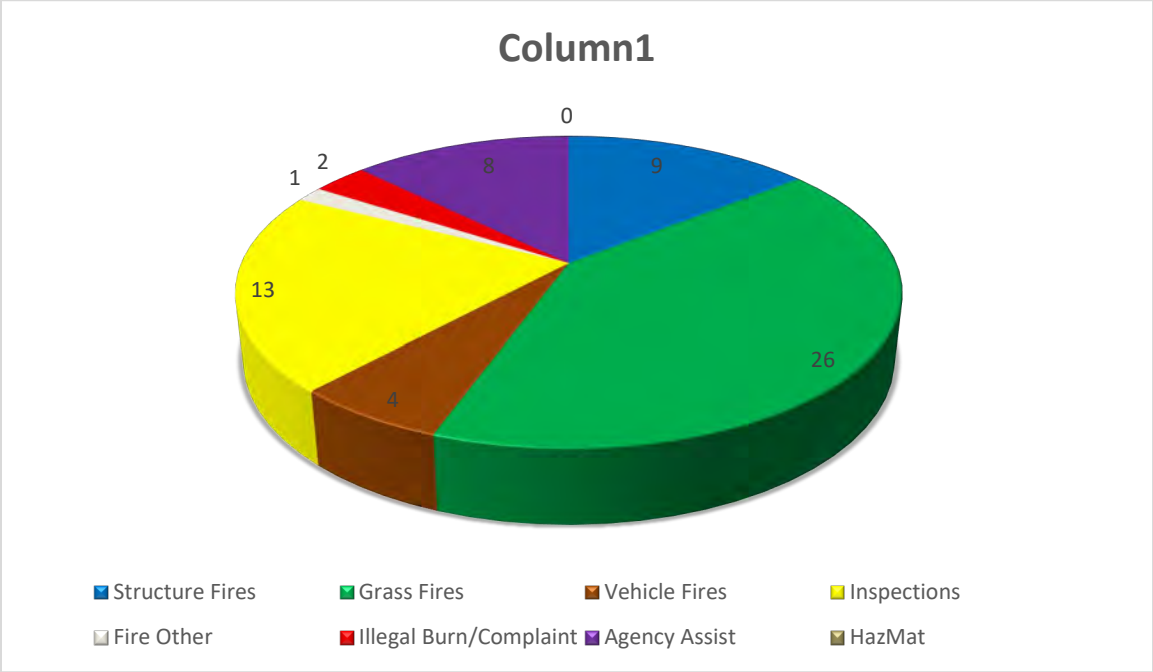

Breakdown of call volume:

Structure Fires:	**9**
Grass Fires:	**26**
Vehicle Fire:	**4**
Inspections:	**13**
Illegal Burn/Comp:	**2**
Fire Other:	**1**
HazMat:	**0**
Agency Assist:	**8**

Smith County Fire Marshal's Office/OEM
Monthly Report for October 2026

Highlights

- Burn Ban Ended 10/05 Stats Reported to Commissioner's Court
- Closed Burn Ban signs and picked up Burn Ban yard signs
- Fire Prevention / Education at ETX Fire & Nature Festival
- Completed TCOLE Firearms Qualifications (UT North Gun Range)
- Smith County Local Emergency Planning Committee Meeting
- Disaster Preparedness Tabletop Discussion (Breckenridge Village)
- Continued working to get agency approved to submit NIBRS reports (DPS,SCSO,Motorola Solutions, Spilman)
- Interviews for Community Engagement Liaison position
- Work with Road & Bridge / Plan Moving Vehicle Covers (Behind EOC)
- American Family News / 88.1 Radio Interview (Burn Ban & Outdoor Burning)
- Taser 10 (Axon Online Pretraining Course)
- East Texas Arson Association meeting and conduct 2nd. Vice President duties.
- Smith County Peace Officers' meeting and conduct Board Member duties.

On Going Activities

- Conduct staff meetings and briefings for situational awareness
- Monitor weather conditions (Fire Behavior/Severe Weather) 24/7/365
- Respond to fire scenes/conduct fire origin and cause investigations.
- Research and Enforce Fire Code

Smith County Fire Marshal's Office/OEM
Monthly Report for October 2026

- Take phone calls/emails, answer questions, explain and educate the public about fire and life safety as well as outdoor burning laws.
- Complete Reports
- Schedule: fire and life safety inspections, plan reviews, fire alarms, fire sprinkler systems, fire suppression vent-a-hoods, pyrotechnics display sites, mass gatherings.
- (WTF) We Train Frequently TCFP/TCOLE/ICS
- Maintain Vehicles/Equipment (Response Ready Status)
- Install smoke alarms and educate public about Red Cross assistance

HOD/Administrative

- Review/approve submitted reports
- Taser 10 system preparation (IT/Axon)
- Texas Commission on Fire Protection Licenses Renewed
- Review/approve timesheets
- Review/approve time off request
- Submitted Texas Law Enforcement Officer Standards and Education Fund Allocation Basis Form (LEOSE)
- Troubleshooting Spilman/NIBRS (DPS/SCSO)
- Upfit decommissioned vehicle for Community Engagement Liaison
- Open Records Request
- Maintain Fire Marshal on Call Schedule to ensure 24/7/365 coverage
- Seek high-quality training and schedule training
- Complete monthly reports
- Public outreach through social media

2026 Monthly Report for Judicial Compliance Court Fees and Fines

		# New Cases	Amount Assessed	Amount Collected
January				
	District	33	$20,397.81	$18,393.61
	County	137	$97,642.33	$61,439.30
	JP	140	$49,716.23	$24,082.50
	Total	310	$167,756.37	$103,915.41
February				
	District	24	$15,834.14	$16,963.56
	County	138	$71,102.92	$73,643.85
	JP	131	$42,403.10	$33,892.75
	Total	293	129,340.16	$124,500.16
YTD		603	$297,096.53	$228,415.57
March				
	District	36	$41,254.60	$19,250.11
	County	90	$60,615.60	$54,224.05
	JP	77	$54,422.50	$52,309.50
	Total	203	$156,292.70	$125,783.66
YTD		806	$453,389.23	$354,199.23
APRIL				
	District	52	$39,672.40	$21,499.27
	County	126	$69,238.00	$60,181.76
	JP	105	$57,565.80	$28,779.80
	Total	283	$166,476.20	$110,460.83
YTD		1089	619,865.43	$464,660.06
MAY				
	District	46	$30,273.98	$16,252.66
	County	84	$62,381.00	$58,896.86
	JP	107	$63,030.50	$27,811.50
	Total	237	$155,685.48	$102,961.02
YTD		1,326	$775,550.91	$567,621.08
JUNE				
	District	53	$37,179.17	$16,754.13
	County	159	$108,699.00	$65,233.63

	JP	113	$50,216.70	$31,603.15
	Total	325	$196,094.87	$113,590.91
YTD		1,651	$971,645.78	$681,211.99
JULY				
	District	42	$21,419.68	$24,555.60
	County	174	$120,974.40	$60,572.11
	JP	133	$75,171.07	$27,831.50
	Total	349	$217,565.15	$112,959.21
YTD		2,000	$1,189,210.93	$794,171.20
AUGUST				
	District	73	$31,439.20	$13,219.67
	County	113	$76,568.60	$63,672.39
	JP	108	$36,404.30	$31,286.40
	Total	294	$144,412.10	$108,178.46
TYD		2,294	$1,333,623.03	$902,349.66
SEPT				
	District	43	$48,259.55	$19,004.56
	County	103	$61,701.30	$61,168.95
	JP	153	$56,445.20	$26,567.01
	Total	299	$166,406.50	$106,740.52
YTD		2,593	$1,500,029.53	1,009,090.18
OCT				
	District	49	$22,011.00	$16,047.35
	County	116	$64,377.76	$66,865.55
	JP	154	$63,782.60	$27,618.49
	Total	319	$150,171.36	$110,531.39
YTD		2,912	$1,650,200.89	$1,119,621.57

Smith County Law Library

Monthly Report October 2026

Office Visits:

Forms, Copies & Legal Research – 210

Notaries – 126

Total – 336

Phone Calls - 53

Email Requests - 8

County Of Smith

"Striving For Excellence"

Phone: (903) 590-2620 Fax: (903) 590-2626

Pretrial Release & Personal Bond Office
200 East Ferguson, Tyler, Texas 75702

MONTHLY REPORT
October 2026

DATE: November 2, 2026

Inmates interviewed	211
PBO bonds submitted	55
PBO bonds approved	30
PBO bonds in review	0
Inmates released/PBO bonds	18
Defendants failed to show for court	0
Bond Fees Collected	$ 8,625.00

Bonds Processed:

Misdemeanors	356
Felony	212
Class – C	39
Out of county	30
Total bonds processed	637

The Smith County Bail Bond Board meeting was on October 21, 2025, all bonding companies were in compliance.

Staff are currently monitoring 98 defendants on the Pre-Trial Program.

End of the Month Report for October 2026

Bonds Disposed of by Court:

1. **Bethany Jones** – Plead to 6 months jail time on Unauthorize Use of Motor Veh on 10/05/2026.
2. **Casey Boggs** – Plead to 12 months' probation, 80 hours of community service and $297 fine on PDD on 10/06/2026.
3. **Lakesha Anderson** – Plead to 12 months jail time on Theft of Prop on 10/07/2026.
4. **David Medina** – Plead 20 days jail time on DWI on 10/13/2026.
5. **Tiffany Copeland** – Plead 20 days jail time on Criminal Mischief on 10/13/2026.
6. **Destiny Luellen** – Plead 14 months' probation and 30 hours community service on DWI on 10/14/2026.
7. **Rebecca Abrahamson** – Plead 24 months' probation and 30 hours community service on POM on 10/14/2026.
8. **Jeremy Warren** – Plead 18 months' probation, 30 hours community service and $100 fine on DWI & UCW on 10/14/2026.
9. **Ashley Ramos** – Plead to 7 months jail time on the PCS on 10/19/2026.
10. **Clayton Newman** – Plead to 18 months' probation, 80 hours community service and $100 fine on DWI on 10/20/2026.

FTA/Bond Viol/SOB/Arrested:

1. **T'Kerrian Robinson** – a BV warrant was issued on 09/30/2026. Was arrested on 10/01/2026. He bonded out with a bondsman. A SOB warrant was issued on POM on 10/28/2026.
2. **Randy Spaulding** – a BV warrant was issued on 10/02/2026. Was arrested on 10/05/2026. He bonded out with a bondsman. A SOB warrant was issued on DWLI on 10/28/2026.
3. **Jayden Taylor** – 2 BV warrants were issued on PCS on 10/29/2026.
4. **William Rosales** – was arrested on a new charge on 10/29/2026.

Respectfully,

Shane Scott
Director

Smith County Veterans Service Office

MONTHLY REPORT

October 2026

Office Visits:

Smith County Residents – 130

Out of County Residents – 67

Total - 197

Phone Calls –681

Initial Claims Filed- 42

Pension, DIC & Survivor's Claims Filed -11

Appeals Filed- 17

Miscellaneous (Burial, DD-214 requests, etc.) - 169

Number of Clients Not Eligible to file claims-2

11

SMITH COUNTY COMMISSIONERS COURT
AGENDA ITEM REQUEST FORM

Submission Date: 11/02/2026	**Submitted by:** KAREN NELSON
Meeting Date: 11/10/2026	**Department:** ROAD & BRIDGE

Item Requested is: ☑ **For Action/Consideration** ☐ **For Discussion/Report**

Title: PLAT

Agenda Category:
- ○ **Briefing Session**
- ◉ **Court Orders**
- ○ **Presentation**
- ○ **Recurring Business**
- ○ **Resolution**
- ○ **Executive Session**

Agenda Wording: Consider and take necessary action to authorize the County Judge to sign the:
a. Final Plat for the FM 344 South Subdivision, Unit 3, Precinct 1,
b. Re-Plat for Veritatis Splendor, Lots 2 and 3, Precinct 3; and
c. Re-Plat for Thousand Oaks, Lot 1, Precinct 3

Background:

Financial and Operational Impact:

Attachments: **Yes** ☑ **No** ☐

Is a Budget Amendment Necessary? **Yes** ☐ **No** ☑

Does Document Require Signature? **Yes** ☑ **No** ☐

Return Signed Documents to the following:	
Name:	**Email:**
Name:	**Email:**
Name:	**Email:**
Name:	**Email:**

Note: This is the only form required for agenda requests, with the exception of backup materials or attachments. This form should be completed and emailed to Agenda@smith-county.com and include any necessary attachments. **Deadline is Monday at 12:00pm the week before the next scheduled Commissioners Court meeting. Please make sure the requested agenda item has been proactively vetted with the appropriate reviewing individuals and obtained their signature as reviewed**. Regular Court Meetings are at 9:30am on Tuesdays each week.

Office Use Only
Agenda Item # _____

SUBMIT

Subdivision Name: FM 344 S. Subdivision Unit 3

Adjacent Road: FM 344

Developer: OLE B Phone: 903 571 3052

email: kyle.nichols9@aol.com Fax:

Surveyor: LACY Phone:

email: Fax:

Roadway Length: 209' ft. (centerline)

Item		Date and Initial when received		
		Resub/Lot Line Adjustment	No Roads	With Roads
Prior to Court Submission	**Preliminary Plat** (2 copies)	*Not Required*	✓	
	Preliminary Plat Approved	*Not Required*	✓	
	Final Plat (mylar & 3 prints)		10-27-26 KN ✓	
	Plat Fee	$25	$100	$250
	Construction Bond ($20 /ft.)	*Not Required*	*Not Required*	
	Testing Fee ($1.50/ft with Curb & Gutter, $1/ft without)	*Not Required*	*Not Required*	
	911 Clearance Letter		10-27-26 KN	
	Designated Rep. (RTS ENVIRON.) Clearance Letter	*See notes below*	10-27-26 KN	
	Tax Certificate		10-27-26 KN	
	Plans and Specifications (2 copies)	*Not Required*	*Not Required*	
	TCEQ Permit for Dam (if lake or pond present)			
	Flood Plain Development Permit & Fee (if required)	$100	$100	$100
At Completion of Construction	**Final Inspection**	*Not Required*	*Not Required*	
R/W Accepted as County Road by Commissioners Court	**Maintenance Bond** ($30/ft.)	*Not Required*	*Not Required*	
	County Rd Number	*Not Required*	*Not Required*	

Notes: Increase lot(s) – RTS ENVIRON. letter "NOT" required
Decrease lot(s) – RTS ENVIRON. letter "IS" required

SC 911 EMERGENCY COMMUNICATIONS DISTRICT SMITH COUNTY, TEXAS	Smith County 911 Communications District 205 Shelley Dr Tyler, TX 75701 (903) 566-8911	**PLAT, SUBDIVISION & STREET NAME REVIEW** **09-30-2026** Reviewed By: Kim Wheeler, GIS Coordinator

F.M. 344 SOUTH SUBDIVISION, UNIT 3- SC 911 Addressing, no conflicts

TAX CERTIFICATE FOR ACCOUNT : [redacted]
AD NUMBER: R004280
GF NUMBER:
CERTIFICATE NO : 15555552

COLLECTING AGENCY
Gary B. Barber
Smith County Tax Office
P.O. Box 2011
Tyler TX 75710-2011

REQUESTED BY
OLEB RUSK COUNTY LP

[redacted]
TYLER TX 75702

DATE : 10/22/2026
FEE : $10.00

PROPERTY DESCRIPTION
ABST A0002 P E BEAN TRACT 14 (PT 210.563AC/ SEE TR 14.1) RE M OF 303.561AC NEW SUBD FILE S EPT 2026
[redacted]
209.563 ACRES

PROPERTY OWNER
OLEB RUSK COUNTY LP

[redacted]
TYLER TX 75702

THIS IS TO CERTIFY THAT, AFTER A CAREFUL CHECK OF THE RECORDS OF THE SMITH COUNTY TAX OFFICE, THE FOLLOWING DELINQUENT TAXES, PENALTIES, AND INTEREST ARE DUE ON THE DESCRIBED PROPERTY.

THE ABOVE DESCRIBED PROPERTY TAX HAS/IS RECEIVING SPECIAL APPRAISAL BASED ON ITS USE, AND ADDITIONAL ROLLBACK TAXES MAY BECOME DUE BASED ON THE PROVISIONS OF THE SPECIAL APPRAISAL. (IF APPLICABLE)

CURRENT VALUES

LAND MKT VALUE:	20,336	IMPROVEMENT :	0
AG LAND VALUE:	2,452,113	DEF HOMESTEAD:	0
APPRAISED VALUE:	2,472,449	LIMITED VALUE:	0

EXEMPTIONS: Ag 1D1
LAWSUITS:

YEAR	TAX UNIT	LEVY	PEN	INT	DEF INT	ATTY	AMOUNT DUE
2025	BULLARD I.S.D.	0.00	0.00	0.00	0.00	0.00	0.00
2025	SMITH CO EMER SERV#2	0.00	0.00	0.00	0.00	0.00	0.00
2025	SMITH COUNTY	0.00	0.00	0.00	0.00	0.00	0.00
						2025 SUB TOTAL	$0.00

TOTAL CERTIFIED TAX DUE 10/2026 : $0.00

ISSUED TO : OLEB RUSK COUNTY LP
ACCOUNT NUMBER: [redacted]

CERTIFIED BY: _____ SMITH COUNTY

TEXAS ASSESSOR & COLLECTOR OF TAX * COUNTY OF SMITH

RTS
ENVIRONMENTAL, LLC

- **Phone: 903-630-4234**
- **Address: 3800 Paluxy Dr. Tyler, Texas Suite 230**
- **Email: Smithcountyossf@yahoo.com**

September 22, 2026

Doug Nicholson
Smith County Road and Bridge
P.O. Box 990 Tyler, TX. 75710

RE: [redacted]

Sir,


As required by Title 30 TAC Charter 285.4c (Review of Subdivision and Development Plans), **Kyle Nichols with Oleb Rusk County, LP** has submitted an application to this office seeking approval of development planning materials for **a land development from a 7.496-acre tract** located at [redacted] in Smith County.

This development, as currently proposed, meets the minimum size of 0.50 acres for a property served by a **Public Water System** where OSSF's are required. Notice: Property Owners are required to submit to this office an application for a "Permit to construct" and get approval prior to installing an On-Site Sewage Facility on any of the properties.


I have reviewed the information submitted by **Kyle Nichols with Oleb Rusk County, LP** and his consultant Mr. **Thomas A. Boeker** an R.S. and have determined that the plan meets the requirements of said Chapter 285.4c. The information contained in the application materials indicates that the development is suitable for use of individual on-site wastewater disposal systems. Please call the above number if you have any questions.

This letter constitutes approval of the On-Site Sewage Facility design and site evaluation only, in accordance with 30 TAC Chapter 285. It does not constitute final subdivision plat approval or authorization for construction of other development features. The subdivision plans remain subject to review and approval by Smith County Road and Bridge Department.

Robert Stanley
Robert Stanley
Designated Representative for Smith County

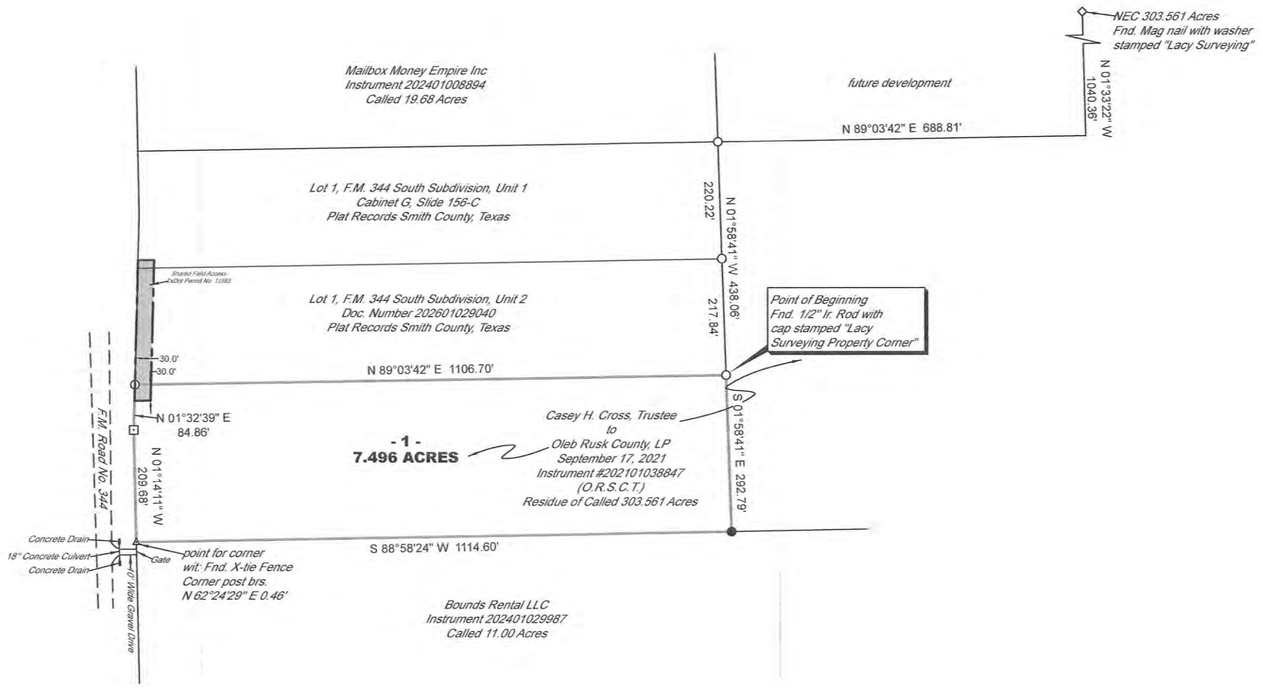

DRAFT

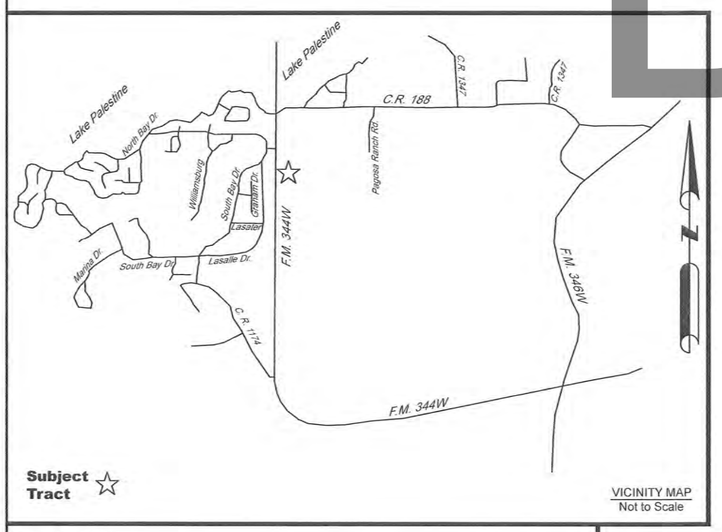

LEGAL DESCRIPTION

All that certain tract, lot or parcel of land, a part of the Pedro Elias Bean Survey Abstract 2, Smith County, Texas, and being a part of that certain called 303.561 acre tract of land described in a deed dated September 17, 2021 from Casey H. Cross, Trustee to Oleb Rusk County, LP that is recorded in Instrument 202101038847 of the Official Public Records of Smith County, Texas and being more completely described as follows, to wit;

Beginning at a 1/2 inch iron rod with a cap stamped "Lacy Surveying Property Corner' found for corner at the Southeast corner of a 5.500 acre tract described by Plat and Field Notes dated August 18, 2026 by R.P.L.S. #6148, from which a 1/2 inch iron rod with a cap stamped "Lacy Surveying Property Corner" found at the Northeast corner of Lot 1 of F.M. 344 South Subdivision, Unit 1 (Cabinet G, Slide 156-C – Plat Records of Smith County, Texas) and at the Southeast corner of the Mailbox Money Empire Inc called 19.68 acre tract (Instrument 202401008894) bears North 01 degrees 58 minutes and 41 seconds West, a distance of 438.06 feet, and from said iron rod a mag nail with washer stamped "Lacy Surveying" found at the Northeast corner of said 303.561 acres bears North 89 degrees 03 minutes and 42 seconds East, a distance of 688.81 feet and North 01 degrees 33 minutes and 22 seconds West, a distance of 1040.36 feet;

Thence South 01 degrees 58 minutes and 41 seconds East, across said 303.561 acres, for a distance of 292.79 feet, to a 1/2 inch iron rod with a cap stamped "Lacy Surveying Property Corner" set for corner in the North boundary line of the Bounds Rental LLC called 11.00 acre tract (Instrument 202401029987);

Thence South 88 degrees 58 minutes and 24 seconds West, continuing across said 303.561 acres and along said North boundary line, for a distance of 1114.60 feet, to a point for corner in the West boundary line of said 303.561 acres, at the Northwest corner of said 11.00 acres and in the East right-of-way (R.O.W.) line of F.M. Road No. 344, from which a x-tie fence corner post found for witness bears North 62 degrees 24 minutes and 29 seconds East, a distance of 0.46 feet;

Thence along said West boundary line and said East R.O.W. line as follows:

North 01 degrees 14 minutes and 11 seconds West, for a distance of 209.68 feet, to a concrete R.O.W. monument found for corner;

and North 01 degrees 32 minutes and 39 seconds East, for a distance of 84.86 feet, to a 1/2 inch iron rod with a cap stamped "Lacy Surveying Property Corner" found for corner at the Southwest corner of the aforementioned 5.500 acres;

Thence North 89 degrees 03 minutes and 42 seconds East, across said 303.561 acres and along the South boundary line of said 5.500 acres, for a distance of 1106.70 feet, to the place of beginning and containing 7.496 acres.

I, DANIEL LEE COOPER, REGISTERED PROFESSIONAL LAND SURVEYOR NO 6148, do hereby certify that this plat was prepared from an on the ground survey performed under my direction and supervision on August 27, 2026.

GIVEN UNDER MY HAND AND SEAL, this the 29th day of September, 2026.

STATE OF TEXAS REGISTERED DANIEL LEE COOPER 6148 PROFESSIONAL LAND SURVEYOR

Daniel Lee Cooper
REGISTERED PROFESSIONAL LAND SURVEYOR NO. 6148

OWNER'S STATEMENT:

We, Oleb Rusk County, LP, owner of the tract of land shown hereon, by and through its Member, Kyle Nichols, do hereby accept this plat as a plan for subdividing into lots and blocks, and do hereby dedicate, forever, to the public, the streets, alleys and easements as shown.

Kyle Nichols 10-6-26
Kyle Nichols, Member — Date

STATE OF TEXAS:
COUNTY OF SMITH:

Before me, the undersigned authority, a Notary Public in and for said County and State on this date personally appeared Kyle Nichols, known to me to be the person whose name is subscribed to the foregoing instrument and acknowledged to me that he executed the same for the purpose and considerations therein expressed.

Given under my hand and seal of office, this 6 day of October, 2026.

Tristen Darst
Notary Public in and for the
State of Texas

NOTARY PUBLIC STATE OF TEXAS
TRISTEN DARST
MY COMMISSION EXPIRES
07/09/29
NOTARY ID: 133196398

APPROVAL:

Approved by the Commissioners Court of Smith County, Texas, this the _____ day of

_____, 2026.


_____
County Judge, Smith County, Texas

GENERAL NOTES:

- All surface drainage easements shall be kept clear of fences, buildings, foundations, plantings, and other obstructions to the operation and maintenance of the drainage facility.
- Blocking the flow of water or constructing improvements in surface drainage easements, and filling or obstruction of the floodway is prohibited.
- Smith County will not be responsible for any damage, personal injury or loss of life or property occasioned by flooding or flooding conditions.
- The existing creeks or drainage channels, if left unimproved, traversing along or across the addition will remain as open channels and will be maintained by the individual owners of the lot or lots that are traversed by or adjacent to the drainage courses along or across the lots.
- Construction not complete within two years of the Commissioners Court approval shall be subject to current county subdivision standards and regulations. The county may require the subdivision be re-platted.
- Smith County shall not be responsible for maintenance of private streets, drives, emergency access easements, recreation areas and open spaces; and the owners shall be responsible for the maintenance of private streets, drives, emergency access easements, recreation areas and open spaces, and the owners agree to indemnify and hold harmless Smith County, from all claims, damages and losses arising out of or resulting from performance of the obligations of the owners set forth in this paragraph.

LEGEND

- ● Set 1/2" Ir. Rod with cap stamped "LACY SURVEYING PROPERTY CORNER"
- ○ Found 1/2" Ir. Rod with cap stamped "LACY SURVEYING PROPERTY CORNER"
- ◇ Found Mag Nail with washer stamped "LACY SURVEYING"
- ⊡ Found Right-of-Way Monument
- ◬ Point for Corner
- Road
- Abstract Line (Scaled)

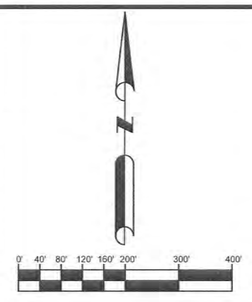

NOTES

- Grid Bearings based on Texas State Plane Coordinate System, Texas North Central Zone 4202, NAD83.
- No attempt has been made to locate easements, utilities or improvements other than those shown hereon.
- Deed references shown hereon refer to the Deed, Land or Official Public Records of Smith County, Texas and may not reflect current ownership.
- This survey was prepared without the benefit of a current title commitment. There may be easements or other matters not shown hereon that the surveyor has no knowledge of. It is the landowner's responsibility to verify easements and utilities prior to construction.

FINAL PLAT SHOWING
F.M. 344 SOUTH SUBDIVISION, UNIT 3
PART OF THE PEDRO ELIAS BEAN LEAGUE A - 2
SMITH COUNTY, TEXAS

ADDRESS: TBD F.M. 344
JOB # : 2026192
CLIENT : Oleb Rusk County LP
SCALE: 1" = 200.00'

LACY SURVEYING
P.O. BOX 1001
CHANDLER, TEXAS 75758
PHONE (903) 859 - 9942
LacySurveying.com
Texas Board of Professional
Engineers and Land Surveyors
Firm #10194876

Subdivision Name: Replat Lot 1, Thousand Oaks

Adjacent Road: County Road 4144

Developer: Jace Scarbrough Phone: 903-714-8601

email: Jace.Scarbrough@gmail.com Fax: _____

Surveyor: JDS Surveying Phone: 903-963-2333

email: _____ Fax: _____

Roadway Length: _____ ft. (centerline)

Item		Date and Initial when received		
		Resub/Lot Line Adjustment	No Roads	With Roads
Prior to Court Submission	**Preliminary Plat** (2 copies)	*Not Required*		
	Preliminary Plat Approved	*Not Required*		
	Final Plat (mylar & 3 prints)	10-29-24 KM		
	Plat Fee	$25	$100	$250
	Construction Bond ($20 /ft.)	*Not Required*	*Not Required*	
	Testing Fee ($1.50/ft with Curb & Gutter, $1/ft without)	*Not Required*	*Not Required*	
	911 Clearance Letter			
	Designated Rep. (Pledger) Clearance Letter	10-29-24 KM *See notes below*		
	Tax Certificate	10-29-24 KM		
	Plans and Specifications (2 copies)	*Not Required*	*Not Required*	
	TCEQ Permit for Dam (if lake or pond present)			
	Flood Plain Development Permit & Fee (if required)	$100	$100	$100
At Completion of Construction	**Final Inspection**	*Not Required*	*Not Required*	
R/W Accepted as County Road by Commissioners Court	**Maintenance Bond ($30/ft.)**	*Not Required*	*Not Required*	
	County Rd Number	*Not Required*	*Not Required*	

Notes: Increase lot(s) – Pledger letter "NOT" required
Decrease lot(s) – Pledger letter "IS" required

RTS
ENVIRONMENTAL, LLC

- **Phone: 903-630-4234**
- **Address: 3800 Paluxy Dr. Tyler, Texas Suite 230**
- **Email: Smithcountyossf@yahoo.com**

October 28, 2026

Doug Nicholson
Smith County Road and Bridge
P.O. Box 990
Tyler, TX. 75710

RE: **Replat Thousand Oaks Lot 1A and 1**
Sir,

As required by Title 30 TAC Charter 285.4c (Review of Subdivision and Development Plans), **Jace Scarbrough with JDS Property Investments LLC** has submitted an application to this office seeking approval of development planning materials for a new **replat of lot 1 to lots 1A and 1B from a 2.45-acre tract** located at [redacted] in Smith County.

This development, as currently proposed, meets the minimum size of 1.00 acres for a property served by a **Private Water System** where OSSF's are required. Notice: Property Owners are required to submit to this office an application for a "Permit to construct" and get approval prior to installing an On-Site Sewage Facility on any of the properties.

I have reviewed the information submitted by **Jace Scarbrough with JDS Property Investments LLC** and his consultant Mr. Issac Ridgle an R.S. and have determined that the plan meets the requirement of said Chapter 285.4c. The information contained in the application materials indicates that the development is suitable for use of individual on-site wastewater disposal systems. Please call the above number if you have any questions.

This letter constitutes approval of the On-Site Sewage Facility design and site evaluation only, in accordance with 30 TAC Chapter 285. It does not constitute final subdivision plat approval or authorization for construction of other development features. The subdivision plans remain subject to review and approval by Smith County Road and Bridge Department.

Robert Stanley

Robert Stanley, Designated Representative for Smith County

TAX CERTIFICATE FOR ACCOUNT : [redacted]
AD NUMBER: R211434
GF NUMBER:
CERTIFICATE NO : 15397653

DATE : 10/19/2026
FEE : $10.00

PROPERTY DESCRIPTION
THOUSAND OAKS BLOCK 1 LOT 1A
2020 SPLIT

COLLECTING AGENCY
Gary B. Barber
Smith County Tax Office
P.O. Box 2011
Tyler TX 75710-2011

[redacted]
1.19 ACRES

REQUESTED BY
JDS PROPERTY INVESTMENTS LLC

[redacted]
LINDALE TX 75790

PROPERTY OWNER
JDS VENTURES LLC

[redacted]
VAN TX 75790

THIS IS TO CERTIFY THAT, AFTER A CAREFUL CHECK OF THE RECORDS OF THE SMITH COUNTY TAX OFFICE, THE FOLLOWING DELINQUENT TAXES, PENALTIES, AND INTEREST ARE DUE ON THE DESCRIBED PROPERTY.

THE ABOVE DESCRIBED PROPERTY TAX HAS/IS RECEIVING SPECIAL APPRAISAL BASED ON ITS USE, AND ADDITIONAL ROLLBACK TAXES MAY BECOME DUE BASED ON THE PROVISIONS OF THE SPECIAL APPRAISAL. (IF APPLICABLE)

CURRENT VALUES

LAND MKT VALUE:	214	IMPROVEMENT :	0
AG LAND VALUE:	34,621	DEF HOMESTEAD:	0
APPRAISED VALUE:	34,835	LIMITED VALUE:	0

EXEMPTIONS: Ag 1D1
LAWSUITS:

YEAR	TAX UNIT	LEVY	PEN	INT	DEF INT	ATTY	AMOUNT DUE
2026	SMITH CO EMER SERV#2	0.00	0.00	0.00	0.00	0.00	0.00
2026	SMITH COUNTY	0.00	0.00	0.00	0.00	0.00	0.00
2026	TYLER JR COLLEGE	0.00	0.00	0.00	0.00	0.00	0.00
2026	VAN ISD	0.00	0.00	0.00	0.00	0.00	0.00
						2026 SUB TOTAL	$0.00

TOTAL CERTIFIED TAX DUE 10/2026 : **$0.00**

ISSUED TO : JDS PROPERTY INVESTMENTS LLC
ACCOUNT NUMBER: [redacted]

CERTIFIED BY : Maria Cornejo , SMITH COUNTY



TAX CERTIFICATE FOR ACCOUNT : [redacted]
AD NUMBER: R094714
GF NUMBER:
CERTIFICATE NO : 15397659

DATE : 10/19/2026
FEE : $10.00

COLLECTING AGENCY
Gary B. Barber
Smith County Tax Office
P.O. Box 2011
Tyler TX 75710-2011

PROPERTY DESCRIPTION
THOUSAND OAKS BLOCK 1 LOT 1.1
IMP ONLY HSE ON LOT 1.3 ALSO
SITS HERE 2020 SPLIT

[redacted]
1.299 ACRES

REQUESTED BY
JDS PROPERTY INVESTMENTS LLC

[redacted]
LINDALE TX 75790

PROPERTY OWNER
VESTAL DON R

[redacted]
VAN TX 75790

THIS IS TO CERTIFY THAT, AFTER A CAREFUL CHECK OF THE RECORDS OF THE SMITH COUNTY TAX OFFICE, THE FOLLOWING DELINQUENT TAXES, PENALTIES, AND INTEREST ARE DUE ON THE DESCRIBED PROPERTY.

THE ABOVE DESCRIBED PROPERTY TAX HAS/IS RECEIVING SPECIAL APPRAISAL BASED ON ITS USE, AND ADDITIONAL ROLLBACK TAXES MAY BECOME DUE BASED ON THE PROVISIONS OF THE SPECIAL APPRAISAL. (IF APPLICABLE)

CURRENT VALUES

LAND MKT VALUE:	38,803	IMPROVEMENT :	100,898
AG LAND VALUE:	0	DEF HOMESTEAD:	0
APPRAISED VALUE:	139,701	LIMITED VALUE:	0

EXEMPTIONS: General Homestead, Optional Homestead, Over 65
LAWSUITS:

YEAR	TAX UNIT	LEVY	PEN	INT	DEF INT	ATTY	AMOUNT DUE
2025	SMITH CO EMER SERV#2	0.00	0.00	0.00	0.00	0.00	0.00
2025	SMITH COUNTY	0.00	0.00	0.00	0.00	0.00	0.00
2025	TYLER JR COLLEGE	0.00	0.00	0.00	0.00	0.00	0.00
2025	VAN ISD	0.00	0.00	0.00	0.00	0.00	0.00
						2025 SUB TOTAL	$0.00

TOTAL CERTIFIED TAX DUE 10/2026 : **$0.00**

ISSUED TO : JDS PROPERTY INVESTMENTS LLC
ACCOUNT NUMBER: [redacted]

CERTIFIED BY : Marin Cornejo , SMITH COUNTY

TAX ASSESSOR & COLLECTOR OF SMITH COUNTY TEXAS

TAX CERTIFICATE FOR ACCOUNT : [redacted]
AD NUMBER: R094714
GF NUMBER:
CERTIFICATE NO : 15397657

COLLECTING AGENCY
Gary B. Barber
Smith County Tax Office
P.O. Box 2011
Tyler TX 75710-2011

REQUESTED BY
JDS PROPERTY INVESTMENTS LLC

[redacted]
LINDALE TX 75790

DATE : 10/19/2026
FEE : $10.00

PROPERTY DESCRIPTION
THOUSAND OAKS BLOCK 1 LOT 1.1
IMP ONLY HSE ON LOT 1.3 ALSO
SITS HERE 2020 SPLIT

[redacted]
1.299 ACRES

PROPERTY OWNER
VESTAL DON R

[redacted]
VAN TX 75790

THIS IS TO CERTIFY THAT, AFTER A CAREFUL CHECK OF THE RECORDS OF THE SMITH COUNTY TAX OFFICE, THE FOLLOWING DELINQUENT TAXES, PENALTIES, AND INTEREST ARE DUE ON THE DESCRIBED PROPERTY.

THE ABOVE DESCRIBED PROPERTY TAX HAS/IS RECEIVING SPECIAL APPRAISAL BASED ON ITS USE, AND ADDITIONAL ROLLBACK TAXES MAY BECOME DUE BASED ON THE PROVISIONS OF THE SPECIAL APPRAISAL. (IF APPLICABLE)

CURRENT VALUES

LAND MKT VALUE:	37,820	IMPROVEMENT :	105,483
AG LAND VALUE:	0	DEF HOMESTEAD:	0
APPRAISED VALUE:	143,303	LIMITED VALUE:	0
EXEMPTIONS:			
LAWSUITS:			

YEAR	TAX UNIT	LEVY	PEN	INT	DEF INT	ATTY	AMOUNT DUE
2026	SMITH CO EMER SERV#2	102.69	0.00	0.00	0.00	0.00	102.69
2026	SMITH COUNTY	536.08	0.00	0.00	0.00	0.00	536.08
2026	TYLER JR COLLEGE	301.38	0.00	0.00	0.00	0.00	301.38
2026	VAN ISD	1359.95	0.00	0.00	0.00	0.00	1,359.95
						2026 SUB TOTAL	$2,300.10

TOTAL CERTIFIED TAX DUE 10/2026 : **$2,300.10**

ISSUED TO : JDS PROPERTY INVESTMENTS LLC
ACCOUNT NUMBER: [redacted]


CERTIFIED BY : Marion Cornejo , SMITH COUNTY

TEXAS * COUNTY OF SMITH ASSESSOR & COLLECTOR OF TAX *

REPLAT - LOT 1
THOUSAND OAKS SUBDIVISION

LOCATED IN THE
PETER WADE SURVEY, ABSTRACT NO. 1081
SMITH COUNTY, TEXAS.

VICINITY MAP
Not-to-Scale

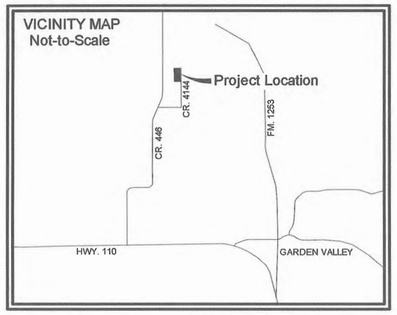

SCALE: 1" = 50'
0 50 100 150

OWNER'S STATEMENT:

KNOW ALL MEN BY THESE PRESENT, that Jace D. Scarbrough, is the owner of the property shown hereon, and the owner of JDS Property Investments, LLC, and I certify the as the owner of the property, do hereby accept this as its plan for subdividing into lots as shown and do hereby dedicate to the public the use of the streets, alleys, and easements shown hereon.

WITNESS MY HAND, this the 29th day of October, A.D., 2026.

Owner

THE STATE OF TEXAS §
COUNTY OF SMITH §

BEFORE ME, the undersigned authority, on this day personally appeared Billy Smith and Stacy Smith, known by me to be the persons whose names is subscribed to the foregoing instrument and acknowledged to me that they executed the same for the purposes and consideration of therein stated.

GIVEN UNDER MY HAND AND SEAL OF OFFICE this the 29th day of October, 2026.

Notary Public, State of Texas

Brandi Paige McWilliams
My Commission Expires
12/18/2028
Notary ID130926818

LEGEND	
Fence	——x——
Powerline	——ε——
IRF	IRON ROD FOUND
IRS	IRON ROD SET
LOT LINE	
FIBER BOX	(F)
TELEPHONE BOX	(T)

SURVEYOR'S STATEMENT:

I, Harrison Hrobar, do hereby state that this plat represents a survey made on the ground under my supervision during the month of September, 2026.

GIVEN UNDER MY HAND & SEAL, this the 11th day of September, 2026.

HARRISON HROBAR – R.P.L.S. No. 6584

STATE OF TEXAS
REGISTERED
HARRISON HROBAR
6584
PROFESSIONAL
LAND SURVEYOR

DRAWN BY: HH	SCALE: 1" = 50'
SURVEYED BY: ZP	REF: JDS
DATE: 9-11-2026	FILE NO.: 1044A.DWG

JDS SURVEYING, INC.
PROFESSIONAL SURVEYING & MAPPING
T.B.P.E.L.S. Firm Registration No. 10194118
373 W. Main, Van, TX 75790 - Phone: (903) 963-2333

APPROVAL:


I, _____, COUNTY JUDGE OF SMITH COUNTY, TEXAS, DO HEREBY CERTIFY THAT THE FOREGOING PLAT WAS APPROVED AND ACCEPTED FOR RECORDING BY THE COMMISSIONERS COURT OF SAID COUNTY ON THE _____ DAY OF _____ , 20___.

WITNESS MY HAND AND SEAL OF OFFICE, THIS _____ DAY OF _____ , 20___.

_____
COUNTY JUDGE
SMITH COUNTY, TEXAS

PLAT RECORDED IN CABINET ____, SLIDE _____.

DATE RECORDED THIS THE _____ DAY OF _____ , 20___.

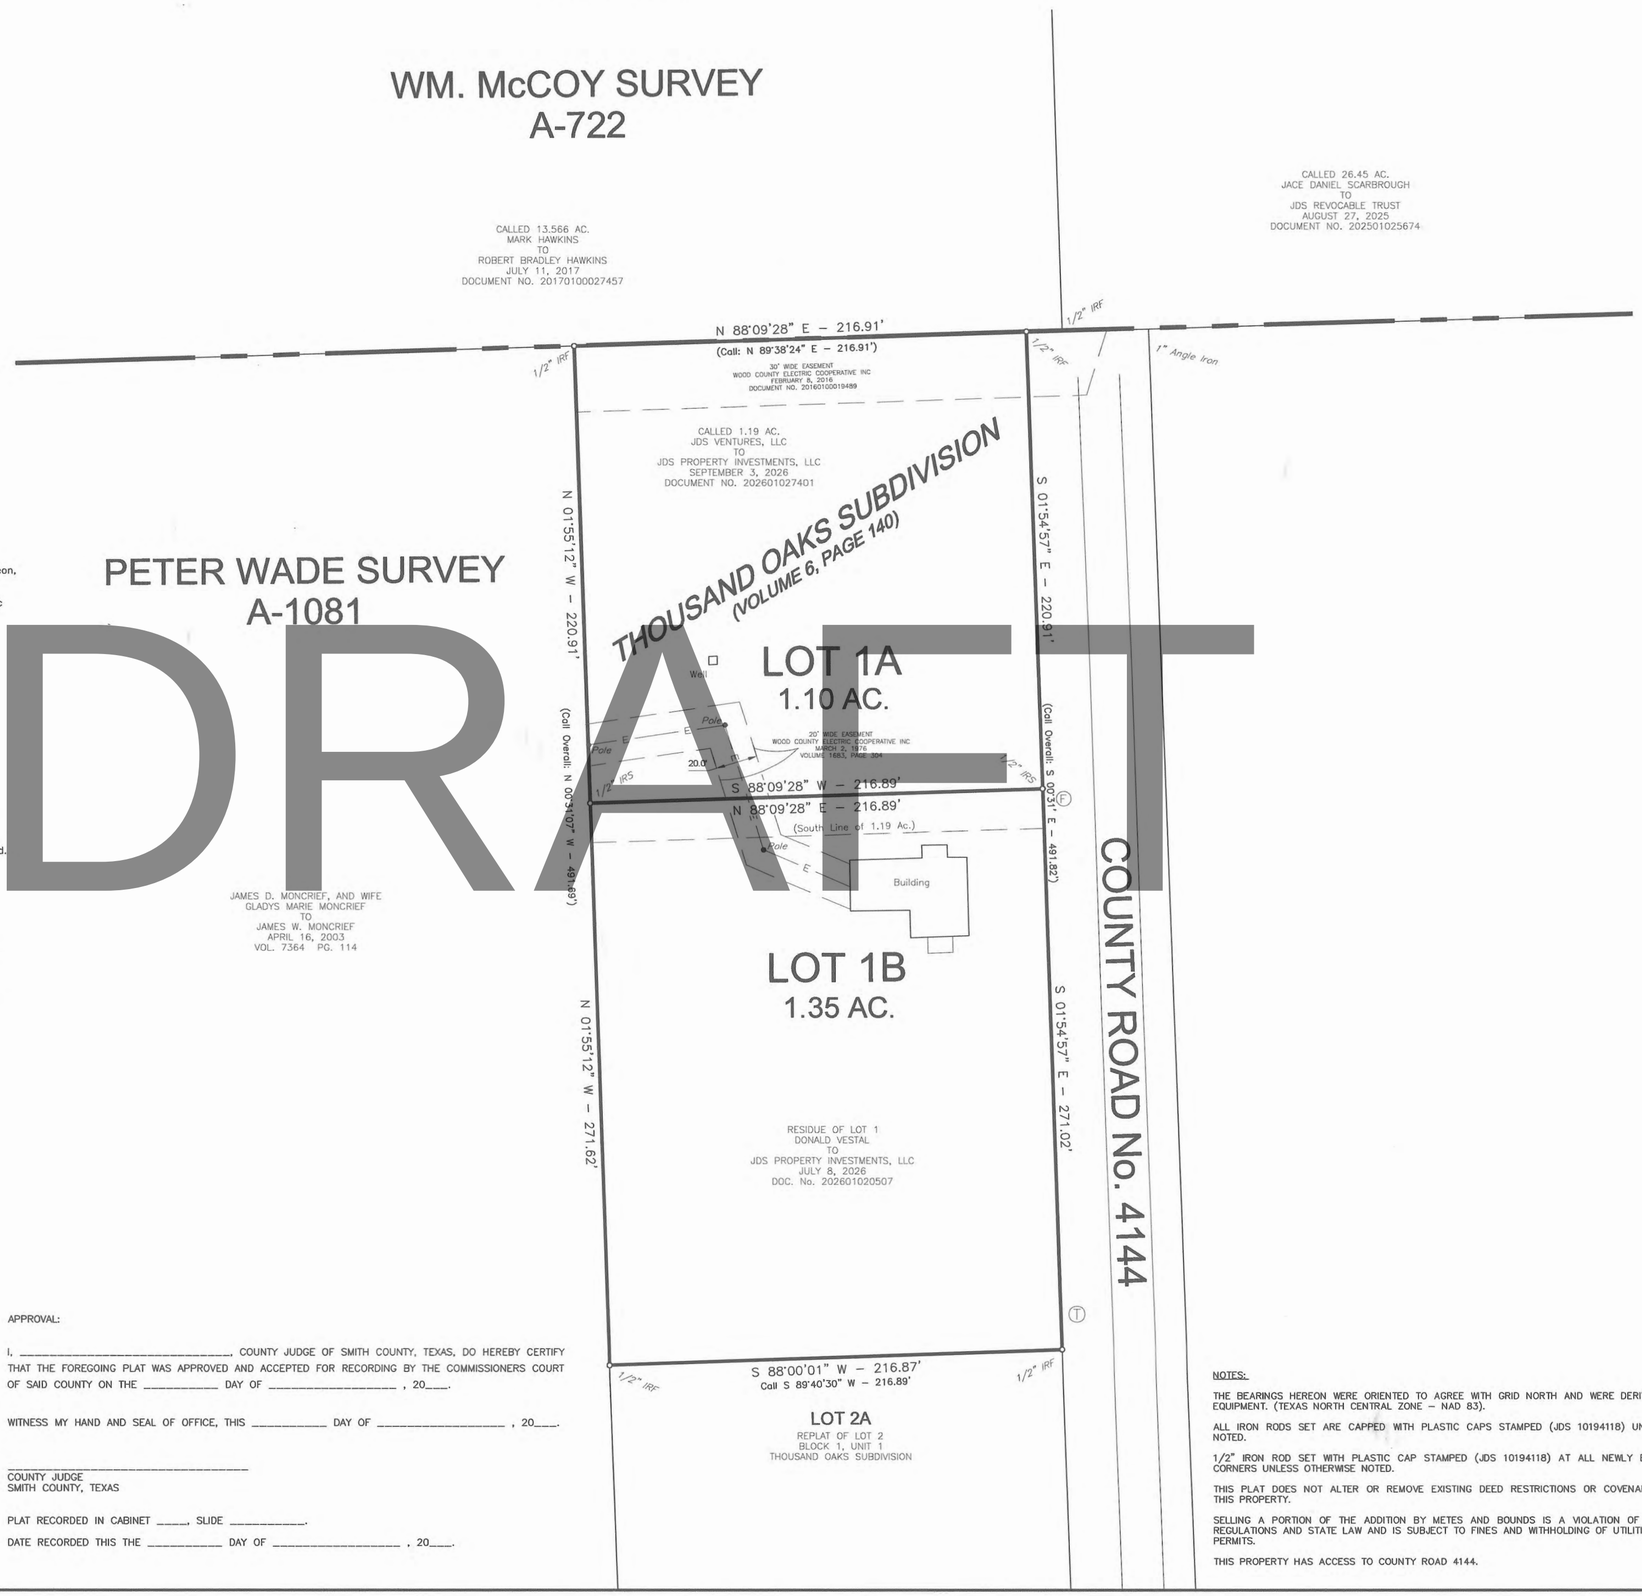

DRAFT

NOTES:

THE BEARINGS HEREON WERE ORIENTED TO AGREE WITH GRID NORTH AND WERE DERIVED USING G.P.S. EQUIPMENT. (TEXAS NORTH CENTRAL ZONE – NAD 83).

ALL IRON RODS SET ARE CAPPED WITH PLASTIC CAPS STAMPED (JDS 10194118) UNLESS OTHERWISE NOTED.

1/2" IRON ROD SET WITH PLASTIC CAP STAMPED (JDS 10194118) AT ALL NEWLY ESTABLISHED LOT CORNERS UNLESS OTHERWISE NOTED.

THIS PLAT DOES NOT ALTER OR REMOVE EXISTING DEED RESTRICTIONS OR COVENANTS, IF ANY, ON THIS PROPERTY.

SELLING A PORTION OF THE ADDITION BY METES AND BOUNDS IS A VIOLATION OF COUNTY & CITY REGULATIONS AND STATE LAW AND IS SUBJECT TO FINES AND WITHHOLDING OF UTILITIES AND BUILDING PERMITS.

THIS PROPERTY HAS ACCESS TO COUNTY ROAD 4144.

Subdivision Name: Resubdivision Plat Lots 2 and 3 Veritatis Splendor

Adjacent Road: Caeli Heights Court

Developer: Joseph and Janette Arcidi **Phone:** 508-713-1600

email: janettearcidi@icloud.com **Fax:**

Surveyor: James Crawford **Phone:** 903-570-0857

email: james@halosurveying.com **Fax:**

Roadway Length: N/A **ft. (centerline)**

Item		Date and Initial when received		
		Resub/Lot Line Adjustment	No Roads	With Roads
Prior to Court Submission	**Preliminary Plat** (2 copies)	*Not Required*		
	Preliminary Plat Approved	*Not Required*		
✓	**Final Plat** (mylar & 3 prints)	10-26-26 KW		
✓	**Plat Fee**	$25 10-26-26 KW	$100	$250
	Construction Bond ($20 /ft.)	*Not Required*	*Not Required*	
	Testing Fee ($1.50/ft with Curb & Gutter, $1/ft without)	*Not Required*	*Not Required*	
✓	**911 Clearance Letter**			
✓	**Designated Rep. (RTS ENVIRON.) Clearance Letter**	*See notes below*		
✓	**Tax Certificate**	10-26-26 KW		
	Plans and Specifications (2 copies)	*Not Required*	*Not Required*	
	TCEQ Permit for Dam (if lake or pond present)			
	Flood Plain Development Permit & Fee (if required)	$100	$100	$100
At Completion of Construction	**Final Inspection**	*Not Required*	*Not Required*	
R/W Accepted as County Road by Commissioners Court	**Maintenance Bond ($30/ft.)**	*Not Required*	*Not Required*	
	County Rd Number	*Not Required*	*Not Required*	

Notes: Increase lot(s) – RTS ENVIRON. letter "NOT" required
Decrease lot(s) – RTS ENVIRON. letter "IS" required

TAX CERTIFICATE FOR ACCOUNT : [redacted]
AD NUMBER: R218178
GF NUMBER:
CERTIFICATE NO : 15556165

DATE : 10/23/2026
FEE : $10.00

PROPERTY DESCRIPTION
VERITATIS SPLENDOR LOT 2 & 3

COLLECTING AGENCY
Gary B. Barber
Smith County Tax Office
P.O. Box 2011
Tyler TX 75710-2011

[redacted]
4.201 ACRES

REQUESTED BY
Halo Surveying, LLC

PROPERTY OWNER
ARCIDI JOSEPH M JR & JANETTE BARTOLOME

[redacted]
Whitehouse TX 75791

[redacted]
WINONA TX 75792

THIS IS TO CERTIFY THAT, AFTER A CAREFUL CHECK OF THE RECORDS OF THE SMITH COUNTY TAX OFFICE, THE FOLLOWING DELINQUENT TAXES, PENALTIES, AND INTEREST ARE DUE ON THE DESCRIBED PROPERTY.

THE ABOVE DESCRIBED PROPERTY TAX HAS/IS RECEIVING SPECIAL APPRAISAL BASED ON ITS USE, AND ADDITIONAL ROLLBACK TAXES MAY BECOME DUE BASED ON THE PROVISIONS OF THE SPECIAL APPRAISAL. (IF APPLICABLE)

CURRENT VALUES

LAND MKT VALUE:	78,466	IMPROVEMENT :	88,669
AG LAND VALUE:	0	DEF HOMESTEAD:	0
APPRAISED VALUE:	167,135	LIMITED VALUE:	0

EXEMPTIONS: 23.231 Circuit Breaker Limitation
LAWSUITS:

YEAR	TAX UNIT	LEVY	PEN	INT	DEF INT	ATTY	AMOUNT DUE
2025	SMITH CO EMER SERV#2	0.00	0.00	0.00	0.00	0.00	0.00
2025	SMITH COUNTY	0.00	0.00	0.00	0.00	0.00	0.00
2025	TYLER JR COLLEGE	0.00	0.00	0.00	0.00	0.00	0.00
2025	WINONA I.S.D.	0.00	0.00	0.00	0.00	0.00	0.00
						2025 SUB TOTAL	$0.00

TOTAL CERTIFIED TAX DUE 10/2026 : **$0.00**

ISSUED TO : Halo Surveying, LLC
ACCOUNT NUMBER: [redacted]

CERTIFIED BY : Deraida Edwards , SMITH COUNTY

COLLECTOR OF TAX * COUNTY OF SMITH ASSESSOR * TEXAS

Subdivision Name: Resubdivision Plat Lots 2 and 3 Veritatis Splendor

Adjacent Road: Caeli Heights Court

Developer: Joseph and Janette Arcidi **Phone:** 508-713-1600

email: janettearcidi@icloud.com **Fax:**

Surveyor: James Crawford **Phone:** 903-570-0857

email: james@halosurveying.com **Fax:**

Roadway Length: N/A **ft. (centerline)**

Item		Date and Initial when received		
		Resub/Lot Line Adjustment	No Roads	With Roads
Prior to Court Submission	**Preliminary Plat** (2 copies)	*Not Required*		
	Preliminary Plat Approved	*Not Required*		
✓	**Final Plat** (mylar & 3 prints)	10-26-26 KW		
✓	**Plat Fee**	$25 10-26-26 KW	$100	$250
	Construction Bond ($20 /ft.)	*Not Required*	*Not Required*	
	Testing Fee ($1.50/ft with Curb & Gutter, $1/ft without)	*Not Required*	*Not Required*	
	911 Clearance Letter			
✓	**Designated Rep. (RTS ENVIRON.) Clearance Letter**	*See notes below*		
✓	**Tax Certificate**	10-26-26 KW		
	Plans and Specifications (2 copies)	*Not Required*	*Not Required*	
	TCEQ Permit for Dam (if lake or pond present)			
	Flood Plain Development Permit & Fee (if required)	$100	$100	$100
At Completion of Construction	**Final Inspection**	*Not Required*	*Not Required*	
R/W Accepted as County Road by Commissioners Court	**Maintenance Bond ($30/ft.)**	*Not Required*	*Not Required*	
	County Rd Number	*Not Required*	*Not Required*	

Notes: Increase lot(s) – RTS ENVIRON. letter "NOT" required
Decrease lot(s) – RTS ENVIRON. letter "IS" required

TAX CERTIFICATE FOR ACCOUNT : [redacted]
AD NUMBER: R218178
GF NUMBER:
CERTIFICATE NO : 15556165

DATE : 10/23/2026
FEE : $10.00

PROPERTY DESCRIPTION
VERITATIS SPLENDOR LOT 2 & 3

COLLECTING AGENCY
Gary B. Barber
Smith County Tax Office
P.O. Box 2011
Tyler TX 75710-2011

[redacted]
4.201 ACRES

REQUESTED BY
Halo Surveying, LLC

PROPERTY OWNER
ARCIDI JOSEPH M JR & JANETTE BARTOLOME

[redacted]
Whitehouse TX 75791

[redacted]
WINONA TX 75792

THIS IS TO CERTIFY THAT, AFTER A CAREFUL CHECK OF THE RECORDS OF THE SMITH COUNTY TAX OFFICE, THE FOLLOWING DELINQUENT TAXES, PENALTIES, AND INTEREST ARE DUE ON THE DESCRIBED PROPERTY.

THE ABOVE DESCRIBED PROPERTY TAX HAS/IS RECEIVING SPECIAL APPRAISAL BASED ON ITS USE, AND ADDITIONAL ROLLBACK TAXES MAY BECOME DUE BASED ON THE PROVISIONS OF THE SPECIAL APPRAISAL. (IF APPLICABLE)

CURRENT VALUES

LAND MKT VALUE:	78,466	IMPROVEMENT :	88,669
AG LAND VALUE:	0	DEF HOMESTEAD:	0
APPRAISED VALUE:	167,135	LIMITED VALUE:	0

EXEMPTIONS: 23.231 Circuit Breaker Limitation
LAWSUITS:

YEAR	TAX UNIT	LEVY	PEN	INT	DEF INT	ATTY	AMOUNT DUE
2025	SMITH CO EMER SERV#2	0.00	0.00	0.00	0.00	0.00	0.00
2025	SMITH COUNTY	0.00	0.00	0.00	0.00	0.00	0.00
2025	TYLER JR COLLEGE	0.00	0.00	0.00	0.00	0.00	0.00
2025	WINONA I.S.D.	0.00	0.00	0.00	0.00	0.00	0.00
						2025 SUB TOTAL	$0.00

TOTAL CERTIFIED TAX DUE 10/2026 : $0.00

ISSUED TO : Halo Surveying, LLC
ACCOUNT NUMBER: [redacted]

CERTIFIED BY : Deraida Alvarado , SMITH COUNTY

COLLECTOR OF TAX * COUNTY OF SMITH ASSESSOR

Veritatis Splendor Subdivision 1
Property Owners Association

April 26, 2026

Re: Amending Final Plat: Veritatis Splendor - Re-subdivision of Lots 2 & 3

Halo Surveying,

The purpose of this letter is to provide evidence of permission for the combining of Lots 2 & 3.

This permission is granted according to Section 2.6 of our Declaration of Covenants, Conditions & Restrictions (Smith County Document: 202501020059)

Please don't hesitate to send through any clarifying questions.

Sincerely

Stephen Raymond
E: stephen.raymond@splendorhoa.org
Board President
Veritatis Splendor Subdivision 1
Property Owners Association
File Number: 805813559

NOTES:

1) "NOTICE – SELLING A PORTION OF THIS ADDITION BY METES AND BOUNDS IS A VIOLATION OF CITY ORDINANCE AND STATE LAW AND IS SUBJECT TO FINES AND WITHHOLDING OF UTILITIES AND BUILDING PERMITS."

2) THIS PLAT CREATES ONE (1) LOT CONTAINING 4.203 ACRES, AMENDING LOTS 2 AND 3 OF VERITATIS SPLENDOR, AS SHOWN ON PLAT RECORDED IN CABINET F, SLIDES 272–D AND 273–A OF THE PLAT RECORDS OF SMITH COUNTY, TEXAS.

3) BY GEOGRAPHIC PLOTTING THE SUBJECT PROPERTY IS WITHIN OTHER AREAS (ZONE X – AREAS DETERMINED TO BE OUTSIDE THE 0.2% ANNUAL CHANCE FLOODPLAIN) AS INDICATED BY FEDERAL EMERGENCY MANAGEMENT AGENCY FLOOD MAPS. SEE MAP NUMBER 48423C0125C, EFFECTIVE DATE SEPTEMBER 26, 2008.

4) BEARINGS ARE BASED UPON THE TEXAS STATE PLANE COORDINATE SYSTEM, NORTH CENTRAL ZONE (4202), NORTH AMERICAN DATUM OF 1983 AS DETERMINED BY GPS OBSERVATIONS.

5) THIS SURVEY WAS COMPLETED WITHOUT THE BENEFIT OF AN ABSTRACT OF TITLE. THERE MAY BE EASEMENTS OR OTHER MATTERS NOT SHOWN THAT AFFECT THE PROPERTY.

6) THIS SURVEYOR HAS MADE NO INVESTIGATION OR INDEPENDENT SEARCH FOR EASEMENTS OF RECORD, ENCUMBRANCES, RESTRICTIVE COVENANTS, OWNERSHIP TITLE EVIDENCE OR ANY OTHER FACTS THAT AN ACCURATE AND CURRENT TITLE SEARCH MAY DISCLOSE.

7) IN PROVIDING THIS SURVEY NO ATTEMPT HAS BEEN MADE TO OBTAIN OR SHOW DATA CONCERNING THE EXISTENCE, SIZE, DEPTH, CONDITION, CAPACITY OR LOCATION OF ANY UTILITY EXISTING ON THE SUBJECT PROPERTY WHETHER PRIVATE, MUNICIPAL OR PUBLIC OWNED. SUBSURFACE AND ENVIRONMENTAL CONDITIONS WERE NOT SURVEYED OR EXAMINED OR STATEMENT IS MADE CONCERNING THE EXISTENCE OF UNDERGROUND OR OVERHEAD CONDITIONS, CONTAINERS OR FACILITIES THAT MAY AFFECT THE USE OR DEVELOPMENT OF THIS PROPERTY.



VICINITY MAP – (NOT TO SCALE)

COUNTY APPROVAL:

THIS PLAT APPROVED BY THE COMMISSIONERS COURT OF SMITH COUNTY, TEXAS,

THIS THE _____ DAY OF _____, 2026.

_____
NEAL FRANKLIN, COUNTY JUDGE

ALEXANDER ROBINSON SURVEY, A-812





DRAFT

OWNER'S STATEMENT:

WE, JOSEPH M. ARCIDI, JR. AND JANETTE BARTOLOME ARCIDI, THE OWNERS OF LOTS 2 & 3 SHOWN HEREON AND DO ACCEPT THIS AS ITS PLAN FOR THE RESUBDIVIDING INTO ONE (1) LOT AS SHOWN. IT IS THE OWNER'S RESPONSIBILITY TO VERIFY EASEMENTS PRIOR TO CONSTRUCTING ANY IMPROVEMENTS.

AGREED TO AND ACCEPTED BY:

JOSEPH M. ARCIDI, JR.

SUBSCRIBED AND SWORN BEFORE ME, A NOTARY PUBLIC, IN AND FOR THE STATE OF TEXAS, THIS THE 22nd DAY OF October, 2026.

NOTARY PUBLIC, STATE OF TEXAS

CODY R ROBINSON
Notary Public, State of Texas
Comm. Expires 08-27-2029
Notary ID 135530232

AGREED TO AND ACCEPTED BY:

JANETTE BARTOLOME ARCIDI

SUBSCRIBED AND SWORN BEFORE ME, A NOTARY PUBLIC, IN AND FOR THE STATE OF TEXAS, THIS THE 22nd DAY OF October, 2026.

NOTARY PUBLIC, STATE OF TEXAS

CODY R ROBINSON
Notary Public, State of Texas
Comm. Expires 08-27-2029
Notary ID 135530232

SURVEYOR'S CERTIFICATE:

KNOW ALL MEN BY THESE PRESENTS:

I, JAMES CRAWFORD, REGISTERED PROFESSIONAL LAND SURVEYOR NO. 5984, DO HEREBY CERTIFY THAT THIS PLAT WAS PREPARED FROM AN ACTUAL SURVEY MADE ON THE GROUND UNDER MY DIRECTION AND SUPERVISION AND BEARINGS, DISTANCES, AREAS, AND MONUMENTS ARE AS SHOWN.

GIVEN UNDER MY HAND & SEAL, THIS THE 22ND DAY OF OCTOBER, 2026.

JAMES CRAWFORD
REGISTERED PROFESSIONAL LAND SURVEYOR NO. 5984

STATE OF TEXAS
REGISTERED
JAMES CRAWFORD
5984
PROFESSIONAL
LAND SURVEYOR

PREPARED BY:

HALO SURVEYING, LLC

9097 COUNTY ROAD 2193
WHITEHOUSE, TEXAS 75791
(903) 570-0857
TBPELS FIRM REGISTRATION NO. 10194259

LEGEND

IRF	IRON ROD FOUND
P.R.	PLAT RECORDS
R.O.W.	RIGHT OF WAY

● - DENOTES 1/2" IRF W/CAP MARKED "K.L.K. #4687" UNLESS OTHERWISE NOTED.

RESUBDIVISION PLAT
LOTS 2 AND 3
VERITATIS SPLENDOR
BEING A PART OF THE
ALEXANDER ROBINSON SURVEY, A–812
WINONA, SMITH COUNTY, TEXAS

40 0 20 40 80 160

SCALE IN FEET

DRAWN BY: P.A.R. CHECKED BY: T.J.C. JOB NUMBER: 26096162 SCALE: 1"=40' FILE: ARCIDI DATE: 10/22/2026

12

SMITH COUNTY COMMISSIONERS COURT
AGENDA ITEM REQUEST FORM

Submission Date: 11/02/2026	**Submitted by:** KAREN NELSON
Meeting Date: 11/10/2026	**Department:** ROAD & BRIDGE

Item Requested is: ☐ **For Action/Consideration** ☑ **For Discussion/Report**

Title: Utility Permits

Agenda Category:
- ○ **Briefing Session**
- ◉ **Court Orders**
- ○ **Presentation**
- ○ **Recurring Business**
- ○ **Resolution**
- ○ **Executive Session**

Agenda Wording: Receive pipe and/or utility line installation request (notice only):
a. County Road 1174, Brightspeed, install fiber optic cable, Precinct1,
b. County Road 317, Entrust Solutions, install fiber optic cable using directional bore, Precinct 3,
c. County Road 452, Entrust Solutions, install fiber optic cable, Precinct 3,
d. County Road 4129, DFW Telecom, install fiber optic cable, Precinct 3,
e. County Road 46, Oncor Electric, perform aerial work on existing pole, Precinct 3,
f. County Road 1269, 1248, 1179 and 1145, Metronet, install fiber optic cable with directional bore, Precinct 4; and
g. County Road 3186, DFW Telecom, install fiber optic, Precinct 3

Background:

Financial and Operational Impact:

Attachments: Yes ☐ No ☐	**Is a Budget Amendment Necessary?** Yes ☐ No ☐

Does Document Require Signature? Yes ☐ No ☐

Return Signed Documents to the following:	
Name:	**Email:**
Name:	**Email:**
Name:	**Email:**
Name:	**Email:**

Note: This is the only form required for agenda requests, with the exception of backup materials or attachments. This form should be completed and emailed to Agenda@smith-county.com and include any necessary attachments. **Deadline is Monday at 12:00pm the week before the next scheduled Commissioners Court meeting. Please make sure the requested agenda item has been proactively vetted with the appropriate reviewing individuals and obtained their signature as reviewed**. Regular Court Meetings are at 9:30am on Tuesdays each week.

Office Use Only
Agenda Item # _____

SUBMIT

APPLICATION FOR PERMIT FOR THE INSTALLATION PIPE AND/OR UTILITY LINES WITHIN A COUNTY MAINTAINED RIGHT OF WAY OR EASEMENT

Smith County Road & Bridge Department
P.O.Box 990
Tyler, Texas 75710

1. Applicant: Joshua Rogers — Date: 10/29/2026
Company Name (*if different*): Oncor Electric — Phone: 682-999-1045
Address: 1616 Woodall Rodgers Fwy Dallas, TX 75202 — Fax:
Zip:
24/7 Contact Name: Aaron Copeland — Phone: 903-343-4324
Contractor: Plaska Transmission Line Construction, LLC — Phone: 903-343-4324
Bonding Company: — Phone:
2. Franchise Holder: Oncor Electric — Phone:
3. Franchise Contact: Joshua Rogers — Phone: 682-999-1045
4. Location *(if applicable, length of installation in feet):* Oncor will be performing aerial work only on an existing pole. along CO 46.32.373651, -95.360575

5. Type of work, location, and description of the proposed line and appurtenances is shown by 3 copies of drawings attached to this application. The line will be constructed and maintained on the County right-of-way as directed by the Road Administrator/Engineer in accordance with SMITH COUNTY specifications.

6. Describe all traffic controls or warning devices anticipated for this project: One lane closed.

7. Proposed start date: 11/16/2026 Completion date: 3/16/2027

It is expressly understood that the SMITH COUNTY Commissioners Court does not purport, herby, to grant and right, claim, title, or easement in or upon this county road; and it is further understood that in the future should for any reason SMITH COUNTY should need to work, improve, relocate, widen, increase, add to or in any manner change the structure of this right-of-way, this line, if affected, will be moved under the direction of the SMITH COUNTY Road Administrator/Engineer and shall be relocated at the complete expense of the owner.

All work on the county right-of-way shall be performed in accordance with the Road Administrator/Engineer's instructions. The installation shall not damage any part of the road way.

Specific instructions and conditions are as follows:

1. **All underground lines are to be installed a minimum of 36 inches below flow line of the adjacent drainage or borrow ditch.**

2. **All buried lines carrying an electrical current, or electronic or optical signal shall have yellow plastic tape at least two inches in width, buried a minimum of twelve inches above such lines.**

3. Lines crossing under surfaced roads and under surfaced cross roads with in the right-of-way shall be placed by boring. Boring shall extend from crown line to crown line.

4. All lines under roads carrying pressure in excess of 50psi shall be enclosed in satisfactory casing extending from right-of-way line to right-of-way line. Pipe used for casing may be any type approved by the Road Administrator and shall be capable of supporting the roadbed and traffic loads and shall be constructed such that there is no leakage through the casing, carrier pipe, joints or couplings. (Lines installed 48 inches or greater below flow line encasement is not required.)

5. No lines are to be installed under or within 50 ft. of either end of a bridge. No lines shall be placed in a culvert or within 10 ft. of the closest point of same.

6. Parallel lines will be installed as near the right-of-way as is possible and no parallel line will be installed in the roadbed or between the drainage ditch and roadbed without special permission of the Road Administrator/Engineer.

7. Overhead lines will have a minimum clearance of 18 ft. above the road surface at point of crossing.

8. The cost of any repairs to road surface, roadbed, structures or other right-of-way features as a result of this instillation will be borne by the owner of this line.

9. At least one half of the traveled portion of the road must be open to traffic at all times.

10. This permit is permissive, is subject to the public right of travel on and access to the right-of-way, and may not be assigned.

11. The applicant shall secure all other necessary or required permits, licenses, or approvals before starting work.

12. Signs and traffic controls shall comply with the current edition of the Manual on Uniform Traffic Control Devices, as approved by the Texas Department of Transportation.

13. All work shall conform to the design standards and specifications of the County.

14. Restoration of the right-of-way is required and shall be completed within 30 days of the completed work within the right-of-way.

15. Right-of-Way surfaces shall be cleaned before the end of each day's work. All catch basins, culverts or other improvements affected by any deposits of dirt, mud, rock, debris, or other material shall be cleaned daily or as specified by the County.

16. The applicant shall provide proof of Insurance.

17. The applicant shall be responsible for all utility locates.

18. All residents or businesses affected by any scheduled maintenance causing road closure, or interruption of any utility service shall be notified forty-eight (48) hours prior to any work. Emergency situations are exempt.

19. Petrochemical or other hydrocarbon pipelines: Does this pipeline fall under the Texas Rail Road Commission (flowlines). Yes_____ No_____


20. **Final Inspection: All permits must have a final inspection once work is complete. Please call (903)590-4801 to schedule a final inspection.**


Indemnification: By accepting this permit, the Applicant shall assume all risks and hazards incidental to it use of County right-of-way under this permit and hold harmless the County of SMITH, its officers, employees and agents from any claim arising out of applicants' performance under this permit.

Applicants Signature: Joshua Rogers Date: 10/29/2026


Approved: _____
Smith County Road Administrator/Engineer

ALL NEW POLES TO BE WOOD WITH A MAXIMUM DIAMETER OF 15" AT BASE OF POLE WITH A MINIMUM WIRE CLEARANCE OF OVER 22'.

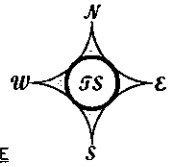


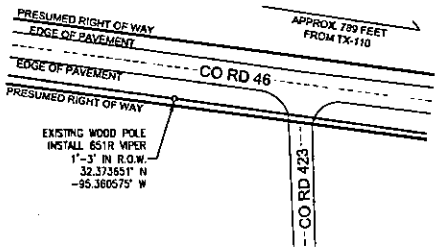

TYPICAL POLE LINE

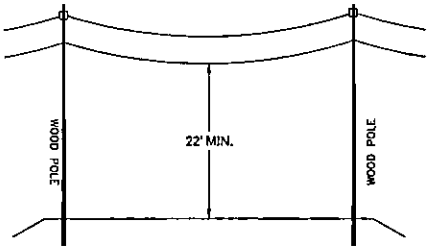

CROSSING POWER LINE

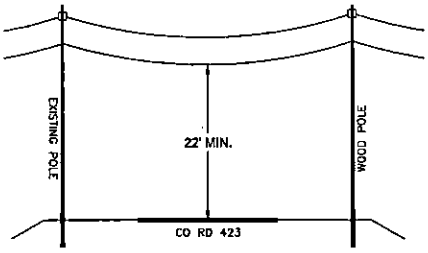

LEGEND

EXISTING POLE	EXISTING OVERHEAD CONDUCTOR
REMOVE POLE	RECONDUCTED EXISTING CONDUCTOR
CHANGEOUT POLE	PROPOSED OVERHEAD CONDUCTOR
PROPOSED POLE	REMOVED OVERHEAD CONDUCTOR
TRANSMISSION FRAME	PROPOSED UNDERGROUND CONDUCTOR
EXISTING DOWN GUY	EXISTING UNDERGROUND CONDUCTOR
PROPOSED DOWN GUY	EXISTING TXDOT RIGHT-OF-WAY
	EXISTING TRANSMISSION LINE
	TRANSMISSION LINE RIGHT-OF-WAY

PROPOSED

DRAWING PREPARED FOR SMITH COUNTY

THIS DOCUMENT IS RELEASED FOR THE PURPOSE OF VISUAL REPRESENTATION ONLY. IT IS NOT TO BE USED IN CONJUNCTION WITH ANY OTHER LEGAL DOCUMENT OR FOR ANY PURPOSE OTHER THAN THE AFOREMENTIONED.

ONCOR ELECTRIC DELIVERY
1300 S SE LOOP 323
TYLER, TX 75701


TYL SRP28 TYWST2013 DA_O DA_P PRG
C UPGRADE LATERALS NWF S17

TECH SERV

TechServ, LTD
8350 East Campbell
Parkway Tyler, Tx 75701
Texas Registered Engineering Firm
F-235

SCALE	JOB NO.	DATE	REV.
1"=100'	32133165	5/21/2026	-
DRAWN BY		SHEET NO.	
CRR		1 OF 1	

Figure 6H-10. Lane Closure on a Two-Lane Road Using Flaggers (TA-10)

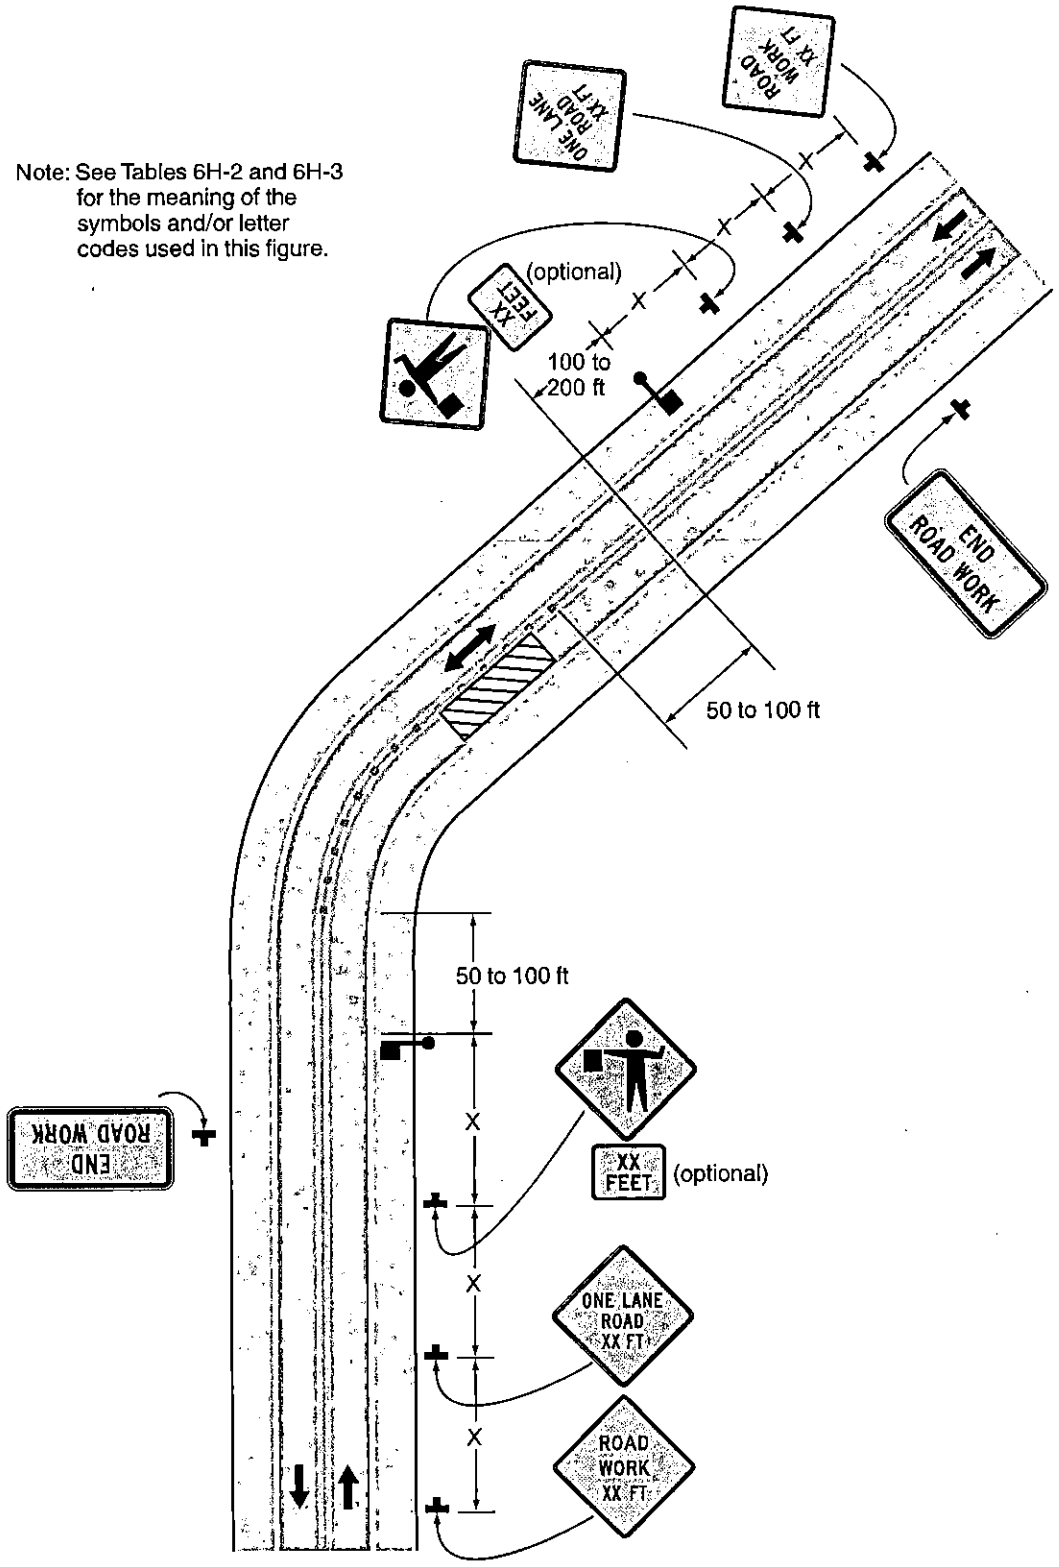

Typical Application 10

APPLICATION FOR PERMIT FOR THE INSTALLATION PIPE AND/OR UTILITY LINES WITHIN A COUNTY MAINTAINED RIGHT OF WAY OR EASEMENT

Smith County Road & Bridge Department
135 SSE Loop 323
Tyler, Texas 75702

1. Applicant: Jessie Logan with Entrust Solutions — Date: 10/30/2026
Company Name *(if different)*: Spectrum — Phone: (496) 435-1539
Address: 3302 Hwy 243 — Fax:
Canton, TX — Zip: 75103
24/7 Contact Name: Bradley Holland — Phone: 903-348-6682
Contractor: Sunrise Telecom — Phone:
Bonding Company: Amerisure Insurance Company, Amerisure Mutual Insurance com — Phone: (847)440-9123
2. Franchise Holder: Spectrum — Phone:
3. Franchise Contact: Nathan Serna — Phone: (496) 435-1539
4. Location *(if applicable, length of installation in feet):* Spectrum proposes to install fiber optic cable UG & 2: HDPE Conduit using directional bore Along CR 317 ROW install approx 2089' then cross UG at intersection of CR318 & CR 317 & install 499' on ROW of to property of 3125 CR 317

5. Type of work, location, and description of the proposed line and appurtenances is shown by 3 copies of drawings attached to this application. The line will be constructed and maintained on the County right-of-way as directed by the Road Administrator/Engineer in accordance with SMITH COUNTY specifications.

6. Describe all traffic controls or warning devices anticipated for this project: TCP (1-1)-18

7. Proposed start date: 11/16/2026 Completion date: 12/31/2026

It is expressly understood that the SMITH COUNTY Commissioners Court does not purport, herby, to grant and right, claim, title, or easement in or upon this county road; and it is further understood that in the future should for any reason SMITH COUNTY should need to work, improve, relocate, widen, increase, add to or in any manner change the structure of this right-of-way, this line, if affected, will be moved under the direction of the SMITH COUNTY Road Administrator/Engineer and shall be relocated at the complete expense of the owner.

All work on the county right-of-way shall be performed in accordance with the Road Administrator/Engineer's instructions. The installation shall not damage any part of the road way.

Specific instructions and conditions are as follows:

1. **All underground lines are to be installed a minimum of 36 inches below flow line of the adjacent drainage or borrow ditch.**

2. **All buried lines carrying an electrical current, or electronic or optical signal shall have yellow plastic tape at least two inches in width, buried a minimum of twelve inches above such lines.**

3. Lines crossing under surfaced roads and under surfaced cross roads with in the right-of-way shall be placed by boring. Boring shall extend from crown line to crown line.

4. All lines under roads carrying pressure in excess of 50psi shall be enclosed in satisfactory casing extending from right-of-way line to right-of-way line. Pipe used for casing may be any type approved by the Road Administrator and shall be capable of supporting the roadbed and traffic loads and shall be constructed such that there is no leakage through the casing, carrier pipe, joints or couplings. (Lines installed 48 inches or greater below flow line encasement is not required.)

5. No lines are to be installed under or within 50 ft. of either end of a bridge. No lines shall be placed in a culvert or within 10 ft. of the closest point of same.

6. Parallel lines will be installed as near the right-of-way as is possible and no parallel line will be installed in the roadbed or between the drainage ditch and roadbed without special permission of the Road Administrator/Engineer.

7. Overhead lines will have a minimum clearance of 18 ft. above the road surface at point of crossing.

8. The cost of any repairs to road surface, roadbed, structures or other right-of-way features as a result of this instillation will be borne by the owner of this line.

9. At least one half of the traveled portion of the road must be open to traffic at all times.

10. This permit is permissive, is subject to the public right of travel on and access to the right-of-way, and may not be assigned.

11. The applicant shall secure all other necessary or required permits, licenses, or approvals before starting work.

12. Signs and traffic controls shall comply with the current edition of the Manual on Uniform Traffic Control Devices, as approved by the Texas Department of Transportation.

13. All work shall conform to the design standards and specifications of the County.

14. Restoration of the right-of-way is required and shall be completed within 30 days of the completed work within the right-of-way.

15. Right-of-Way surfaces shall be cleaned before the end of each day's work. All catch basins, culverts or other improvements affected by any deposits of dirt, mud, rock, debris, or other material shall be cleaned daily or as specified by the County.

16. The applicant shall provide proof of Insurance.

17. The applicant shall be responsible for all utility locates.

18. All residents or businesses affected by any scheduled maintenance causing road closure, or interruption of any utility service shall be notified forty-eight (48) hours prior to any work. Emergency situations are exempt.

19. Petrochemical or other hydrocarbon pipelines: Does this pipeline fall under the Texas Rail Road Commission (flowlines). Yes_____ No X_____

20. **Final Inspection: All permits must have a final inspection once work is complete. Please call (903)590-4801 to schedule a final inspection.**

Indemnification: By accepting this permit, the Applicant shall assume all risks and hazards incidental to it use of County right-of-way under this permit and hold harmless the County of SMITH, its officers, employees and agents from any claim arising out of applicants' performance under this permit.

Applicants Signature: Jessie Logan Date: 10/30/2026

Spectrum
Construction Coordinator II
Nathan Serna
3302 Hwy 243 Canton, TX 75103
(496) 435-1539
nathan.serna@spectrum.com

Approved: _____
Smith County Road Administrator/Engineer


Submitted by Jessie Logan of ENTRUST Solutions Group, 1922 Dry Creek Way, Ste 116, San Antonio, TX 78259 on behalf of Spectrum a Franchise Utility Company. Work will be performed by a Contractor along with Spectrum's Construction Coordinator
jlogan@entrustsol.com | 210-477-0489

Contractor:
Sunrise Telecom
Bradley Holland
6910 I-20 Frontage Rd
Canton, TX 75103
903-348-6682
Bradley.Holland@Sunrisetele.com

MFI PROJECT-WI68E-LENZ, TONIA
3125 COUNTY ROAD 317
SMITH, TX

ESTIMATED PROJECT TOTALS	
DESCRIPTION	QUANTITY
TRENCH & PLACE CONDUIT	
BORE & PLACE CONDUIT	
PULL THROUGH EXISTING	
OVERHEAD: OVERLASH	
OVERHEAD: NEW BUILD	

VICINITY MAP

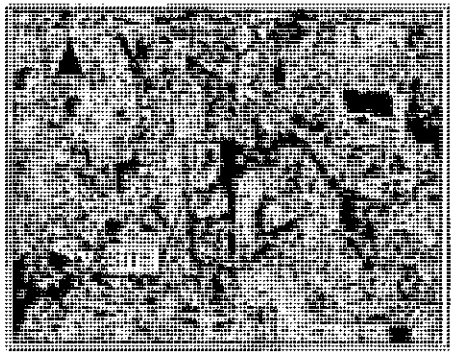

JOB NUMBER 6846604

DATE 10/29/2026

GENERAL PROJECT NOTES

1. ALL CONSTRUCTION WORK WITHIN THE PUBLIC RIGHT-OF-WAY SHALL BE DONE IN ACCORDANCE WITH THE ORDINANCES AND REGULATIONS OF THE MUNICIPALITY IN WHICH THE WORK IS TO BE PERFORMED.

2. EXISTING UTILITY LOCATIONS SHOWN ARE TAKEN FROM AVAILABLE RECORDS AND MAY NOT BE ALL INCLUSIVE. UTILITY LOCATIONS ARE GENERALLY SCHEMATIC IN NATURE AND MAY NOT ACCURATELY REFLECT THE SIZE AND LOCATION OF EACH PARTICULAR UTILITY. THE CONSTRUCTION CONTRACTOR SHALL ASSUME RESPONSIBILITY FOR ACTUAL LINE LOCATES IN THE FIELD AND THE PROTECTION OF ALL EXISTING FACILITIES WHETHER SHOWN OR NOT.

3. THE CONSTRUCTION CONTACTOR SHALL BE RESPONSIBLE FOR CONTACTING ALL DEPARTMENTS WITHIN THE MUNICIPALITY AND THE UTILITY COMPANIES AT LEAST TWO WORKING DAYS PRIOR TO THE COMMENCEMENT OF WORK.

4. IT SHALL BE THE RESPONSIBILITY OF THE CONSTRUCTION CONTACTOR TO: A) PREVENT DAMAGE TO PRIVATE AND PUBLIC PROPERTY; B) RESTORE TO ORIGINAL OR BETTER CONDITION ALL AREAS AFFECTED BY CONSTRUCTION.

5. BARRICADING AND TRAFFIC CONTROL SHALL BE THE RESPONSIBILITY OF THE CONSTRUCTION CONTACTOR AND SHALL CONFORM TO THE "TEXAS MANUAL ON UNIFORM TRAFFIC CONTROL DEVICES." TRAFFIC CONTROL AND ACCESS SHALL BE MAINTAINED DURING ALL PHASES OF CONSTRUCTION. THE CONSTRUCTION CONTACTOR IS RESPONSIBLE FOR PROVIDING TRAFFIC SAFETY MEASURES FOR WORK ON THE PROJECT. THE WORK WILL BE SUITABLY LIT AND BARRICADED AT NIGHT.

CALL BEFORE YOU DIG
811
IT'S THE LAW

Texas 811 — Know what's below. Call before you dig.

6. THE CONSTRUCTION CONTACTOR SHALL ABIDE ALL APPLICABLE FEDERAL, STATE AND LOCAL LAWS GOVERNING EXCAVATION. THE CONSTRUCTION CONTACTOR SHALL PROVIDE ALL TRENCH SAFETY SYSTEMS THAT COMPLY WITH ALL LAWS GOVERNING EXCAVATION. THE CONSTRUCTION CONTACTOR SHALL BE SOLELY RESPONSIBLE FOR ALL ASPECTS OF WORK RELATED TO EXCAVATION.

7. ALL CONCRETE USED IN ANY ROADWAY SHALL BE IN COMPLIANCE WITH THE SPECIFIED CLASSES OF CONCRETE IN THE STANDARD SPECIFICATIONS 5.8 "PORTLAND CEMENT CONCRETE PAVEMENT" AND 7.4.5 "QUALITY OF CONCRETE" AS AMENDED BY THE ADDENDUM TO THE NORTH CENTRAL TEXAS STANDARD SPECIFICATIONS FOR PUBLIC WORKS CONSTRUCTION - 2004. ALL OTHER CONCRETE SHALL BE CLASS A CONCRETE.


8. ALL REINFORCING STEEL AND DOWEL BARS IN PAVEMENT SHALL BE SUPPORTED AND MAINTAINED AT THE CORRECT CLEARANCES BY THE USE OF BAR CHAINS OR OTHER APPROVED SUPPORT.

9. ALL CONDUIT MUST BE PLACED WITH A MINIMUM DEPTH OF COVER PER DETAILS ON THE PLAN SHEET(S).

10. ALL BACKFILLING WILL BE MECHANICALLY TEAMPED IN LIFTS TO A DENSITY OF 95% PROCTOR. THE REQUIRED DENSITY WILL BE OBTAINED BY USING TAMPERS, RAMMERS OR ROLLING EQUIPMENT. LIFTS MAY VARY ACCORDING TO THE TYPE OF EQUIPMENT USED TO OBTAIN THE REQUIRED DENSITY. SAND AND DEBRIS FREE MATERIAL WILL BE USED FOR BACKFILL.


ENTRUST CONTACT JONOTHAN SKINNER 210-728-3126

PREPARED BY ENTRUST / ENTRUST

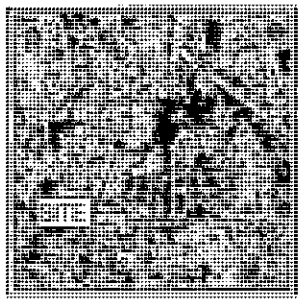

LOCATION MAP
NTS

NO TREES WILL BE REMOVED OR IMPACTED

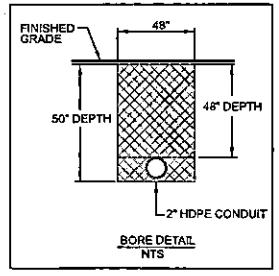


BORE DETAIL
NTS

PROPOSED CONDUIT WILL CLEAR A MINIMUM OF 2' FROM ALL UNDERGROUND EXISTING UTILITIES AND DRAINAGE STRUCTURES FROM HORIZONTAL AND VERTICAL CLEARANCE.

NO FACILITIES OF FM 16 & CR 317 WERE MARKED IN FIELD. LOCATES WERE NOT MARKED.

CALL BEFORE YOU DIG UNDERGROUND SERVICE ALERT 48 HOURS NOTICE REQUIRED. CALL:1-800-344-8377

WORK AREA WILL BE REVEGETADED USING SOD/TURF/NATIVE SEED.

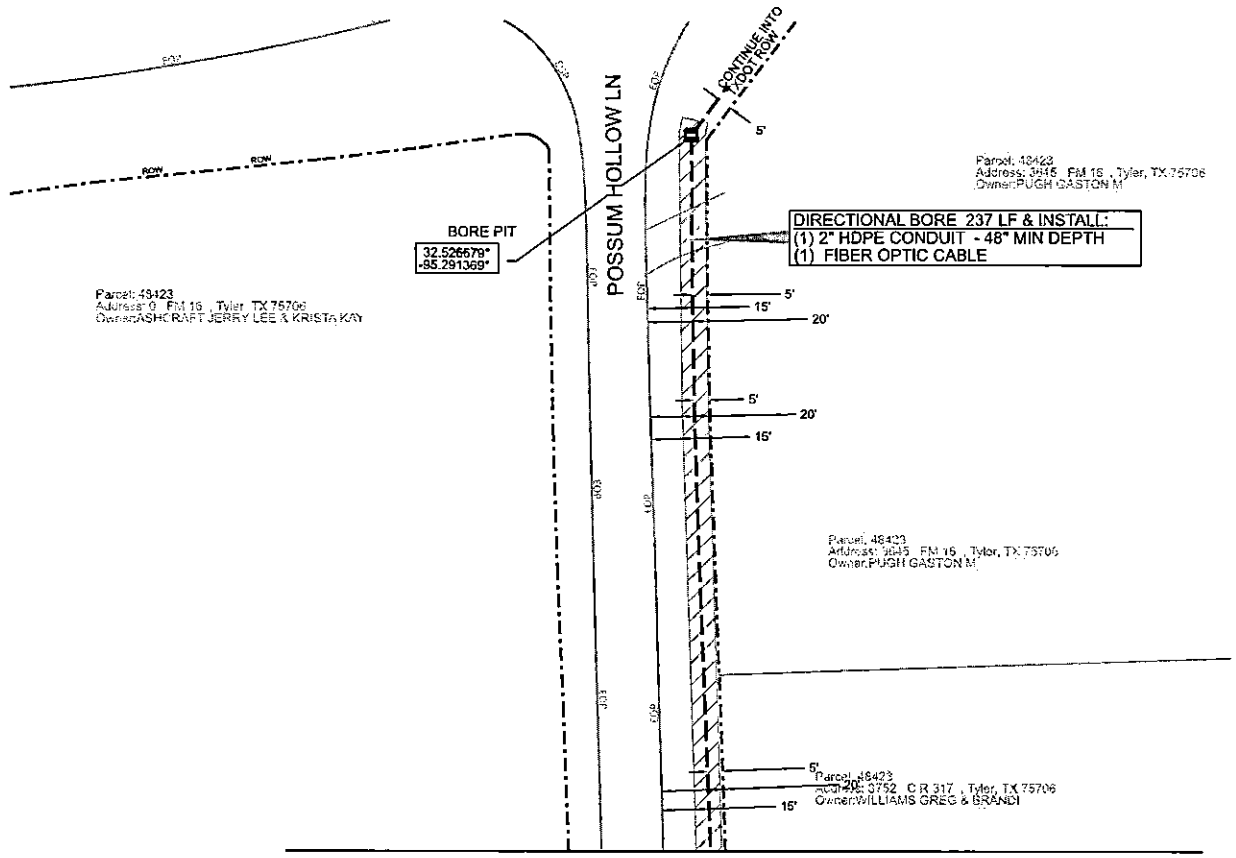

MATCH LINE TO PAGE 03

SCALE 1" = 40'

0 20 40
SCALE: 1:40

NOTE:
THE INFORMATION AND GRAPHICS DEPICTED ON THIS SHEET HAVE BEEN PLOTTED FROM AVAILABLE RECORDS AND FIELD OBSERVATIONS BUT ARE NOT NECESSARILY EXACT. IT IS THE EXCAVATOR'S RESPONSIBILITY TO VERIFY AND FIELD LOCATE ALL UNDERGROUND OBSTRUCTIONS AND UTILITIES PRIOR TO EXCAVATION. COMPLETE REPAIR OF ANY AND ALL DAMAGES INCURRED SHALL BE AT THE EXPENSE OF THE EXCAVATOR.

Spectrum

PROJECT	MFI PROJECT-WI68E-LENZ, TONIA		
LOCATION	3125 COUNTY ROAD 317		
ENTRUST	DATE 10/29/2026	SCALE NTS	APPLICATION UG DESIGN
PROJECT # 6846604	CITY SMITH, TX	PAGE 02OF 13	APPROVED BY: JONOTHAN SKINNER

LEGEND

POWER POLE	W WATER UTILITY	STO STORM SEWER LINE	CURB CURB
RISER POLE	G NATURAL GAS UTILITY	PL PROPERTY LINE	P.U.E.
VAULT	WW SANITARY SEWER UTIL	ROW RIGHT OF WAY LINE	LIMITS OF CONSTRUCTION
BORE PIT	T TELEPHONE UTILITY	EOP EDGE OF PAVEMENT	NEW UG TRENCH
PEDESTAL	E ELECTRIC UTILITY	SILT FENCE	NEW UG BORE

REVISIONS	
DATE	COMMENTS
	S. TELLEZ

PREPARED BY:
ENTRUST SOLUTION GROUP
A Milsoft Company

APPLICATION FOR PERMIT FOR THE INSTALLATION PIPE AND/OR UTILITY LINES WITHIN A COUNTY MAINTAINED RIGHT OF WAY OR EASEMENT

Smith County Road & Bridge Department
135 SSE Loop 323
Tyler, Texas 75702

1. Applicant: Jessie Logan with Entrust Solutions — Date: 10/30/2026
Company Name (*if different*): Spectrum — Phone: 12148697141
Address: 3302 W State Highway 243 — Fax:
Canton, TX — Zip: 75103
24/7 Contact Name: Bradley Holland — Phone: 903-348-6682
Contractor: Sunrise Telecom — Phone:
Bonding Company: Amerisure Insurance Company, Amerisure Mutual Insurance com — Phone: (847)440-9123
2. Franchise Holder: Spectrum — Phone:
3. Franchise Contact: Glenn Valentine — Phone: 19034580409
4. Location *(if applicable, length of installation in feet):* Spectrum proposes to install 272' Fiber optic cable & 2" HDPE conduit along ROW of CR 452 between ROW properties of 20575 CR 452 to 20555 CR 452 & set new flower pot

5. Type of work, location, and description of the proposed line and appurtenances is shown by 3 copies of drawings attached to this application. The line will be constructed and maintained on the County right-of-way as directed by the Road Administrator/Engineer in accordance with SMITH COUNTY specifications.

6. Describe all traffic controls or warning devices anticipated for this project: TCP (2-2)

7. Proposed start date: 11/09/2026 Completion date: 12/31/2026

It is expressly understood that the SMITH COUNTY Commissioners Court does not purport, herby, to grant and right, claim, title, or easement in or upon this county road; and it is further understood that in the future should for any reason SMITH COUNTY should need to work, improve, relocate, widen, increase, add to or in any manner change the structure of this right-of-way, this line, if affected, will be moved under the direction of the SMITH COUNTY Road Administrator/Engineer and shall be relocated at the complete expense of the owner.

All work on the county right-of-way shall be performed in accordance with the Road Administrator/Engineer's instructions. The installation shall not damage any part of the road way.

Specific instructions and conditions are as follows:

1. **All underground lines are to be installed a minimum of 36 inches below flow line of the adjacent drainage or borrow ditch.**

2. **All buried lines carrying an electrical current, or electronic or optical signal shall have yellow plastic tape at least two inches in width, buried a minimum of twelve inches above such lines.**

3. Lines crossing under surfaced roads and under surfaced cross roads with in the right-of-way shall be placed by boring. Boring shall extend from crown line to crown line.

4. All lines under roads carrying pressure in excess of 50psi shall be enclosed in satisfactory casing extending from right-of-way line to right-of-way line. Pipe used for casing may be any type approved by the Road Administrator and shall be capable of supporting the roadbed and traffic loads and shall be constructed such that there is no leakage through the casing, carrier pipe, joints or couplings. (Lines installed 48 inches or greater below flow line encasement is not required.)

5. No lines are to be installed under or within 50 ft. of either end of a bridge. No lines shall be placed in a culvert or within 10 ft. of the closest point of same.

6. Parallel lines will be installed as near the right-of-way as is possible and no parallel line will be installed in the roadbed or between the drainage ditch and roadbed without special permission of the Road Administrator/Engineer.

7. Overhead lines will have a minimum clearance of 18 ft. above the road surface at point of crossing.

8. The cost of any repairs to road surface, roadbed, structures or other right-of-way features as a result of this instillation will be borne by the owner of this line.

9. At least one half of the traveled portion of the road must be open to traffic at all times.

10. This permit is permissive, is subject to the public right of travel on and access to the right-of-way, and may not be assigned.

11. The applicant shall secure all other necessary or required permits, licenses, or approvals before starting work.

12. Signs and traffic controls shall comply with the current edition of the Manual on Uniform Traffic Control Devices, as approved by the Texas Department of Transportation.

13. All work shall conform to the design standards and specifications of the County.

14. Restoration of the right-of-way is required and shall be completed within 30 days of the completed work within the right-of-way.

15. Right-of-Way surfaces shall be cleaned before the end of each day's work. All catch basins, culverts or other improvements affected by any deposits of dirt, mud, rock, debris, or other material shall be cleaned daily or as specified by the County.

16. The applicant shall provide proof of Insurance.

17. The applicant shall be responsible for all utility locates.

18. All residents or businesses affected by any scheduled maintenance causing road closure, or interruption of any utility service shall be notified forty-eight (48) hours prior to any work. Emergency situations are exempt.

19. Petrochemical or other hydrocarbon pipelines: Does this pipeline fall under the Texas Rail Road Commission (flowlines). Yes_____ No X_____

20. **Final Inspection: All permits must have a final inspection once work is complete. Please call (903)590-4801 to schedule a final inspection.**


Indemnification: By accepting this permit, the Applicant shall assume all risks and hazards incidental to it use of County right-of-way under this permit and hold harmless the County of SMITH, its officers, employees and agents from any claim arising out of applicants' performance under this permit.

Applicants Signature: Jessie Logan Date: 10/30/2026


Approved: _____
Smith County Road Administrator/Engineer

Spectrum
Glenn Valentine
Construction Coordinator II
Work: 12148697141
Cell: 19034580409
Glenn.Valentine@spectrum.com
3302 W State Highway 243
Canton, TX 75103


Submitted by Jessie Logan of ENTRUST Solutions Group, 1922 Dry Creek Way, Ste 116, San Antonio, TX 78259 on behalf of Spectrum a Franchise Utility Company. Work will be performed by a Contractor along with Spectrum's Construction Coordinator
jlogan@entrustsol.com | 210-477-0489

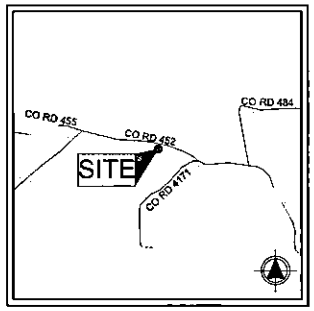

LOCATION MAP
NTS

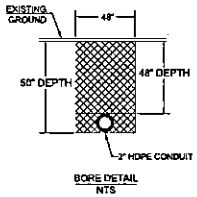

BORE DETAIL
NTS

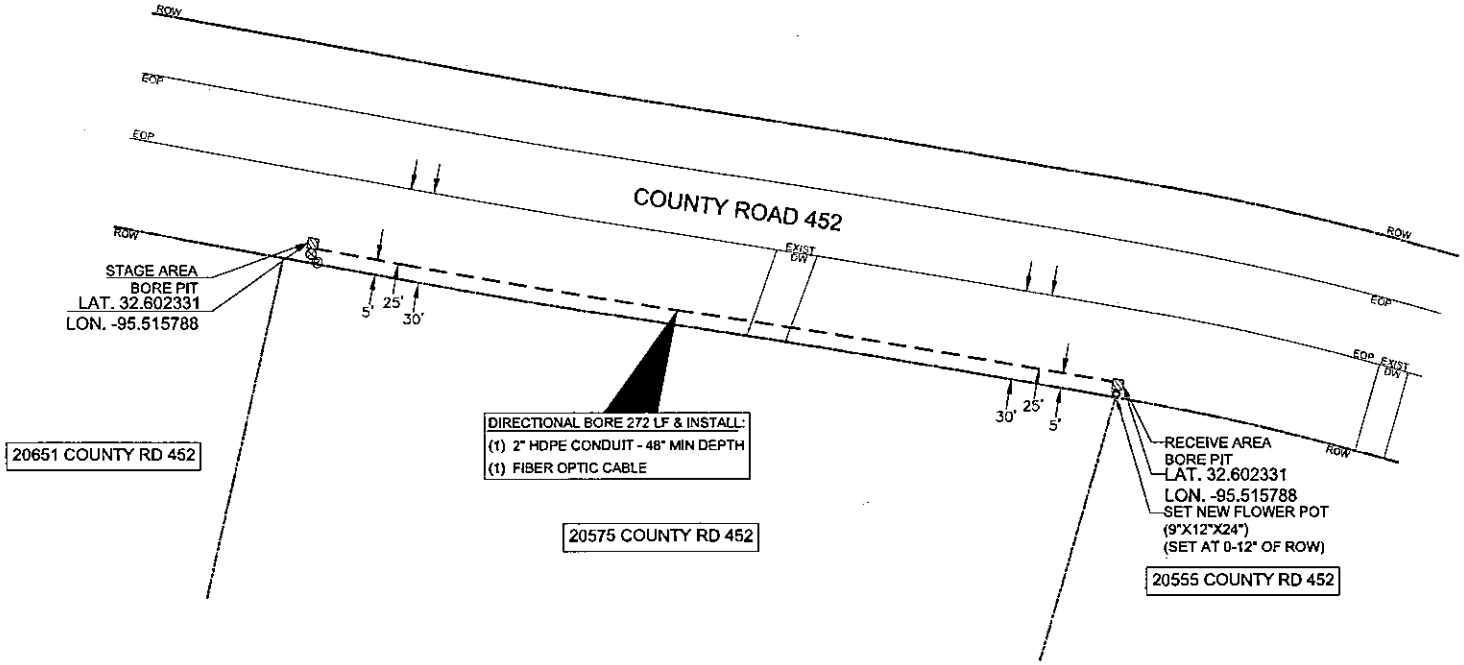

20651 COUNTY RD 452

DIRECTIONAL BORE 272 LF & INSTALL:
(1) 2" HDPE CONDUIT - 48" MIN DEPTH
(1) FIBER OPTIC CABLE

20575 COUNTY RD 452

20555 COUNTY RD 452

NO FACILITIES OF COUNTY RD 452 WERE MARKED IN FIELD. LOCATES WERE NOT MARKED.

PROPOSED CONDUIT WILL CLEAR A MINIMUM OF 2' FROM ALL UNDERGROUND EXISTING UTILITIES AND DRAINAGE STRUCTURES FROM HORIZONTAL AND VERTICAL CLEARANCE

CALL BEFORE YOU DIG
UNDERGROUND SERVICE ALERT
48 HOURS NOTICE REQUIRED.
CALL: 1-800-344-8377

NOTE:
THE INFORMATION AND GRAPHICS DEPICTED ON THIS SHEET HAVE BEEN PLOTTED FROM AVAILABLE RECORDS AND FIELD OBSERVATIONS BUT ARE NOT NECESSARILY EXACT. IT IS THE EXCAVATOR'S RESPONSIBILITY TO VERIFY AND FIELD LOCATE ALL UNDERGROUND OBSTRUCTIONS AND UTILITIES PRIOR TO EXCAVATION. COMPLETE REPAIR OF ANY AND ALL DAMAGES INCURRED SHALL BE AT THE EXPENSE OF THE EXCAVATOR.

Spectrum

PROJECT	RDOF_SVC_TX_ BONILLA,JESSICA_BW127E		
LOCATION	20555 COUNTY ROAD 452		
DRAWN: ENTRUST	DATE: 10-22-2026	SCALE: NTS	APPLICATION: COUNTY PERMIT
PRISM #: 6991891	COUNTY: SMITH	PAGE: 1 OF 1	APPROVED BY: JONOTHAN SKINNER


LEGEND

NEW POLE	W WATER UTILITY	BORE BIT	EXISTING CONDUIT
PROPOSED CATV POLE	G NATURAL GAS UTILITY	NEW VAULT/HANDHOLES	NEW BUILD
STEEL POLE	SS SANITARY SEWER UTIL	PROPOSED PEDESTAL	OVERLASH
TRANSFORMER POLE	T TELEPHONE UTILITY	ROW RIGHT OF WAY LINE	NEW UG TRENCH
POWER POLE	E ELECTRIC UTILITY	EXISTING CURB	NEW UG BORE
RISER		EOP EDGE OF PAVEMENT	

REVISIONS	
DATE	COMMENTS
	NK

PREPARED BY:
ENTRUST SOLUTIONS GROUP
A Leidos Company

TRAFFIC CONTROL DETAILS

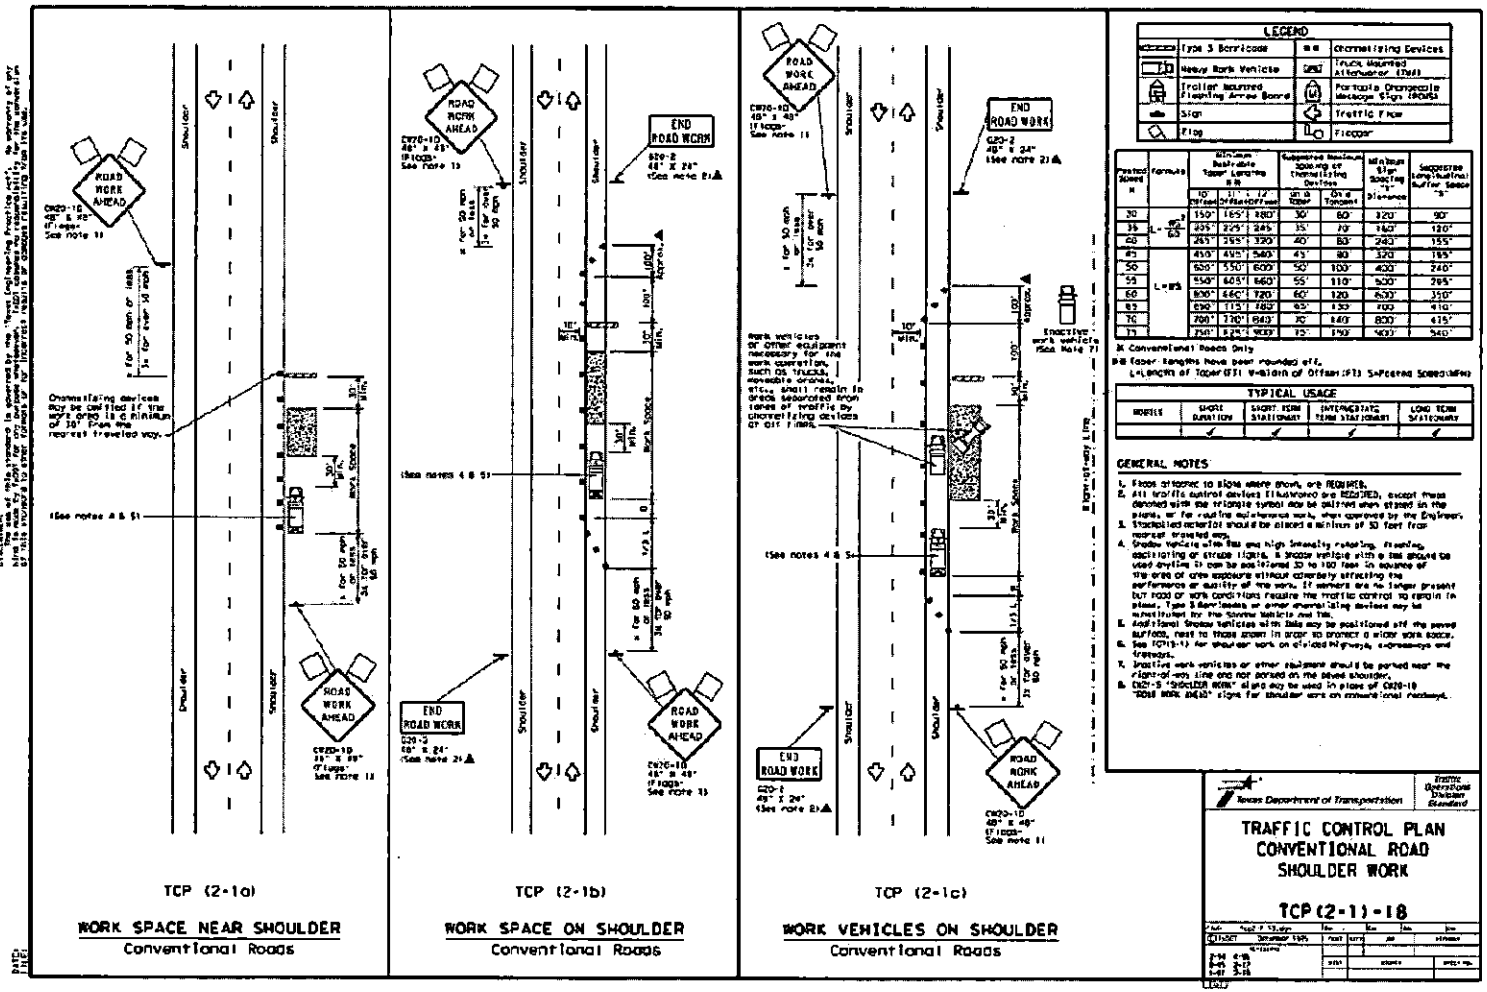

LEGEND			
	Type 3 Barricade		Channelizing Devices
	Heavy Work Vehicle		Truck Mounted Attenuator (TMA)
	Trailer Mounted Flashing Arrow Board		Portable Changeable Message Sign (PCMS)
	Sign		Traffic Flow
	Flag		Flagger

Posted Speed mph	Formula	Minimum Desirable Taper Lengths ft (m) 10' Offset	11' Offset	12' Offset	Suggested Maximum Spacing of Channelizing Devices on a Taper ft (m)	On a Tangent	Minimum Sign Spacing "X" ft (m)	Suggested Longitudinal Buffer Space "Z" ft (m)
30	L=WS²/60	150'	165'	180'	30'	60'	120'	90'
35		205'	225'	245'	35'	70'	160'	120'
40		265'	295'	320'	40'	80'	240'	155'
45		450'	495'	540'	45'	90'	320'	195'
50	L=WS	500'	550'	600'	50'	100'	400'	240'
55		550'	605'	660'	55'	110'	500'	295'
60		600'	660'	720'	60'	120'	600'	350'
65		650'	715'	780'	65'	130'	700'	410'
70		700'	770'	840'	70'	140'	800'	475'
75		750'	825'	900'	75'	150'	900'	540'

W Conventional Roads Only

Taper lengths have been rounded off.

L=Length of Taper (ft) W=Width of Offset (ft) S=Posted Speed (MPH)

TYPICAL USAGE

MOBILE	SHORT DURATION	SHORT TERM STATIONARY	INTERMEDIATE TERM STATIONARY	LONG TERM STATIONARY
		✓	✓	✓

GENERAL NOTES

1. Posted or desired speed to be used in determining taper length.
2. All traffic control devices (including cones) REQUIRED, except those denoted with the triangle symbol may be omitted when stated on the plans, or for routine maintenance work, when approved by the Engineer.
3. Unshielded material should be placed a minimum of 30 feet from nearest traveled way.
4. Shadow vehicle with flashing and high intensity rotating, oscillating, or strobe lights. A shadow vehicle with a sign should be used anytime it can be positioned 30 to 100 feet in advance of the area of work exposure without adversely affecting the performance or quality of the work. If workers are no longer present but road or work conditions require the traffic control to remain in place, Type 3 Barricades or other channelizing devices may be substituted for the Shadow Vehicle and sign.
5. Additional Shadow vehicles with sign may be positioned and the paved surface, next to those shown in order to protect a wider work space.
6. See TCP(1-1) for shoulder work on divided highways, expressways and freeways.
7. Inactive work vehicles or other equipment should be parked near the right-of-way line and not parked on the paved shoulder.
8. CW21-5 "SHOULDER WORK" signs may be used in place of G20-10 "ROAD WORK AHEAD" signs for shoulder work on conventional roadways.

Texas Department of Transportation — Traffic Operations Division Standard

TRAFFIC CONTROL PLAN
CONVENTIONAL ROAD
SHOULDER WORK

TCP (2-1)-18

FILE: tcp2-1-18.dgn	DN: TxDOT	CK: TxDOT	DW: TxDOT	CK: TxDOT	
©TxDOT December 1985					
REVISIONS					
9-98					
9-07					
7-13					

Spectrum

PROJECT	RDOF_SVC_TX_ BONILLA,JESSICA_BW127E
LOCATION	20555 COUNTY ROAD 452
DRAWN: ENTRUST	DATE: 10-22-2026
SCALE: NTS	APPLICATION: COUNTY PERMIT
PROJ#: 6991891	COUNTY: SMITH
PAGE: -	APPROVED BY: JONOTHAN SKINNER

LEGEND

NEW POLE	W WATER UTILITY	BORE BIT	EXISTING CONDUIT
PROPOSED CATV POLE	G NATURAL GAS UTILITY	NEW VAULT/HANDHOLES	NEW BUILD
STEEL POLE	SS SANITARY SEWER UTIL.	PROPOSED PEDESTAL	OVERLASH
TRANSFORMER POLE	T TELEPHONE UTILITY	ROW RIGHT OF WAY LINE	NEW UG TRENCH
POWER POLE	E ELECTRIC UTILITY	EXISTING CURB	NEW UG BORE
RISER		EOP EDGE OF PAVEMENT	


REVISIONS	
DATE	COMMENTS
	NK

PREPARED BY:


ENTRUST SOLUTIONS GROUP
A Lyndos Company

DISCLAIMER:
The use of this standard is governed by the "Texas Engineering Practice Act". No warranty of any kind is made by TxDOT for any purpose whatsoever. TxDOT assumes no responsibility for the conversion of this standard to other formats or for incorrect results or damages resulting from its use.

DATE:
FILE:

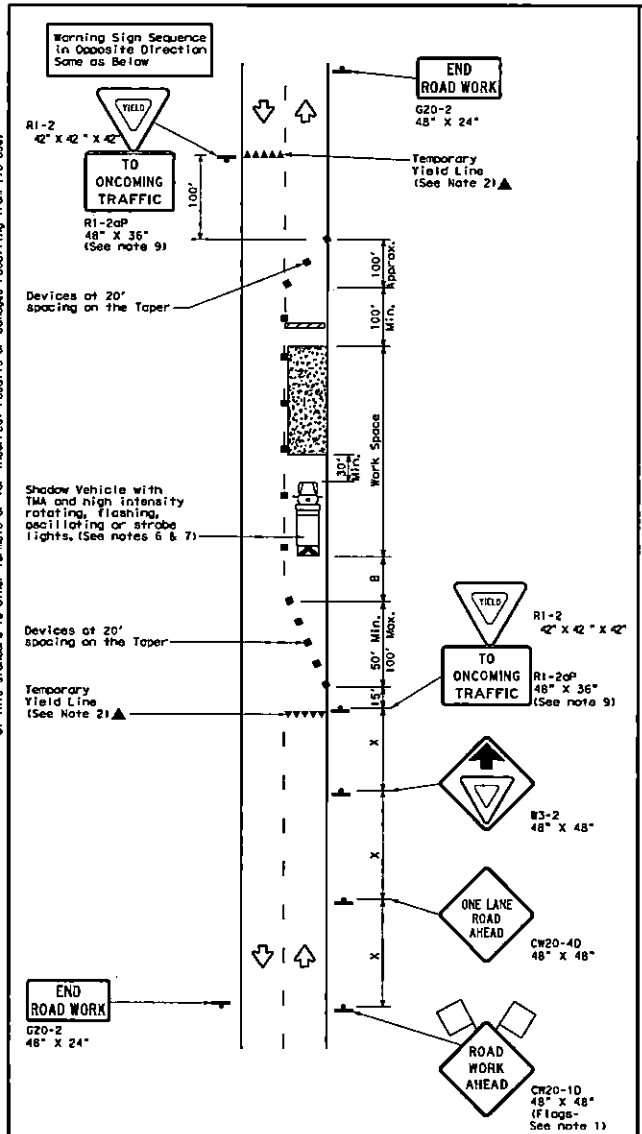

TCP (2-2a)
2-LANE ROADWAY WITHOUT PAVED SHOULDERS
ONE LANE TWO-WAY
CONTROL WITH YIELD SIGNS
(Less than 2000 ADT - See Note 9)

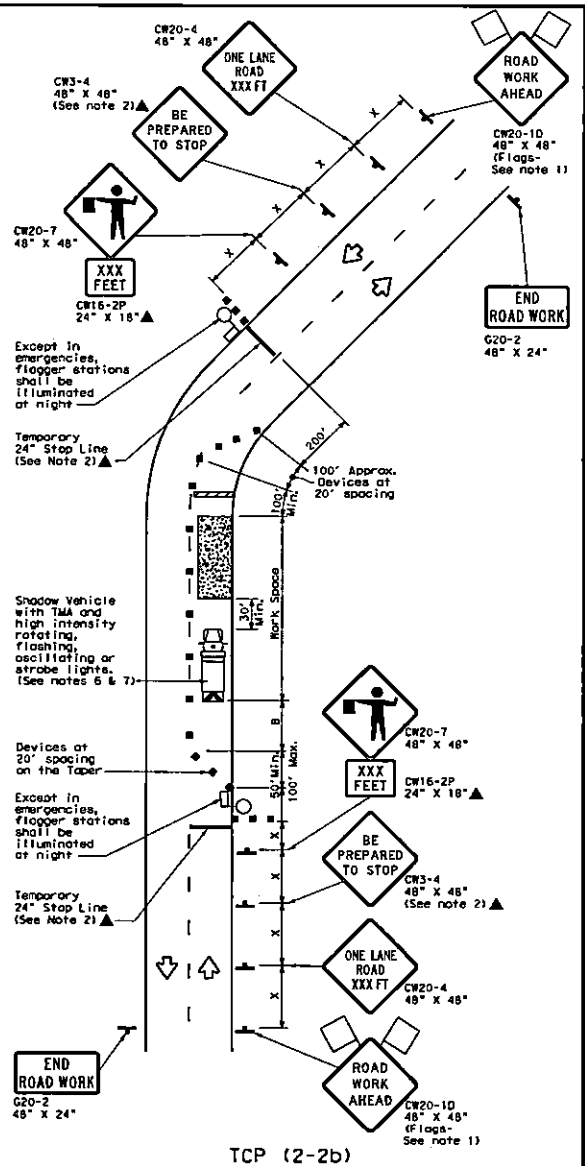

TCP (2-2b)
2-LANE ROADWAY WITHOUT PAVED SHOULDERS
ONE LANE TWO-WAY
CONTROL WITH FLAGGERS

LEGEND

	Type 3 Barricade		Channelizing Devices
	Heavy Work Vehicle		Truck Mounted Attenuator (TMA)
	Trailer Mounted Flashing Arrow Board	M	Portable Changeable Message Sign (PCMS)
	Sign		Traffic Flow
	Flag		Flagger

Posted Speed S	Formula	Minimum Desirable Taper Lengths ** 10' Offset	11' Offset	12' Offset	Suggested Maximum Spacing of Channelizing Devices On a Taper	On a Tangent	Minimum Sign Spacing "X" Distance	Suggested Longitudinal Buffer Space "B"	Stopping Sight Distance
30	L= WS²/60	150'	165'	180'	30'	60'	120'	90'	200'
35		205'	225'	245'	35'	70'	160'	120'	250'
40		265'	295'	320'	40'	80'	240'	155'	305'
45	L=WS	450'	495'	540'	45'	90'	320'	195'	360'
50		500'	550'	600'	50'	100'	400'	240'	425'
55		550'	605'	660'	55'	110'	500'	295'	495'
60		600'	660'	720'	60'	120'	600'	350'	570'
65		650'	715'	780'	65'	130'	700'	410'	645'
70		700'	770'	840'	70'	140'	800'	475'	730'
75		750'	825'	900'	75'	150'	900'	540'	820'

* Conventional Roads Only
** Taper lengths have been rounded off.
L=Length of Taper(FT) W=Width of Offset(FT) S=Posted Speed(MPH)

TYPICAL USAGE

MOBILE	SHORT DURATION	SHORT TERM STATIONARY	INTERMEDIATE TERM STATIONARY	LONG TERM STATIONARY
	✓	✓	✓	

GENERAL NOTES

1. Flags attached to signs where shown, are REQUIRED.
2. All traffic control devices illustrated are REQUIRED, except those denoted with the triangle symbol may be omitted when stated elsewhere in the plans, or for routine maintenance work, when approved by the Engineer.
3. The CW3-4 "BE PREPARED TO STOP" sign may be installed after the CW20-4 "ONE LANE ROAD XXX FT" sign, but proper sign spacing shall be maintained.
4. Flaggers should use two-way radios or other methods of communication to control traffic.
5. Length of work space should be based on the ability of flaggers to communicate.
6. A Shadow Vehicle with a TMA should be used anytime it can be positioned 30 to 100 feet in advance of the area of crew exposure without adversely affecting the performance or quality of the work. If workers are no longer present but road or work conditions require the traffic control to remain in place, Type 3 Barricades or other channelizing devices may be substituted for the Shadow Vehicle and TMA.
7. Additional Shadow Vehicles with TMAs may be positioned off the paved surface, next to those shown in order to protect a wider work space.

TCP (2-2a)

8. The R1-2 "YIELD" sign traffic control may be used on projects with approaches that have adequate sight distance. For projects in urban areas, work space should be no longer than one half city block. In rural areas, roadways with less than 2000 ADT, work space should be no longer than 400 feet.
9. The R1-2aP "YIELD TO ONCOMING TRAFFIC" sign shall be placed on a support at a 7 foot minimum mounting height.

TCP (2-2b)

10. Channelizing devices on the center line may be omitted when a pilot car is leading traffic and approved by the Engineer.
11. If the work space is located near a horizontal or vertical curve, the buffer distances should be increased in order to maintain stopping sight distance to the flagger and a queue of stopped vehicles. (See table above).
12. Flaggers should use 24" STOP/SLOW paddles to control traffic. Flags should be limited to emergency situations.

Texas Department of Transportation
Traffic Operations Division Standard

TRAFFIC CONTROL PLAN
ONE-LANE TWO-WAY TRAFFIC CONTROL

TCP(2-2)-18

FILE: tcp2-2-18.dgn	DN:	CK:	DW:	CK:	
©TxDOT December 1985	CONT	SECT	JOB	HIGHWAY	
REVISIONS 8-95 3-03 1-97 2-12 4-98 2-18	DIST	COUNTY		SHEET NO.	

162

APPLICATION FOR PERMIT FOR THE INSTALLATION PIPE AND/OR UTILITY LINES WITHIN A COUNTY MAINTAINED RIGHT OF WAY OR EASEMENT

Smith County Road & Bridge Department
135 SSE Loop 323
Tyler, Texas 75702

1. Applicant: Leah Canoy - Permit Coordinator, SQUAN on behalf of Brightspeed — Date: 10/29/2026
Company Name (*if different*): Brightspeed of Texas, Inc — Phone: (913) 602-9306
Address: 1120 S Tryon St, Suite 700 — Fax:
Charlotte, NC 28203-4244 — Zip:
24/7 Contact Name: Christopher McDonald - Brightspeed — Phone: (816) 730-7093
Contractor: Christopher Ziegler - SQUAN — Phone: (254) 878-7347
Bonding Company: — Phone:
2. Franchise Holder: — Phone:
3. Franchise Contact: — Phone:
4. Location *(if applicable, length of installation in feet):* Brightspeed to place a total cable footage of 11,143' along CR1174, CR1195, CR188, and CR1266. (6,353' of new conduit + 3,697' Overlash + 1,093 New Attach)

5. Type of work, location, and description of the proposed line and appurtenances is shown by 3 copies of drawings attached to this application. The line will be constructed and maintained on the County right-of-way as directed by the Road Administrator/Engineer in accordance with SMITH COUNTY specifications.

6. Describe all traffic controls or warning devices anticipated for this project:
Traffic controls will be in accordance with TMUTCD requirements

7. Proposed start date: 11/28/2026 Completion date: 2/28/2027

It is expressly understood that the SMITH COUNTY Commissioners Court does not purport, herby, to grant and right, claim, title, or easement in or upon this county road; and it is further understood that in the future should for any reason SMITH COUNTY should need to work, improve, relocate, widen, increase, add to or in any manner change the structure of this right-of-way, this line, if affected, will be moved under the direction of the SMITH COUNTY Road Administrator/Engineer and shall be relocated at the complete expense of the owner.

All work on the county right-of-way shall be performed in accordance with the Road Administrator/Engineer's instructions. The installation shall not damage any part of the road way.

Specific instructions and conditions are as follows:

1. **All underground lines are to be installed a minimum of 36 inches below flow line of the adjacent drainage or borrow ditch.**

2. **All buried lines carrying an electrical current, or electronic or optical signal shall have yellow plastic tape at least two inches in width, buried a minimum of twelve inches above such lines.**

3. Lines crossing under surfaced roads and under surfaced cross roads with in the right-of-way shall be placed by boring. Boring shall extend from crown line to crown line.

4. All lines under roads carrying pressure in excess of 50psi shall be enclosed in satisfactory casing extending from right-of-way line to right-of-way line. Pipe used for casing may be any type approved by the Road Administrator and shall be capable of supporting the roadbed and traffic loads and shall be constructed such that there is no leakage through the casing, carrier pipe, joints or couplings. (Lines installed 48 inches or greater below flow line encasement is not required.)

5. No lines are to be installed under or within 50 ft. of either end of a bridge. No lines shall be placed in a culvert or within 10 ft. of the closest point of same.

6. Parallel lines will be installed as near the right-of-way as is possible and no parallel line will be installed in the roadbed or between the drainage ditch and roadbed without special permission of the Road Administrator/Engineer.

7. Overhead lines will have a minimum clearance of 18 ft. above the road surface at point of crossing.

8. The cost of any repairs to road surface, roadbed, structures or other right-of-way features as a result of this instillation will be borne by the owner of this line.

9. At least one half of the traveled portion of the road must be open to traffic at all times.

10. This permit is permissive, is subject to the public right of travel on and access to the right-of-way, and may not be assigned.

11. The applicant shall secure all other necessary or required permits, licenses, or approvals before starting work.

12. Signs and traffic controls shall comply with the current edition of the Manual on Uniform Traffic Control Devices, as approved by the Texas Department of Transportation.

13. All work shall conform to the design standards and specifications of the County.

14. Restoration of the right-of-way is required and shall be completed within 30 days of the completed work within the right-of-way.

15. Right-of-Way surfaces shall be cleaned before the end of each day's work. All catch basins, culverts or other improvements affected by any deposits of dirt, mud, rock, debris, or other material shall be cleaned daily or as specified by the County.

16. The applicant shall provide proof of Insurance.

17. The applicant shall be responsible for all utility locates.

18. All residents or businesses affected by any scheduled maintenance causing road closure, or interruption of any utility service shall be notified forty-eight (48) hours prior to any work. Emergency situations are exempt.

19. Petrochemical or other hydrocarbon pipelines: Does this pipeline fall under the Texas Rail Road Commission (flowlines). Yes_____ No__✓__

20. **Final Inspection: All permits must have a final inspection once work is complete. Please call (903)590-4801 to schedule a final inspection.**


Indemnification: By accepting this permit, the Applicant shall assume all risks and hazards incidental to it use of County right-of-way under this permit and hold harmless the County of SMITH, its officers, employees and agents from any claim arising out of applicants' performance under this permit.

Applicants Signature: Leah Canoy Date: 10/29/2026


Approved: Hayden Dillard
Smith County Road Administrator/Engineer

LEGEND

LINES

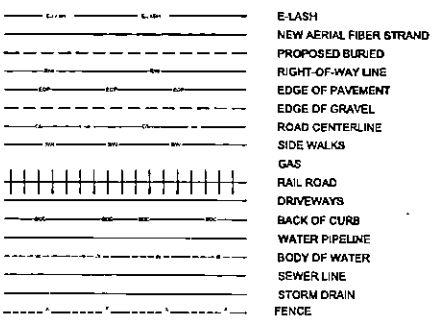


SYMBOLS

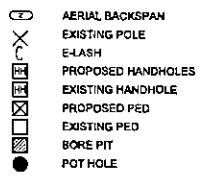


NOTES

PREPARED BY	465 PRINCETON DR CONWAY, AR 72034 501-932-0800	brightspeed	PROJECT:	LAKE PALESTINE	PERMIT #: 5
SQUAN			AUTHORITY:	SMITH COUNTY	EXCH: LKPETXXA
			CO AREA:	LAKE PALESTINE, TX	COUNTY: SMITH
			FOOTAGE:	11,143'	DATE: 09/09/2026
					SHEET: L OF 14

SHEET MAP

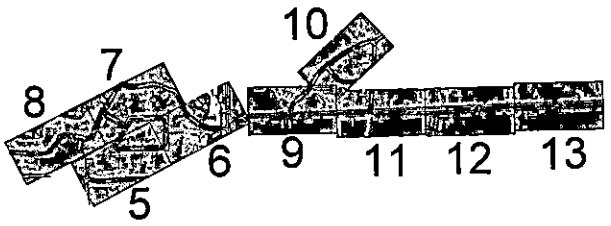

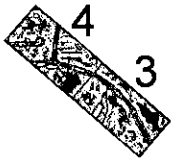




NEW CONDUIT:	6,353'	OVERLASHED:	3,697'
EXISTING CONDUIT:	0'	NEW ATTACHMENT:	1,093'

PREPARED BY
SQUAN
465 PRINCETON DR
CONWAY, AR 72034
501-932-0800

brightspeed

PROJECT:	LAKE PALESTINE			PERMIT #:	5
AUTHORITY:	SMITH COUNTY			EXCH:	LKPETXXA
CO AREA:	LAKE PALESTINE, TX	COUNTY:	SMITH	DATE:	09/09/2026
FOOTAGE:	11,143'			SHEET:	1 OF 14

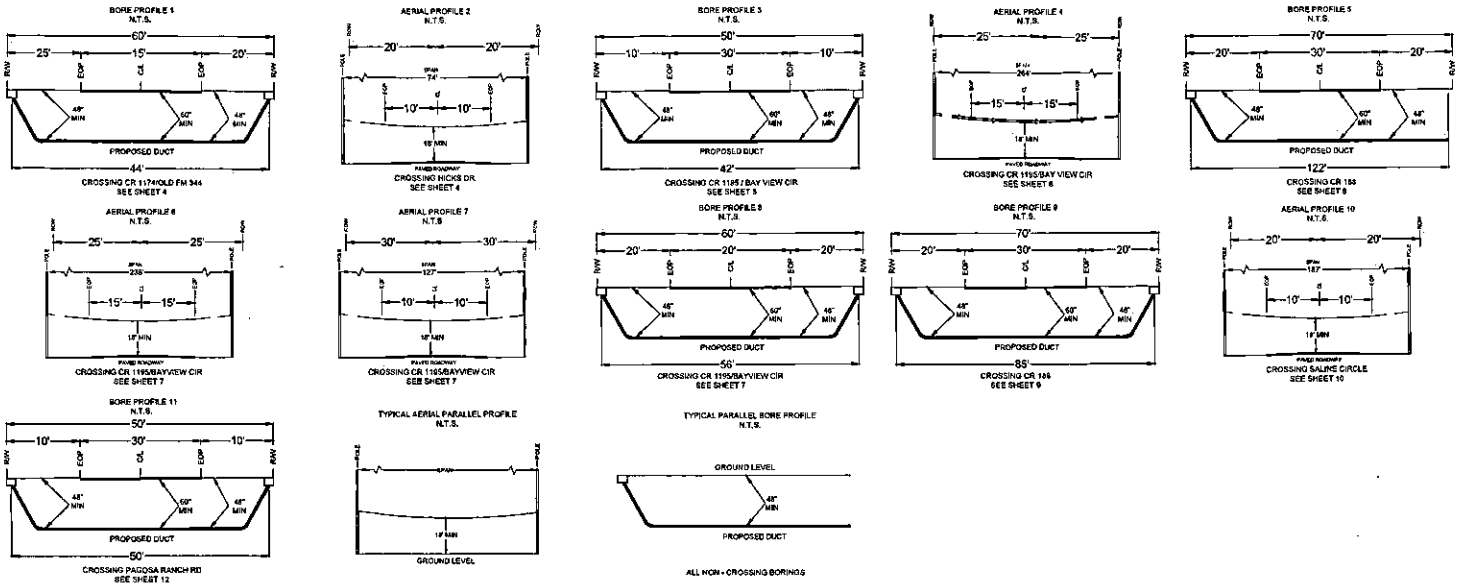

PREPARED BY SQUAN	465 PRINCETON DR CONWAY, AR 72034 501-932-0800	brightspeed	PROJECT:	LAKE PALESTINE	PERMIT #: 5
			AUTHORITY:	SMITH COUNTY	EXCH: LKPETXXA
			CO AREA:	LAKE PALESTINE, TX | COUNTY: SMITH	DATE: 09/09/2026
			FOOTAGE:	11,143'	SHEET: 14 OF 14

APPLICATION FOR PERMIT FOR THE INSTALLATION PIPE AND/OR UTILITY LINES WITHIN A COUNTY MAINTAINED RIGHT OF WAY OR EASEMENT

Smith County Road & Bridge Department
135 SSE Loop 323
Tyler, Texas 75702

1. Applicant: Taylor Shelton Date: _____
Company Name *(if different)*: Metronet Phone: 812-916-1792
Address: 3701 Communications Way, Evansville IN 47715 Fax: _____ Zip: _____
24/7 Contact Name: Shannon Brown Phone: 812-916-1462
Contractor: TBD Phone: TBD
Bonding Company: _____ Phone: _____
2. Franchise Holder: _____ Phone: _____
3. Franchise Contact: _____ Phone: _____
4. Location *(if applicable, length of installation in feet)*: ~~CR 1444~~; CR1269; CR1248; CR1179; CR1289; CR1145

5. Type of work, location, and description of the proposed line and appurtenances is shown by 3 copies of drawings attached to this application. The line will be constructed and maintained on the County right-of-way as directed by the Road Administrator/Engineer in accordance with SMITH COUNTY specifications.

6. Describe all traffic controls or warning devices anticipated for this project:

Please see attached plans

7. Proposed start date: 10/22/26 Completion date: 10/22/27

It is expressly understood that the SMITH COUNTY Commissioners Court does not purport, herby, to grant and right, claim, title, or easement in or upon this county road; and it is further understood that in the future should for any reason SMITH COUNTY should need to work, improve, relocate, widen, increase, add to or in any manner change the structure of this right-of-way, this line, if affected, will be moved under the direction of the SMITH COUNTY Road Administrator/Engineer and shall be relocated at the complete expense of the owner.

All work on the county right-of-way shall be performed in accordance with the Road Administrator/Engineer's instructions. The installation shall not damage any part of the road way.

Specific instructions and conditions are as follows:

1. **All underground lines are to be installed a minimum of 36 inches below flow line of the adjacent drainage or borrow ditch.**

2. **All buried lines carrying an electrical current, or electronic or optical signal shall have yellow plastic tape at least two inches in width, buried a minimum of twelve inches above such lines.**

3. Lines crossing under surfaced roads and under surfaced cross roads with in the right-of-way shall be placed by boring. Boring shall extend from crown line to crown line.

4. All lines under roads carrying pressure in excess of 50psi shall be enclosed in satisfactory casing extending from right-of-way line to right-of-way line. Pipe used for casing may be any type approved by the Road Administrator and shall be capable of supporting the roadbed and traffic loads and shall be constructed such that there is no leakage through the casing, carrier pipe, joints or couplings. (Lines installed 48 inches or greater below flow line encasement is not required.)

5. No lines are to be installed under or within 50 ft. of either end of a bridge. No lines shall be placed in a culvert or within 10 ft. of the closest point of same.

6. Parallel lines will be installed as near the right-of-way as is possible and no parallel line will be installed in the roadbed or between the drainage ditch and roadbed without special permission of the Road Administrator/Engineer.

7. Overhead lines will have a minimum clearance of 18 ft. above the road surface at point of crossing.

8. The cost of any repairs to road surface, roadbed, structures or other right-of-way features as a result of this instillation will be borne by the owner of this line.

9. At least one half of the traveled portion of the road must be open to traffic at all times.

10. This permit is permissive, is subject to the public right of travel on and access to the right-of-way, and may not be assigned.

11. The applicant shall secure all other necessary or required permits, licenses, or approvals before starting work.

12. Signs and traffic controls shall comply with the current edition of the Manual on Uniform Traffic Control Devices, as approved by the Texas Department of Transportation.

13. All work shall conform to the design standards and specifications of the County.

14. Restoration of the right-of-way is required and shall be completed within 30 days of the completed work within the right-of-way.

15. Right-of-Way surfaces shall be cleaned before the end of each day's work. All catch basins, culverts or other improvements affected by any deposits of dirt, mud, rock, debris, or other material shall be cleaned daily or as specified by the County.

16. The applicant shall provide proof of Insurance.

17. The applicant shall be responsible for all utility locates.

18. All residents or businesses affected by any scheduled maintenance causing road closure, or interruption of any utility service shall be notified forty-eight (48) hours prior to any work. Emergency situations are exempt.


19. Petrochemical or other hydrocarbon pipelines: Does this pipeline fall under the Texas Rail Road Commission (flowlines). Yes_____ No_____

20. **Final Inspection: All permits must have a final inspection once work is complete. Please call (903)590-4801 to schedule a final inspection.**

Indemnification: By accepting this permit, the Applicant shall assume all risks and hazards incidental to it use of County right-of-way under this permit and hold harmless the County of SMITH, its officers, employees and agents from any claim arising out of applicants' performance under this permit.

Applicants Signature: Taylor Shelton Digitally signed by: Taylor Shelton DN: CN = Taylor Shelton OU = Associates Mettonet, Users Date: 2026.10.15 10:18:47 -06'00' Date: 10/19/26

Approved: _____
Smith County Road Administrator/Engineer

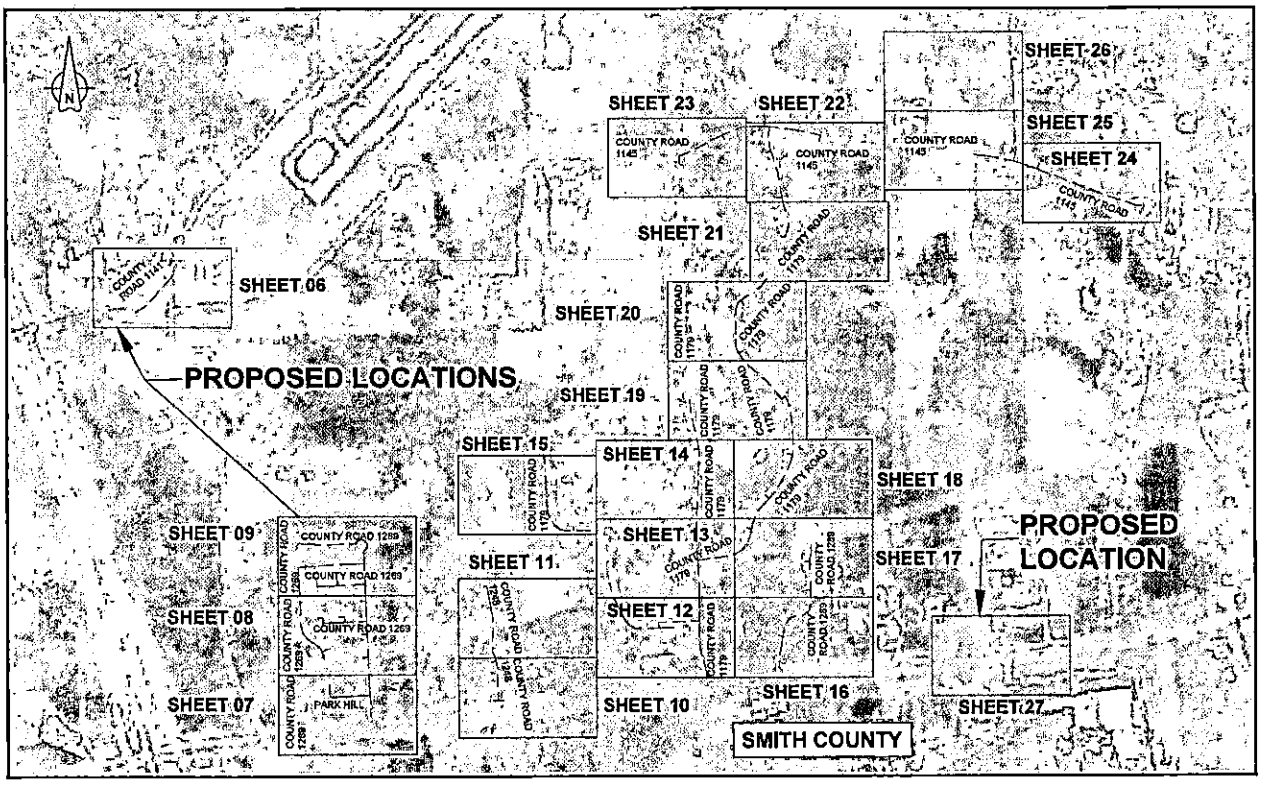

Texas Excavation Safety System

LEGEND

The top of the fiber optic facility shall be placed a minimum of 48" below the ditch grade or 18" below the pavement structure or 60" below the top of the pavement surface, whichever is greater. The department may authorize a minimum depth of cover not less than 36" below ditch grade or 60" below the top of pavement surface, whichever is greater. If the utility waives damages and fully indemnifies the department in a form acceptable to the department

GRIDS

Proposed Underground Fiber Optic Cable with Tracer & 1.25" HDPE SDR 13.5 Ducts via Horizontal Directional Drilling

Proposed Underground 1.25" HDPE SDR 13.5 Ducts via Horizontal Directional Drilling

metronet

5979 COMMUNICATIONS WAY
EVANSVILLE, IN 47715

THIS PRINT AND DESIGN METRONET LLC AND SHALL NOT BE REPRODUCED, COPIED OR TRANSMITTED IN ANY MANNER WITHOUT THE PRIOR WRITTEN CONSENT OF METRONET LLC. ANY UNAUTHORIZED USE WILL BE PROSECUTED


REV	DATE	DESCRIPTION	DWG	DRAFTER

PROPOSED ROUTE LOCATION

ROUTE: TASK # TXTY130-SMITH COUNTY
LOCATION: COUNTY ROAD 1145 & COUNTY ROAD 1141
TYLER, SMITH COUNTY, TX


SCALE: NTS	
DATE DRAWN: 10/13/2026	
FILE NAME: PROPOSED INSTALLATION	
PROJECT NUMBER: TXTY130	
SHEET: 1	TOTAL SHT: 33

TYPICAL BURIED CABLE CONSTRUCTION PARALLEL

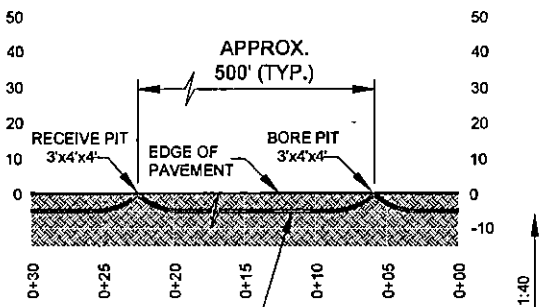

UG DUCT PLACEMENT:
BY DIRECTIONAL BORE
PLACE 1.25" HDPE SDR 13.5 DUCTS
AND FIBER OPTIC CABLE
@48" MINIMUM DEPTH

TYPICAL BURIED CABLE CONSTRUCTION CROSSING

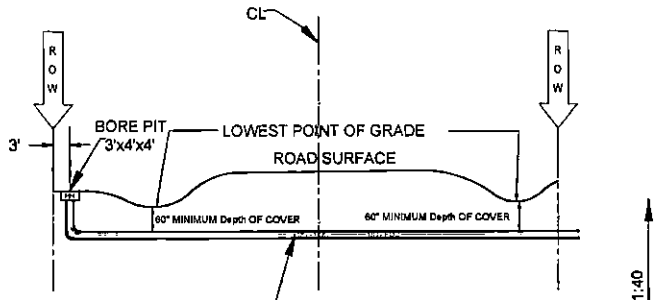

UG DUCT PLACEMENT BY:-
DIRECTIONAL BORE
PLACE 1.25" HDPE SDR 13.5 DUCTS
AND FIBER OPTIC CABLE
@ 60" MINIMUM DEPTH UNDER
LOWEST POINT OF GRADE

Texas Excavation Safety System

LEGEND

The top of the fiber optic facility shall be placed a minimum of 48" below the ditch grade or 18" below the pavement structure or 60" below the top of the pavement surface, whichever is greater. The department may authorize a minimum depth of cover not less than 36" below ditch grade or 60" below the top of pavement surface, whichever is greater. If the utility waives damages and fully indemnifies the department in a form acceptable to the department.

metronet
3701 COMMUNICATIONS WAY
EVANSVILLE IN 47715

PROPOSED UG TYPICAL DRAWING
ROUTE: TXTY130 -SMITH COUNTY
LOCATION: COUNTY ROAD 1145 & COUNTY ROAD 1141
TYLER, SMITH COUNTY, TX

PROJECT NUMBER
TXTY130

SHEET 05 TOTAL SHTS 33

LEGEND

TYPICAL METRONET LINETYPES

- Right of Way
- Edge of Pavement
- Center Line
- Public or Unspecified Easements
- Drainage Easements
- Electrical Easements
- Water Utility Easements
- STMSWR Easements
- SSWR Utility Easements
- Underground
- Overhead
- Property Line

TYPICAL METRONET SYMBOLS


- Existing Utility Pole
- Riser Symbol
- Proposed Handhole
- Proposed 12" Square Utility Box

TYPICAL UTILITY SYMBOLS

- Fire Hydrant
- Sanitary Sewer MH
- Storm Sewer MH
- Storm Sewer Inlet
- Water Isolation Valve
- Water Relief Valve
- Power Transformer

TYPICAL UTILITY LINETYPES

- SWR — Sanitary Sewer
- STMSWR — Storm Sewer
- WTR — Water
- PWR — Power Line

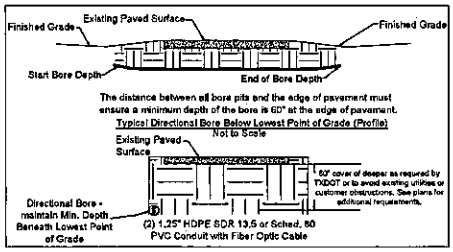

Texas Excavation Safety System

LEGEND

The top of the fiber optic facility shall be placed a minimum of 48" below the ditch grade or 18" below the pavement structure or 60" below the top of the pavement surface, whichever is greater. The department may authorize a minimum depth of cover not less than 36" below ditch grade or 60" below the top of pavement surface, whichever is greater. If the utility waives damages and fully indemnifies the department in a form acceptable to the department.

metronet

3091 CESSNA DRIVE, SUITE 140
EVANSVILLE, IN 47715


THESE PLANS AND DESIGNS ARE THE EXCLUSIVE PROPERTY OF METRONET AND SHALL NOT BE REPRODUCED, CHANGED OR COPIED IN ANY FORM OR MANNER WHATSOEVER NOR ASSIGNED TO ANY THIRD PARTY WITHOUT FIRST OBTAINING THE EXPRESS WRITTEN PERMISSION AND CONSENT OF METRONET. ANY UNAUTHORIZED USE SHALL BE AT THE RECIPIENT'S SOLE RISK AND WITHOUT LIABILITY TO METRONET.

REV	DATE	DESCRIPTION	DRN	DRAFTER


UTILITIES LEGEND
ROUTE: TXTY130 -SMITH COUNTY
LOCATION: COUNTY ROAD 1145 & COUNTY ROAD 1141
TYLER, SMITH COUNTY, TX

DESIGNED BY:
DRAWN BY: ZEKY
SCALE: NTS
DATE DRAWN: 10/15/2020
FILE NAME: PROPOSED INSTALLATION
PROJECT NUMBER: TXTY130
SHEET: 02
TOTAL SHTS: 33


TYPICAL DETAIL
QUAZITE 30X47 A MINIMUM DEPTH OF 44X36 ASSEMBLY OR QUAZITE 24X18X24 ASSEMBLY

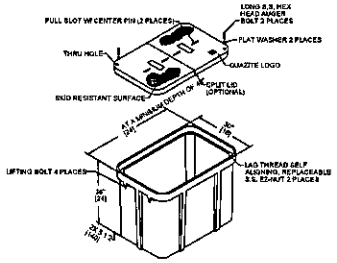


TYPICAL DETAIL
TRENCH IN SOIL (NON TRAFFIC AREAS)

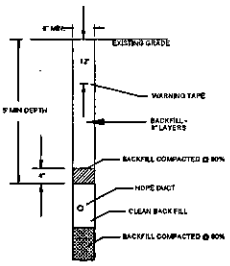


TYPICAL DETAIL
HAND HOLE INSTALLATION

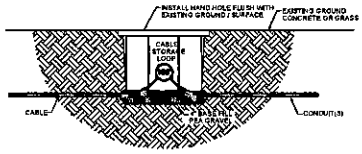


TYPICAL DETAIL
LINK SEAL IN STALLATION

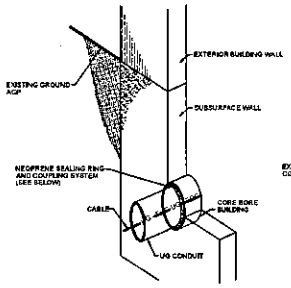


TYPICAL DETAIL
CONDUIT SEAL

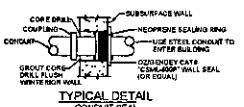


TYPICAL DETAIL
ISP / BUILDING INSTALLATION

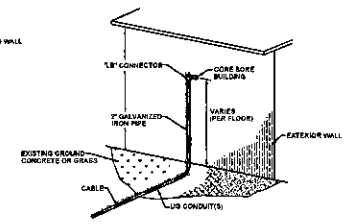


TYPICAL DETAIL
LOCATE TEST STATION

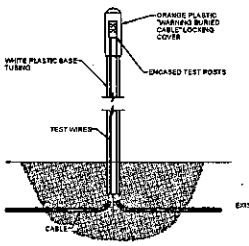

TYPICAL DETAIL
MARKER POST

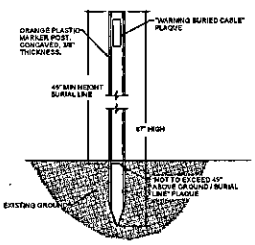

TYPICAL DETAIL # 6
OPEN / ROAD CUT

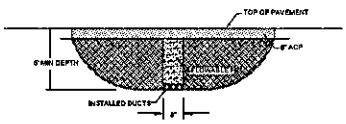

Texas Excavation Safety System



LEGEND


The top of the fiber optic facility shall be placed a minimum of 48" below the ditch grade or 18" below the pavement structure or 60" below the top of the pavement surface, whichever is greater. The department may authorize a minimum depth of cover not less than 36" below ditch grade or 60" below the top of pavement surface, whichever is greater. If the utility waives damages and fully indemnifies the department in a form acceptable to the department.

metronet
3701 CAMBRIDGE HIGHWAY
EVANSVILLE, IN 47715

NO.	DATE	DESCRIPTION	DRL	DRAFTED

PROPOSED UG TYPICAL DRAWING
ROUTE: TXTY130-SMITH COUNTY
LOCATION: COUNTY ROAD 1145 & COUNTY ROAD 1141
TYLER, SMITH COUNTY, TX

REVIEWED BY:
DRAWN BY: CDHY
SCALE: NTS
DATE DRAWN: 10/15/2020
FILE NAME: PROPOSED INSTALLATION
PROJECT NUMBER: TXTY130
SHEET: 04
TOTAL SHTS: 33

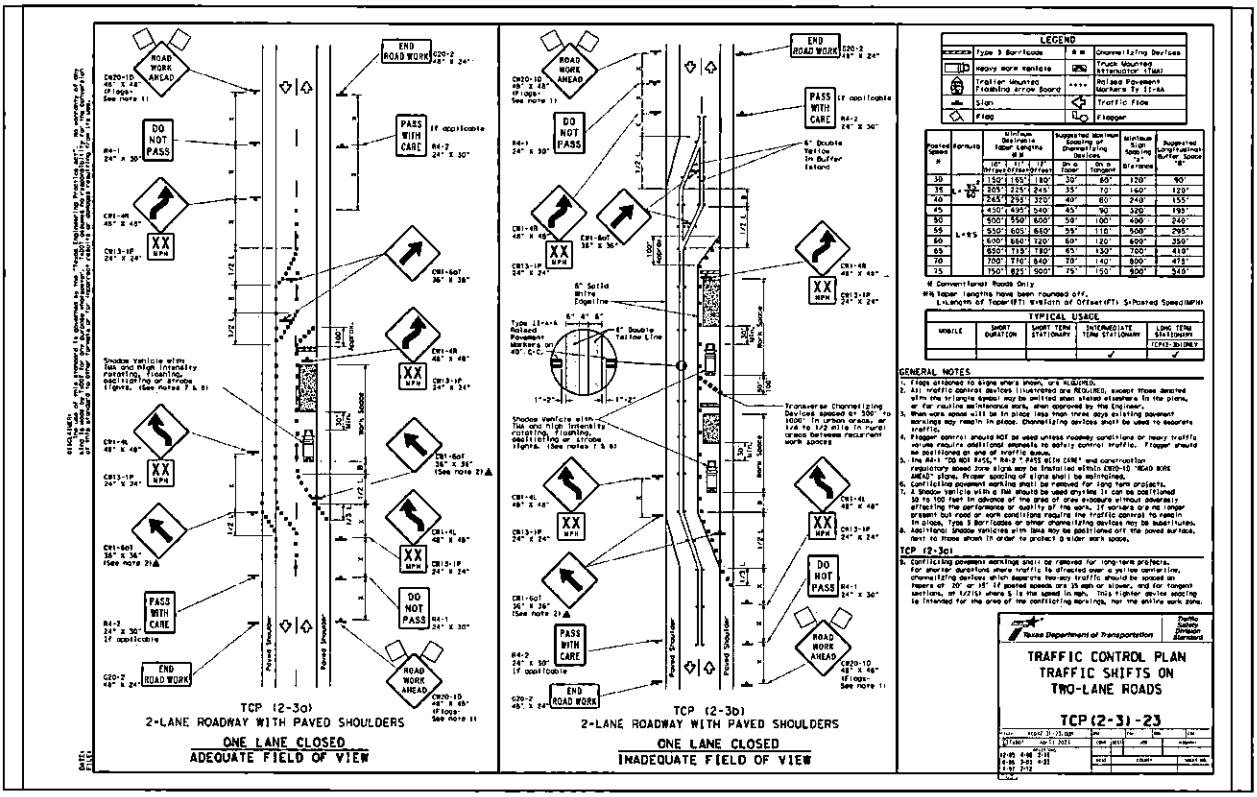

Texas Excavation Safety System

LEGEND

The top of the fiber optic facility shall be placed a minimum of 48" below the ditch grade or 18" below the pavement structure or 60" below the top of the pavement surface, whichever is greater. The department may authorize a minimum depth of cover not less than 36" below ditch grade or 60" below the top of pavement surface, whichever is greater. If the utility waives damages and fully indemnifies the department in a form acceptable to the department

metronet
3701 COMMUNICATIONS WAY
EVANSVILLE, IN 47715

STANDARD TRAFFIC CONTROL PLAN
ROUTE: TXTY130-SMITH COUNTY
LOCATION: COUNTY ROAD 1145 & COUNTY ROAD 1141
TYLER, SMITH COUNTY, TX

NO.	DATE	DESCRIPTION	DWG. CHECKED

DESIGNED BY:
DRAWN BY: ODHT
SCALE: NTS
DATE DRAWN: 10/13/2025
FILE NAME:
PROPOSED INSTALLATION
PROJECT NUMBER:
TXTY130
SHEET: 03
TOTAL SHTS: 33

APPLICATION FOR PERMIT FOR THE INSTALLATION PIPE AND/OR UTILITY LINES WITHIN A COUNTY MAINTAINED RIGHT OF WAY OR EASEMENT

Smith County Road & Bridge Department
135 SSE Loop 323
Tyler, Texas 75702

1. Applicant: DFW Telecom — Date: 10/23/26
Company Name (*if different*): — Phone: 214-536-3048
Address: PO Box 8 Wylie, TX — Fax:
Zip: 75098
24/7 Contact Name: Chad Burns — Phone: 408-763-7317
Contractor: Sunrise — Phone: 417-SUN-RISE
Bonding Company: — Phone:
2. Franchise Holder: Spectrum — Phone:
3. Franchise Contact: Genesis Knippel — Phone: 682-274-2975
4. Location *(if applicable, length of installation in feet):* 18454 CR 3186 Winona, TX - 36'

5. Type of work, location, and description of the proposed line and appurtenances is shown by 3 copies of drawings attached to this application. The line will be constructed and maintained on the County right-of-way as directed by the Road Administrator/Engineer in accordance with SMITH COUNTY specifications.

6. Describe all traffic controls or warning devices anticipated for this project: Traffic control will be limited to immediate work area as necessary. Work is anticipated to consist of a 36' UG street crossing with no planned lane closures. Appropriate advance warning signs, cones, & work area protection will be utilized. Vehicular & pedestrial access will be maintained at all times. Temp traffic control will be adjusted to field cond.

7. Proposed start date: 10/29/26 Completion date: 11/30/26

It is expressly understood that the SMITH COUNTY Commissioners Court does not purport, herby, to grant and right, claim, title, or easement in or upon this county road; and it is further understood that in the future should for any reason SMITH COUNTY should need to work, improve, relocate, widen, increase, add to or in any manner change the structure of this right-of-way, this line, if affected, will be moved under the direction of the SMITH COUNTY Road Administrator/Engineer and shall be relocated at the complete expense of the owner.

All work on the county right-of-way shall be performed in accordance with the Road Administrator/Engineer's instructions. The installation shall not damage any part of the road way.

Specific instructions and conditions are as follows:

1. **All underground lines are to be installed a minimum of 36 inches below flow line of the adjacent drainage or borrow ditch.**

2. **All buried lines carrying an electrical current, or electronic or optical signal shall have yellow plastic tape at least two inches in width, buried a minimum of twelve inches above such lines.**

3. Lines crossing under surfaced roads and under surfaced cross roads with in the right-of-way shall be placed by boring. Boring shall extend from crown line to crown line.

4. All lines under roads carrying pressure in excess of 50psi shall be enclosed in satisfactory casing extending from right-of-way line to right-of-way line. Pipe used for casing may be any type approved by the Road Administrator and shall be capable of supporting the roadbed and traffic loads and shall be constructed such that there is no leakage through the casing, carrier pipe, joints or couplings. (Lines installed 48 inches or greater below flow line encasement is not required.)

5. No lines are to be installed under or within 50 ft. of either end of a bridge. No lines shall be placed in a culvert or within 10 ft. of the closest point of same.

6. Parallel lines will be installed as near the right-of-way as is possible and no parallel line will be installed in the roadbed or between the drainage ditch and roadbed without special permission of the Road Administrator/Engineer.

7. Overhead lines will have a minimum clearance of 18 ft. above the road surface at point of crossing.

8. The cost of any repairs to road surface, roadbed, structures or other right-of-way features as a result of this instillation will be borne by the owner of this line.

9. At least one half of the traveled portion of the road must be open to traffic at all times.

10. This permit is permissive, is subject to the public right of travel on and access to the right-of-way, and may not be assigned.

11. The applicant shall secure all other necessary or required permits, licenses, or approvals before starting work.

12. Signs and traffic controls shall comply with the current edition of the Manual on Uniform Traffic Control Devices, as approved by the Texas Department of Transportation.

13. All work shall conform to the design standards and specifications of the County.

14. Restoration of the right-of-way is required and shall be completed within 30 days of the completed work within the right-of-way.

15. Right-of-Way surfaces shall be cleaned before the end of each day's work. All catch basins, culverts or other improvements affected by any deposits of dirt, mud, rock, debris, or other material shall be cleaned daily or as specified by the County.

16. The applicant shall provide proof of Insurance.

17. The applicant shall be responsible for all utility locates.

18. All residents or businesses affected by any scheduled maintenance causing road closure, or interruption of any utility service shall be notified forty-eight (48) hours prior to any work. Emergency situations are exempt.

19. Petrochemical or other hydrocarbon pipelines: Does this pipeline fall under the Texas Rail Road Commission (flowlines). Yes_____ No_✓___

20. **Final Inspection: All permits must have a final inspection once work is complete. Please call (903)590-4801 to schedule a final inspection.**

Indemnification: By accepting this permit, the Applicant shall assume all risks and hazards incidental to it use of County right-of-way under this permit and hold harmless the County of SMITH, its officers, employees and agents from any claim arising out of applicants' performance under this permit.


Applicants Signature: Laci Coleman Date: 10/23/26

Approved: _____
Smith County Road Administrator/Engineer

Spectrum

COOPER, SCOTT
18454 CR 3816
WINONA, TEXAS

VICINITY MAP

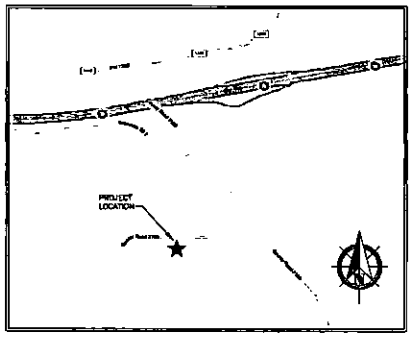

ESTIMATED PROJECT TOTALS	
DESCRIPTION	QUANTITY
TRENCH & PLACE CONDUIT	
BORE & PLACE CONDUIT	36'
PULL THROUGH EXISTING CONDUIT	
OVERHEAD: OVERLASH	
OVERHEAD: NEW BUILD	

GENERAL PROJECT NOTES

1. ALL CONSTRUCTION WORK WITHIN THE PUBLIC RIGHT-OF-WAY SHALL BE DONE IN ACCORDANCE WITH THE ORDINANCES AND REGULATIONS OF THE MUNICIPALITY IN WHICH THE WORK IS TO BE PERFORMED.
2. EXISTING UTILITY LOCATIONS SHOWN ARE TAKEN FROM AVAILABLE RECORDS AND MAY NOT BE ALL INCLUSIVE. UTILITY LOCATIONS ARE GENERALLY SCHEMATIC IN NATURE AND MAY NOT ACCURATELY REFLECT THE SIZE AND LOCATION OF EACH PARTICULAR UTILITY. THE CONSTRUCTION CONTRACTOR SHALL ASSUME RESPONSIBILITY FOR ACTUAL LINE LOCATES IN THE FIELD AND THE PROTECTION OF ALL EXISTING FACILITIES WHETHER SHOWN OR NOT. THE CONSTRUCTION CONTRACTOR SHALL ALSO ASSUME RESPONSIBILITY FOR REPAIRS TO ANY EXISTING FACILITY DAMAGED AS A DIRECT RESULT OF THE CONSTRUCTION ACTIVITIES WHETHER THE FACILITY IS SHOWN ON THE DRAWINGS OR NOT.
3. THE CONSTRUCTION CONTRACTOR SHALL BE RESPONSIBLE FOR CONTACTING ALL DEPARTMENTS WITHIN THE MUNICIPALITY AND THE UTILITY COMPANIES AT LEAST 3 WORKING DAYS PRIOR TO THE COMMENCEMENT OF WORK.

CALL BEFORE YOU DIG
811
IT'S THE LAW

4. IT SHALL BE THE RESPONSIBILITY OF THE CONSTRUCTION CONTRACTOR TO: A) PREVENT DAMAGE TO PRIVATE AND PUBLIC PROPERTY. B) RESTORE ALL AREAS EFFECTED BY THE CONSTRUCTION TO ORIGINAL OR BETTER CONDITION.
5. BARRICADING AND TRAFFIC CONTROL SHALL BE THE RESPONSIBILITY OF THE CONSTRUCTION CONTRACTOR AND SHALL CONFORM TO THE "TEXAS MANUAL ON UNIFORM TRAFFIC CONTROL DEVICES". TRAFFIC FLOW AND ACCESS SHALL BE MAINTAINED DURING ALL PHASES OF CONSTRUCTION. THE CONSTRUCTION CONTRACTOR IS RESPONSIBLE FOR PROVIDING TRAFFIC SAFETY MEASURES FOR WORK ON THE PROJECT. THE WORK SITE SHALL BE SUITABLY LIT AND BARRICADED AT NIGHT.
6. THE CONSTRUCTION CONTRACTOR SHALL ABIDE BY ALL APPLICABLE FEDERAL, STATE AND LOCAL LAWS GOVERNING EXCAVATION. THE CONSTRUCTION CONTRACTOR SHALL PROVIDE ALL TRENCH SAFETY SYSTEMS THAT COMPLY WITH ALL LAWS GOVERNING EXCAVATION. THE CONSTRUCTION CONTRACTOR SHALL BE SOLELY RESPONSIBLE FOR ALL ASPECTS OF WORK RELATED TO EXCAVATION.
7. ALL CONCRETE USED IN ANY ROADWAY SHALL BE IN COMPLIANCE WITH THE SPECIFIED CLASSES OF CONCRETE IN THE STANDARD SPECIFICATIONS 5.8 "PORTLAND CEMENT CONCRETE PAVEMENT" AND 7.4.5 "QUALITY OF CONCRETE" AS AMENDED BY THE ADDENDUM TO THE NORTH CENTRAL TEXAS STANDARD SPECIFICATIONS FOR PUBLIC WORKS CONSTRUCTION – 2004. ALL OTHER CONCRETE SHALL BE CLASS A CONCRETE.
8. ALL REINFORCING STEEL AND DOWEL BARS IN PAVEMENT SHALL BE SUPPORTED AND MAINTAINED AT THE CORRECT CLEARANCES BY THE USE OF BAR CHAINS OR OTHER APPROVED SUPPORT.
9. ALL CONDUIT MUST BE PLACED WITH A MINIMUM DEPTH OF COVER PER DETAILS ON THE PLAN SHEET(S).
10. ALL BACKFILLING WILL BE MECHANICALLY TAMPED IN LIFTS TO A DENSITY OF 95% PROCTOR. THE REQUIRED DENSITY WILL BE OBTAINED BY USING TAMPERS, RAMMERS OR ROLLING EQUIPMENT. LIFTS MAY VARY ACCORDING TO THE TYPE OF EQUIPMENT USED TO OBTAIN THE REQUIRED DENSITY. SAND AND DEBRIS FREE MATERIAL WILL BE USED FOR BACKFILL.


JOB NUMBER: PID 6993894

DFWT CONTACT: CURTIS WHEELER 936.591.4648


PREPARED BY: DFW TELECOM, INC.

LEGEND


- UC — PROPOSED CONDUIT INSTALLED BY BORE
- EXISTING CONDUIT
- EXISTING CUSTOMER CONDUIT
- PP — XX' — PP — OVERHEAD: NEW BUILD
- PP — XX' — PP — OVERHEAD: OVERLASH

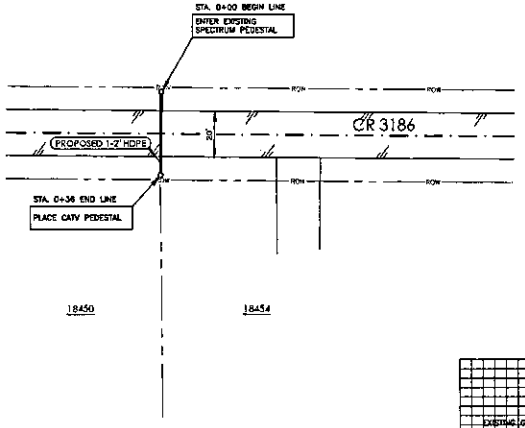

BORE DETAIL
NOT TO SCALE

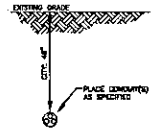


TYPICAL UTILITY CROSSING

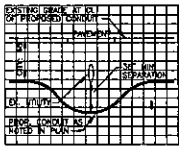

NOTE: NO RIGHT OF WAY OR UTILITY INFORMATION PROVIDED. CONTRACTOR TO FIELD VERIFY.

TYPICAL ROAD BORE

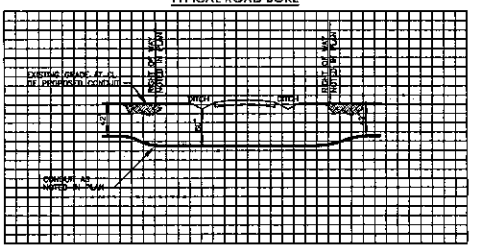

PREPARED BY:
DFW TELECOM
DFWT CONTACT:
CURTIS WHEELER 936.591.4648

ESTIMATED SHEET TOTALS

DESCRIPTION	QUANTITY	DESCRIPTION	QUANTITY
TRENCH & PLACE CONDUIT		PLACE FLUSH MOUNT VAULT	
BORE & PLACE CONDUIT	36'	PLACE PEDESTAL	1
BORE & PLACE STEEL CASING		PLACE FLUSH DROP BUCKET	
PULL THROUGH EXISTING CONDUIT		PLACE POWER SUPPLY	
R & R CONCRETE SIDEWALK (SF)		PLACE WALL BOX & RISER	
R & R CONCRETE PAVEMENT (SF)		PLACE U-GUARD RISER	
OVERHEAD: OVERLASH		OVERHEAD: NEW BUILD	

NORTH

SHEET 1 OF 1

PROJECT: COOPER, SCOTT

ADDRESS: 18454 CR 3186

CITY, STATE: WINONA, TEXAS

JOB NUMBER: PID 6993894

HORIZONTAL SCALE: 1" = 40' | VERTICAL SCALE: 1" = 10' | DATE: 10/22/2026

Spectrum

APPLICATION FOR PERMIT FOR THE INSTALLATION PIPE AND/OR UTILITY LINES WITHIN A COUNTY MAINTAINED RIGHT OF WAY OR EASEMENT

Smith County Road & Bridge Department
135 SSE Loop 323
Tyler, Texas 75702

1. Applicant: DFW Telecom — Date: 10/26/26
Company Name *(if different)*: — Phone: 214-536-3048
Address: PO Box 8 Wylie, TX — Fax:
Zip: 75098
24/7 Contact Name: Chad Burns — Phone: 408-763-7317
Contractor: Sunrise — Phone: 417-SUN-RISE
Bonding Company: — Phone:
2. Franchise Holder: Spectrum — Phone:
3. Franchise Contact: Genesis Knippel — Phone: 682-274-2975
4. Location *(if applicable, length of installation in feet)*: 20093 CR 4129 Lindale - 36'

5. Type of work, location, and description of the proposed line and appurtenances is shown by 3 copies of drawings attached to this application. The line will be constructed and maintained on the County right-of-way as directed by the Road Administrator/Engineer in accordance with SMITH COUNTY specifications.

6. Describe all traffic controls or warning devices anticipated for this project: Traffic control will be limited to immediate work area as necessary. Work is anticipated to consist of a 36' UG street crossing with no planned lane closures. Appropriate advaned warning signs, cones, & work area protection will be utilized. Vehicular & pedestrial access will be maintained at all times. Temp traffic control will be adj to field cond.

7. Proposed start date: 11/2/26 Completion date: 5/3/27

It is expressly understood that the SMITH COUNTY Commissioners Court does not purport, herby, to grant and right, claim, title, or easement in or upon this county road; and it is further understood that in the future should for any reason SMITH COUNTY should need to work, improve, relocate, widen, increase, add to or in any manner change the structure of this right-of-way, this line, if affected, will be moved under the direction of the SMITH COUNTY Road Administrator/Engineer and shall be relocated at the complete expense of the owner.

All work on the county right-of-way shall be performed in accordance with the Road Administrator/Engineer's instructions. The installation shall not damage any part of the road way.

Specific instructions and conditions are as follows:

1. **All underground lines are to be installed a minimum of 36 inches below flow line of the adjacent drainage or borrow ditch.**

2. **All buried lines carrying an electrical current, or electronic or optical signal shall have yellow plastic tape at least two inches in width, buried a minimum of twelve inches above such lines.**

3. Lines crossing under surfaced roads and under surfaced cross roads with in the right-of-way shall be placed by boring. Boring shall extend from crown line to crown line.

4. All lines under roads carrying pressure in excess of 50psi shall be enclosed in satisfactory casing extending from right-of-way line to right-of-way line. Pipe used for casing may be any type approved by the Road Administrator and shall be capable of supporting the roadbed and traffic loads and shall be constructed such that there is no leakage through the casing, carrier pipe, joints or couplings. (Lines installed 48 inches or greater below flow line encasement is not required.)

5. No lines are to be installed under or within 50 ft. of either end of a bridge. No lines shall be placed in a culvert or within 10 ft. of the closest point of same.

6. Parallel lines will be installed as near the right-of-way as is possible and no parallel line will be installed in the roadbed or between the drainage ditch and roadbed without special permission of the Road Administrator/Engineer.

7. Overhead lines will have a minimum clearance of 18 ft. above the road surface at point of crossing.

8. The cost of any repairs to road surface, roadbed, structures or other right-of-way features as a result of this instillation will be borne by the owner of this line.

9. At least one half of the traveled portion of the road must be open to traffic at all times.

10. This permit is permissive, is subject to the public right of travel on and access to the right-of-way, and may not be assigned.

11. The applicant shall secure all other necessary or required permits, licenses, or approvals before starting work.

12. Signs and traffic controls shall comply with the current edition of the Manual on Uniform Traffic Control Devices, as approved by the Texas Department of Transportation.

13. All work shall conform to the design standards and specifications of the County.

14. Restoration of the right-of-way is required and shall be completed within 30 days of the completed work within the right-of-way.

15. Right-of-Way surfaces shall be cleaned before the end of each day's work. All catch basins, culverts or other improvements affected by any deposits of dirt, mud, rock, debris, or other material shall be cleaned daily or as specified by the County.

16. The applicant shall provide proof of Insurance.

17. The applicant shall be responsible for all utility locates.

18. All residents or businesses affected by any scheduled maintenance causing road closure, or interruption of any utility service shall be notified forty-eight (48) hours prior to any work. Emergency situations are exempt.

19. Petrochemical or other hydrocarbon pipelines: Does this pipeline fall under the Texas Rail Road Commission (flowlines). Yes_____ No_✓_

20. **Final Inspection: All permits must have a final inspection once work is complete. Please call (903)590-4801 to schedule a final inspection.**

Indemnification: By accepting this permit, the Applicant shall assume all risks and hazards incidental to it use of County right-of-way under this permit and hold harmless the County of SMITH, its officers, employees and agents from any claim arising out of applicants' performance under this permit.


Applicants Signature: Laci Coleman Date: 10/26/26

Approved: _____
Smith County Road Administrator/Engineer

Spectrum

MULLINS, CHRIS
20093 CR 4129
LINDALE, TEXAS

VICINITY MAP

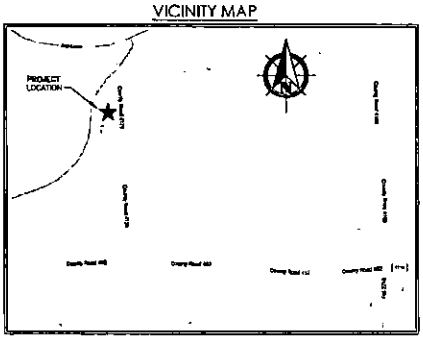

ESTIMATED PROJECT TOTALS	
DESCRIPTION	QUANTITY
TRENCH & PLACE CONDUIT	
BORE & PLACE CONDUIT	35'
PULL THROUGH EXISTING CONDUIT	
OVERHEAD: OVERLASH	
OVERHEAD: NEW BUILD	

GENERAL PROJECT NOTES

1. ALL CONSTRUCTION WORK WITHIN THE PUBLIC RIGHT-OF-WAY SHALL BE DONE IN ACCORDANCE WITH THE ORDINANCES AND REGULATIONS OF THE MUNICIPALITY IN WHICH THE WORK IS TO BE PERFORMED.
2. EXISTING UTILITY LOCATIONS SHOWN ARE TAKEN FROM AVAILABLE RECORDS AND MAY NOT BE ALL INCLUSIVE. UTILITY LOCATIONS ARE GENERALLY SCHEMATIC IN NATURE AND MAY NOT ACCURATELY REFLECT THE SIZE AND LOCATION OF EACH PARTICULAR UTILITY. THE CONSTRUCTION CONTRACTOR SHALL ASSUME RESPONSIBILITY FOR ACTUAL LINE LOCATES IN THE FIELD AND THE PROTECTION OF ALL EXISTING FACILITIES WHETHER SHOWN OR NOT. THE CONSTRUCTION CONTRACTOR SHALL ALSO ASSUME RESPONSIBILITY FOR REPAIRS TO ANY EXISTING FACILITY DAMAGED AS A DIRECT RESULT OF THE CONSTRUCTION ACTIVITIES WHETHER THE FACILITY IS SHOWN ON THE DRAWINGS OR NOT.
3. THE CONSTRUCTION CONTRACTOR SHALL BE RESPONSIBLE FOR CONTACTING ALL DEPARTMENTS WITHIN THE MUNICIPALITY AND THE UTILITY COMPANIES AT LEAST 3 WORKING DAYS PRIOR TO THE COMMENCEMENT OF WORK.

Texas811 CALL BEFORE YOU DIG
811
IT'S THE LAW

4. IT SHALL BE THE RESPONSIBILITY OF THE CONSTRUCTION CONTRACTOR TO: A) PREVENT DAMAGE TO PRIVATE AND PUBLIC PROPERTY. B) RESTORE ALL AREAS EFFECTED BY THE CONSTRUCTION TO ORIGINAL OR BETTER CONDITION.
5. BARRICADING AND TRAFFIC CONTROL SHALL BE THE RESPONSIBILITY OF THE CONSTRUCTION CONTRACTOR AND SHALL CONFORM TO THE "TEXAS MANUAL ON UNIFORM TRAFFIC CONTROL DEVICES". TRAFFIC FLOW AND ACCESS SHALL BE MAINTAINED DURING ALL PHASES OF CONSTRUCTION. THE CONSTRUCTION CONTRACTOR IS RESPONSIBLE FOR PROVIDING TRAFFIC SAFETY MEASURES FOR WORK ON THE PROJECT. THE WORK SITE SHALL BE SUITABLY LIT AND BARRICADED AT NIGHT.
6. THE CONSTRUCTION CONTRACTOR SHALL ABIDE BY ALL APPLICABLE FEDERAL, STATE AND LOCAL LAWS GOVERNING EXCAVATION. THE CONSTRUCTION CONTRACTOR SHALL PROVIDE ALL TRENCH SAFETY SYSTEMS THAT COMPLY WITH ALL LAWS GOVERNING EXCAVATION. THE CONSTRUCTION CONTRACTOR SHALL BE SOLELY RESPONSIBLE FOR ALL ASPECTS OF WORK RELATED TO EXCAVATION.
7. ALL CONCRETE USED IN ANY ROADWAY SHALL BE IN COMPLIANCE WITH THE SPECIFIED CLASSES OF CONCRETE IN THE STANDARD SPECIFICATIONS 5.8 "PORTLAND CEMENT CONCRETE PAVEMENT" AND 7.4.5 "QUALITY OF CONCRETE" AS AMENDED BY THE ADDENDUM TO THE NORTH CENTRAL TEXAS STANDARD SPECIFICATIONS FOR PUBLIC WORKS CONSTRUCTION – 2004. ALL OTHER CONCRETE SHALL BE CLASS A CONCRETE.
8. ALL REINFORCING STEEL AND DOWEL BARS IN PAVEMENT SHALL BE SUPPORTED AND MAINTAINED AT THE CORRECT CLEARANCES BY THE USE OF BAR CHAINS OR OTHER APPROVED SUPPORT.
9. ALL CONDUIT MUST BE PLACED WITH A MINIMUM DEPTH OF COVER PER DETAILS ON THE PLAN SHEET(S).
10. ALL BACKFILLING WILL BE MECHANICALLY TAMPED IN LIFTS TO A DENSITY OF 95% PROCTOR. THE REQUIRED DENSITY WILL BE OBTAINED BY USING TAMPERS, RAMMERS OR ROLLING EQUIPMENT. LIFTS MAY VARY ACCORDING TO THE TYPE OF EQUIPMENT USED TO OBTAIN THE REQUIRED DENSITY. SAND AND DEBRIS FREE MATERIAL WILL BE USED FOR BACKFILL.


JOB NUMBER: PID 6959714


DFWT CONTACT: CURTIS WHEELER 936.591.4648

PREPARED BY: DFW TELECOM, INC.

LEGEND


- PROPOSED CONDUIT INSTALLED BY BORE
- EXISTING CONDUIT
- EXISTING CUSTOMER CONDUIT
- OVERHEAD: NEW BUILD
- OVERHEAD: OVERLASH

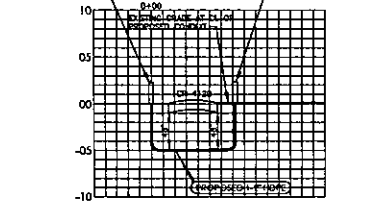

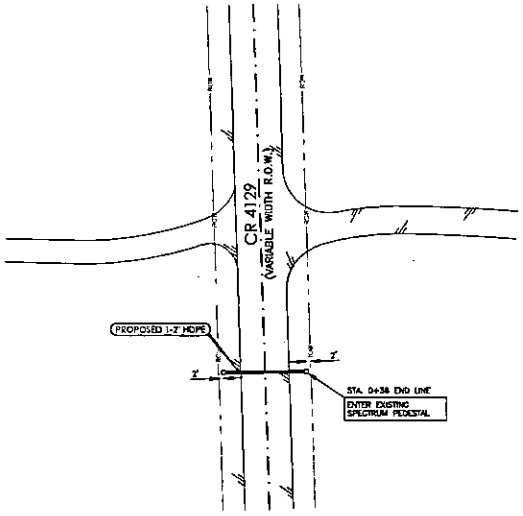

NOTE: NO UTILITY OR RIGHT OF WAY INFORMATION PROVIDED. CONTRACTOR TO FIELD VERIFY.

BORE DETAIL
NOT TO SCALE

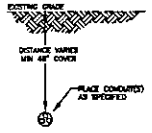

PREPARED BY:
DFWT CONTACT:
CURTIS WHEELER 936.591.4648

ESTIMATED SHEET TOTALS

DESCRIPTION	QUANTITY	DESCRIPTION	QUANTITY
TRENCH & PLACE CONDUIT		PLACE FLUSH MOUNT VAULT	
BORE & PLACE CONDUIT		PLACE PEDESTAL	
BORE & PLACE STEEL CASING		PLACE FLUSH DROP BUCKET	
PULL THROUGH EXISTING CONDUIT		PLACE POWER SUPPLY	
R & R CONCRETE SIDEWALK (SF)		PLACE WALL BOX & RISER	
R & R CONCRETE PAVEMENT (SF)		PLACE U-GUARD RISER	
OVERHEAD: OVERLASH		OVERHEAD: NEW BUILD	

NORTH

SHEET 1 OF 1

PROJECT: MULLINS, CHRIS

ADDRESS: 20093 CR 4129

CITY, STATE: LINDALE, TEXAS

JOB NUMBER: PID 6959714

HORIZONTAL SCALE: 1" = 40' | VERTICAL SCALE: 1" = 10' | DATE: 10/23/2026

Spectrum

13

SMITH COUNTY COMMISSIONERS COURT
AGENDA ITEM REQUEST FORM

Submission Date:	**Submitted by:** Jennafer Bell
Meeting Date: Weekly	**Department:** Auditor

Item Requested is: ☐ **For Action/Consideration** ☑ **For Discussion/Report**

Title: Weekly Bill Pay

Agenda Category:

- ○ **Briefing Session**
- ◉ **Court Orders**
- ○ **Presentation**
- ○ **Recurring Business**
- ○ **Resolution**
- ○ **Executive Session**

Agenda Wording: Consider and take necessary action to approve and/or ratify payment of accounts, bills, payroll, transfer of funds, amendments, and health claims.

Background:

Financial and Operational Impact:

Attachments: **Yes** ☑ **No** ☐	**Is a Budget Amendment Necessary?** **Yes** ☐ **No** ☐

Does Document Require Signature? **Yes** ☑ **No** ☐

Return Signed Documents to the following:	
Name:	**Email:**
Name:	**Email:**
Name:	**Email:**
Name:	**Email:**

Note: This is the only form required for agenda requests, with the exception of backup materials or attachments. This form should be completed and emailed to Agenda@smith-county.com and include any necessary attachments. **Deadline is Tuesday at 5:00pm a week before the next scheduled Commissioners Court meeting. Please make sure the requested agenda item has been proactively vetted with the appropriate reviewing individuals and obtained their signature as reviewed**. Regular Court Meetings are at 9:30am on Tuesdays each week.

Office Use Only
Agenda Item # _____

SUBMIT